




- Site boundary
- Floor finish level
- Level existing
- Level proposed
- Top of kerb
- Bottom of kerb
- Falls
- DT1 - Drainage channel

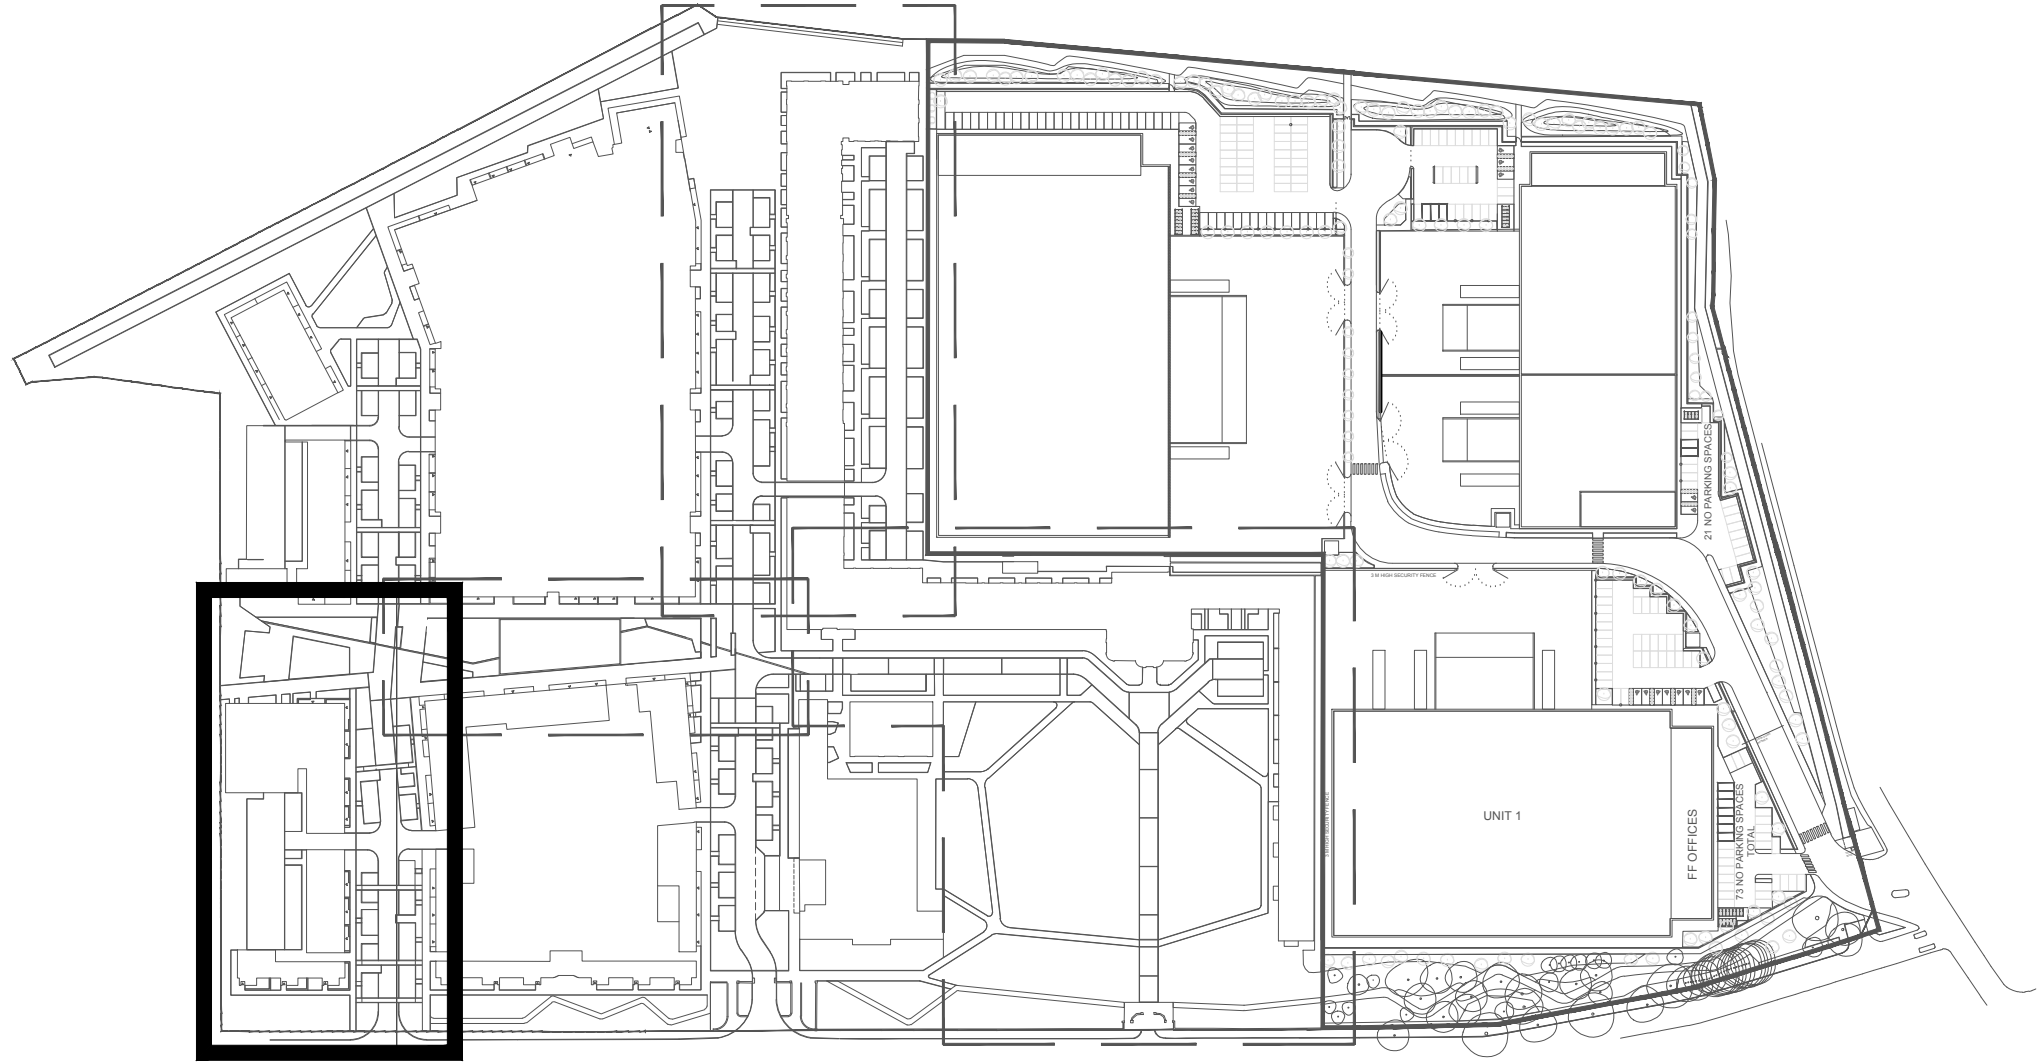

Disclaimer

- This drawing is the property of Cameo + Partners Ltd.
- It must not be copied or reproduced without written consent.
- Do not scale from this drawing.
- Check all dimensions on site before setting out.

T1	Issue for Tender	MN	29.03.2018
rev	details	by	date

