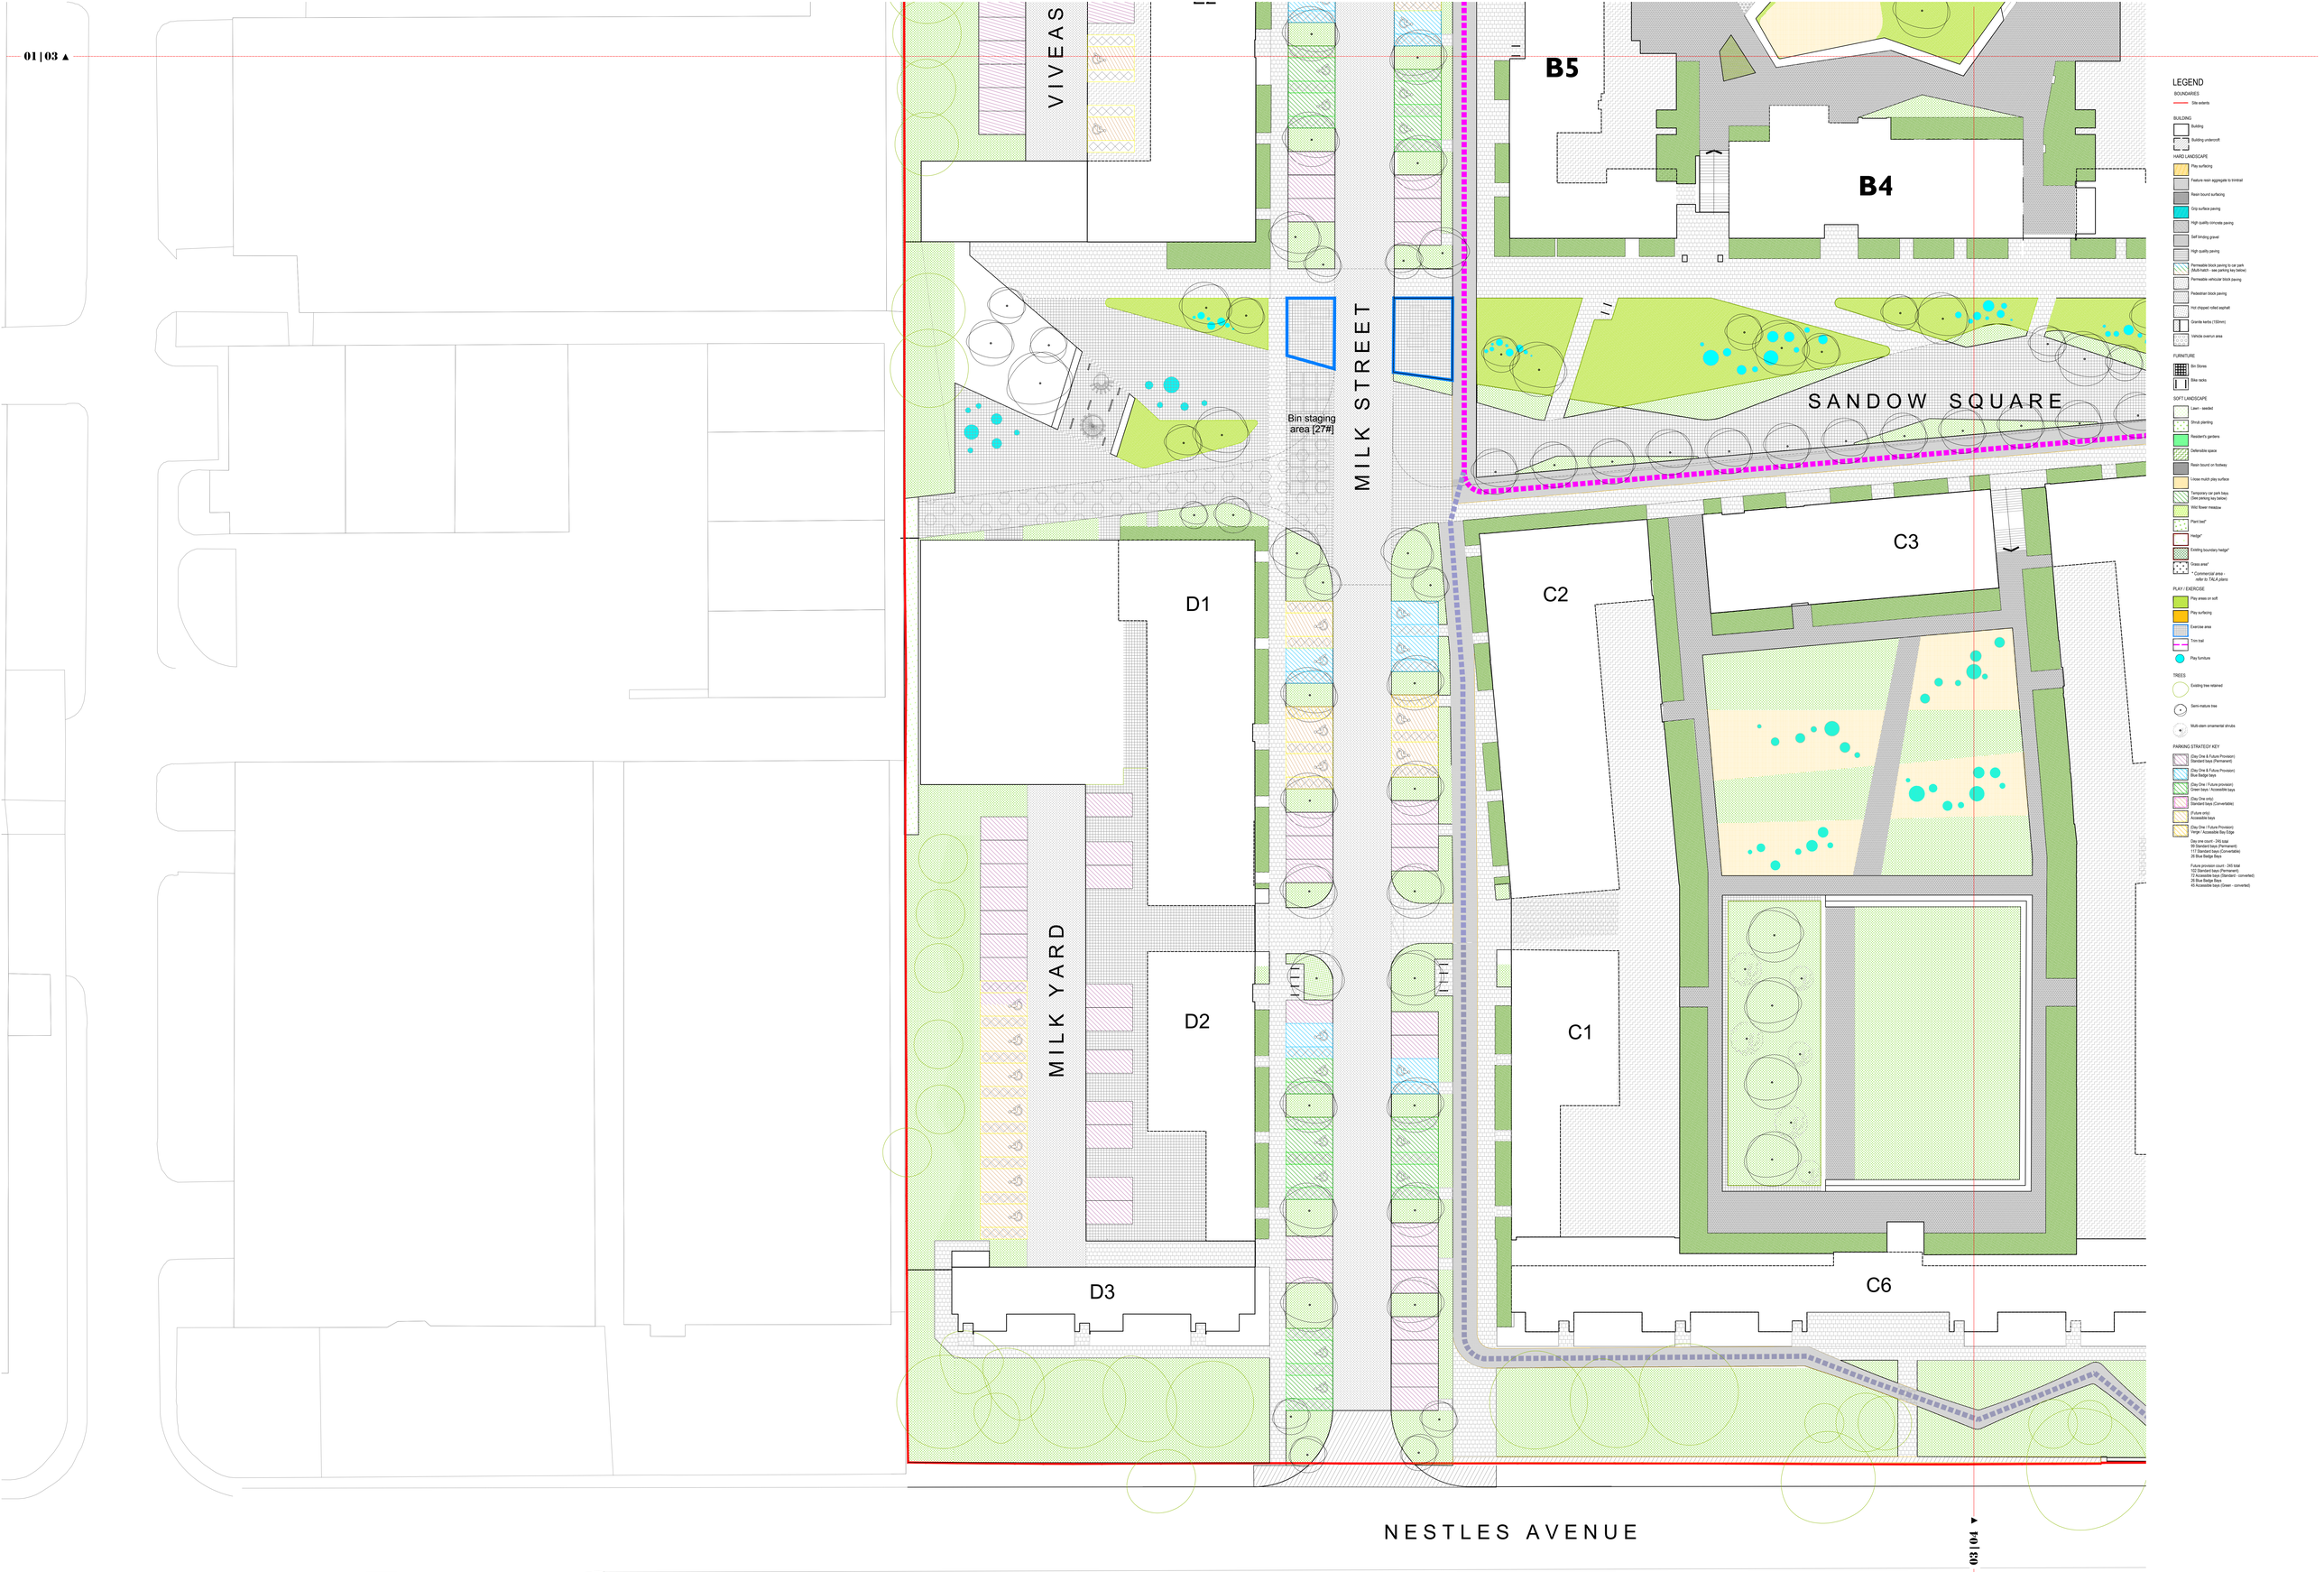

DATE	REV	DESCRIPTION	DRW	CHK
17/02/24	D	Planning Issue	MB	WY
17/05/24	E	Planning Issue	CC	WY

GILLESPIES
1 St John's Square,
London,
EC1M 4DH
P 0207 253 2929 F 0207 253 2990
E design.london@gillespies.co.uk

FORMER NESTLE FACTORY, HAYES
Landscape Masterplan GA | 03 of 04

LG 106

SCALE 1:200 @ A0 0 5 10

ISSUE P1