


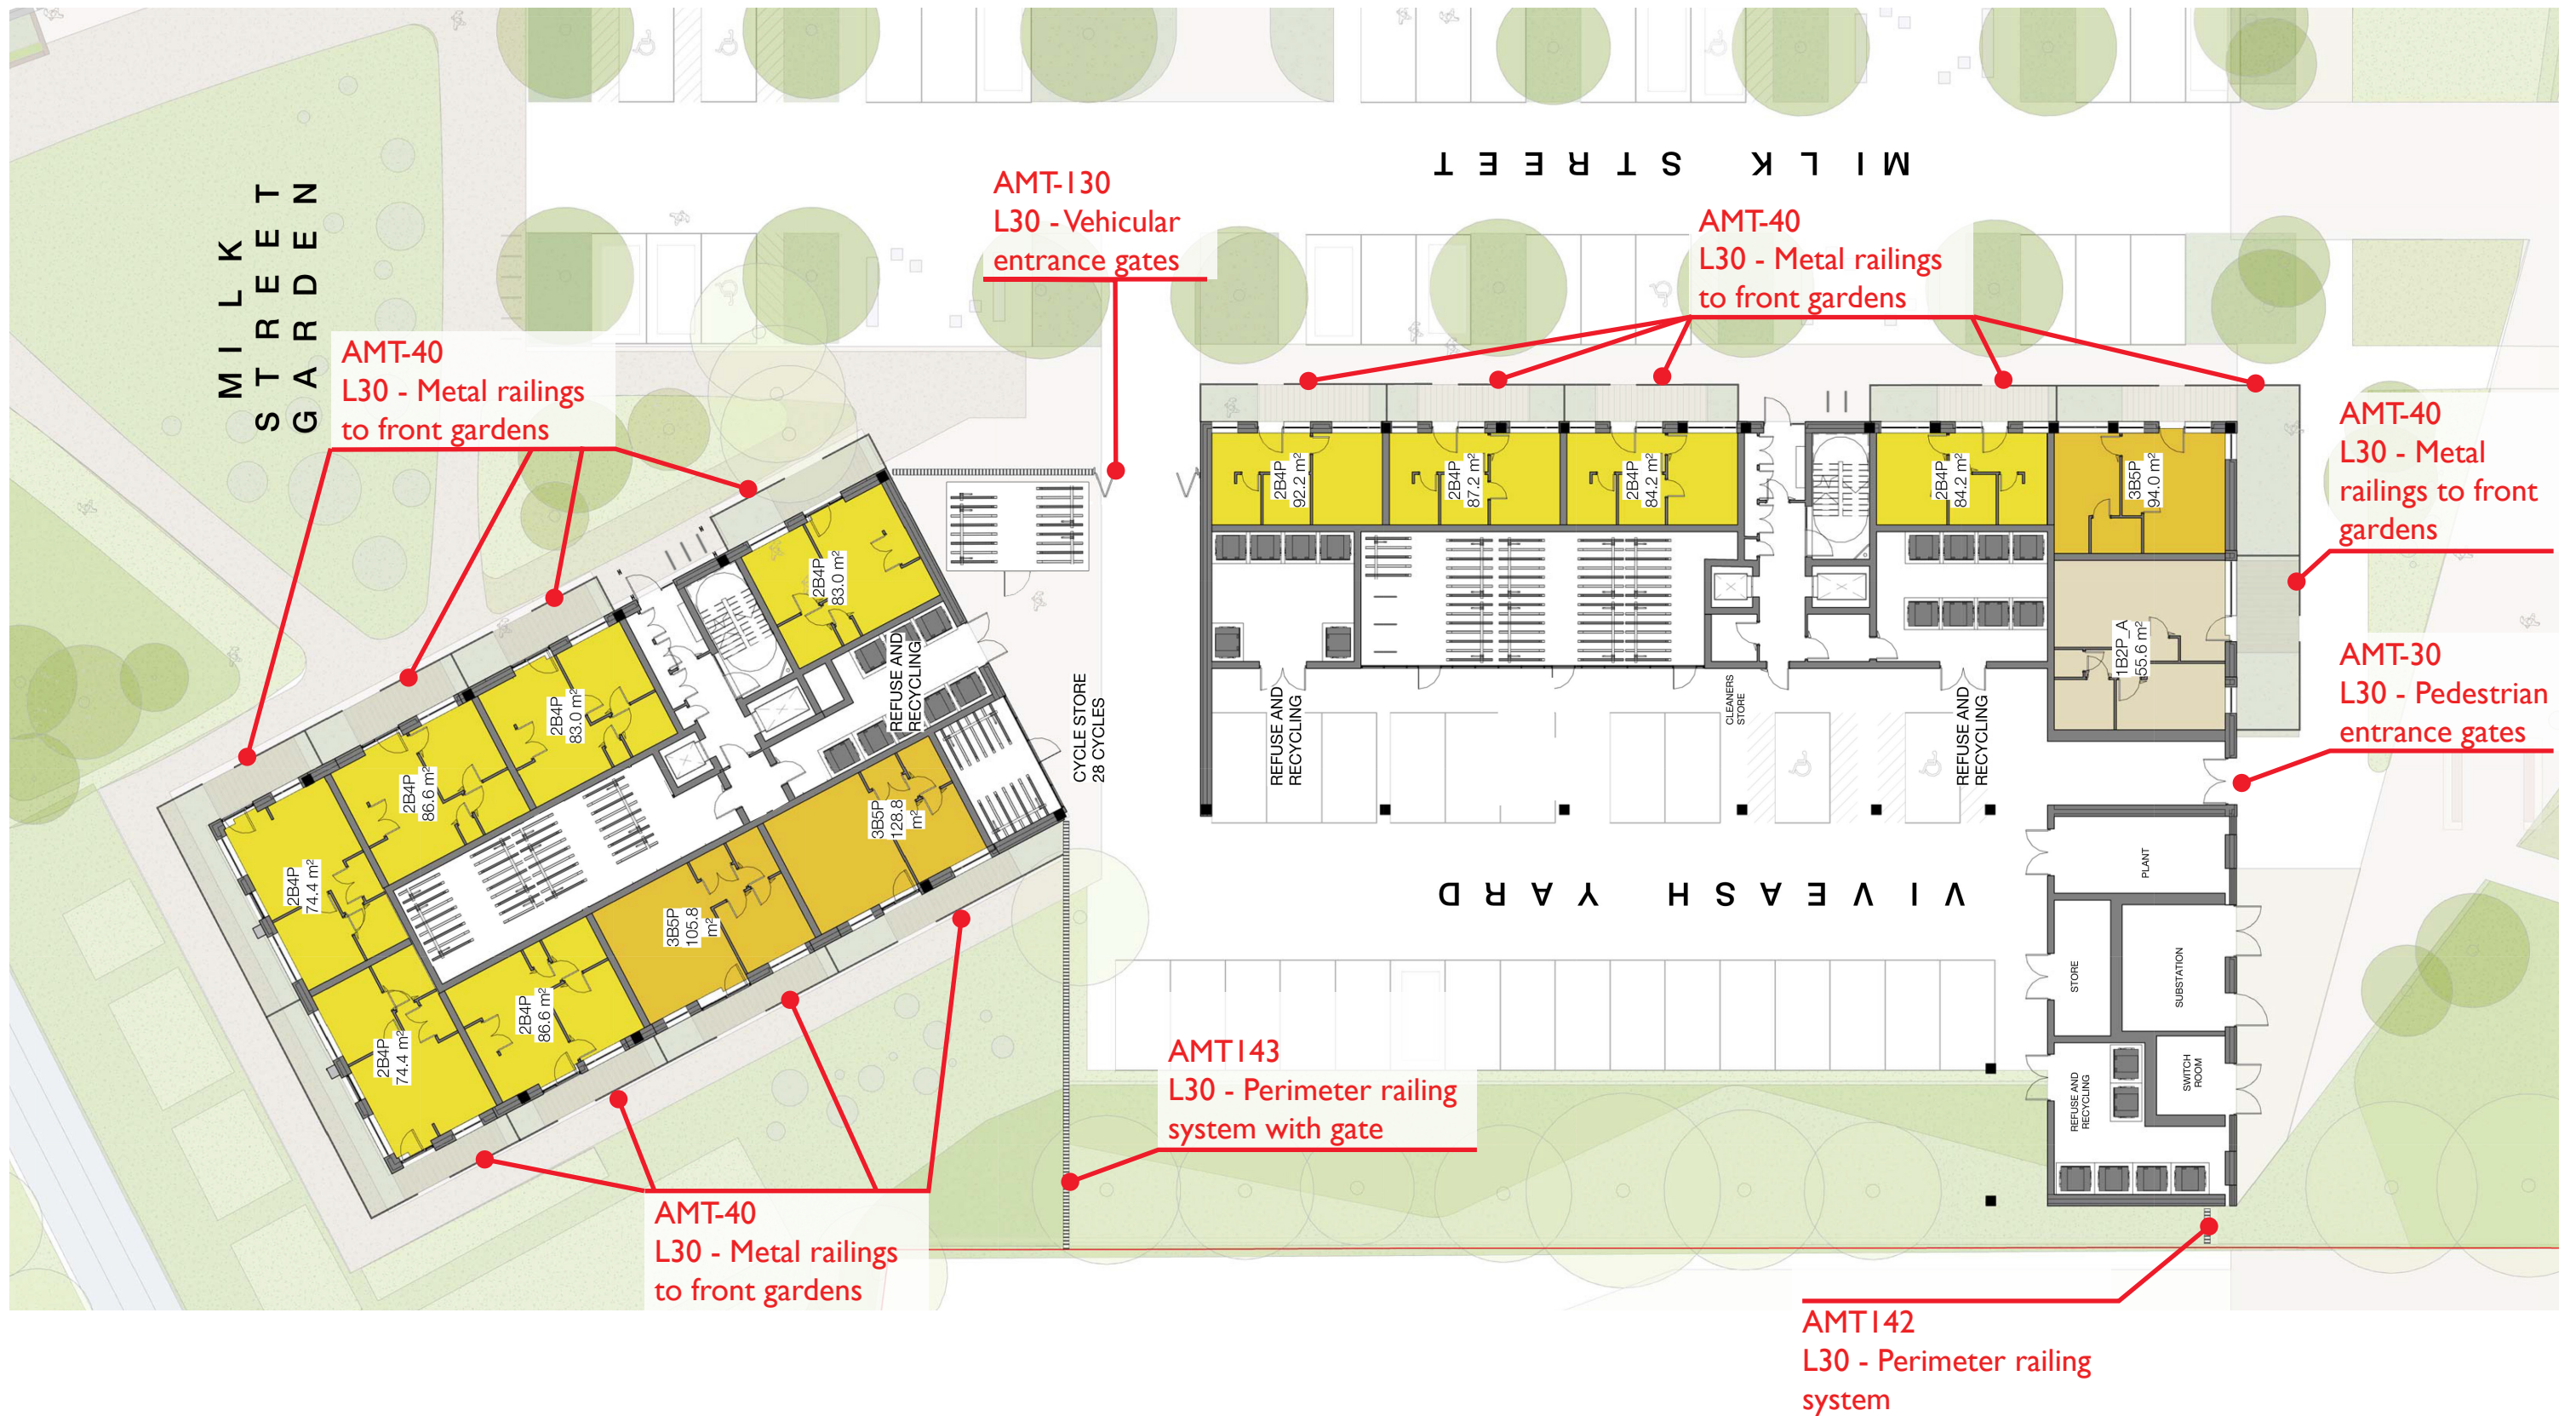

METALWORK ELEMENTS SCOPING PLAN - GROUND FLOOR