




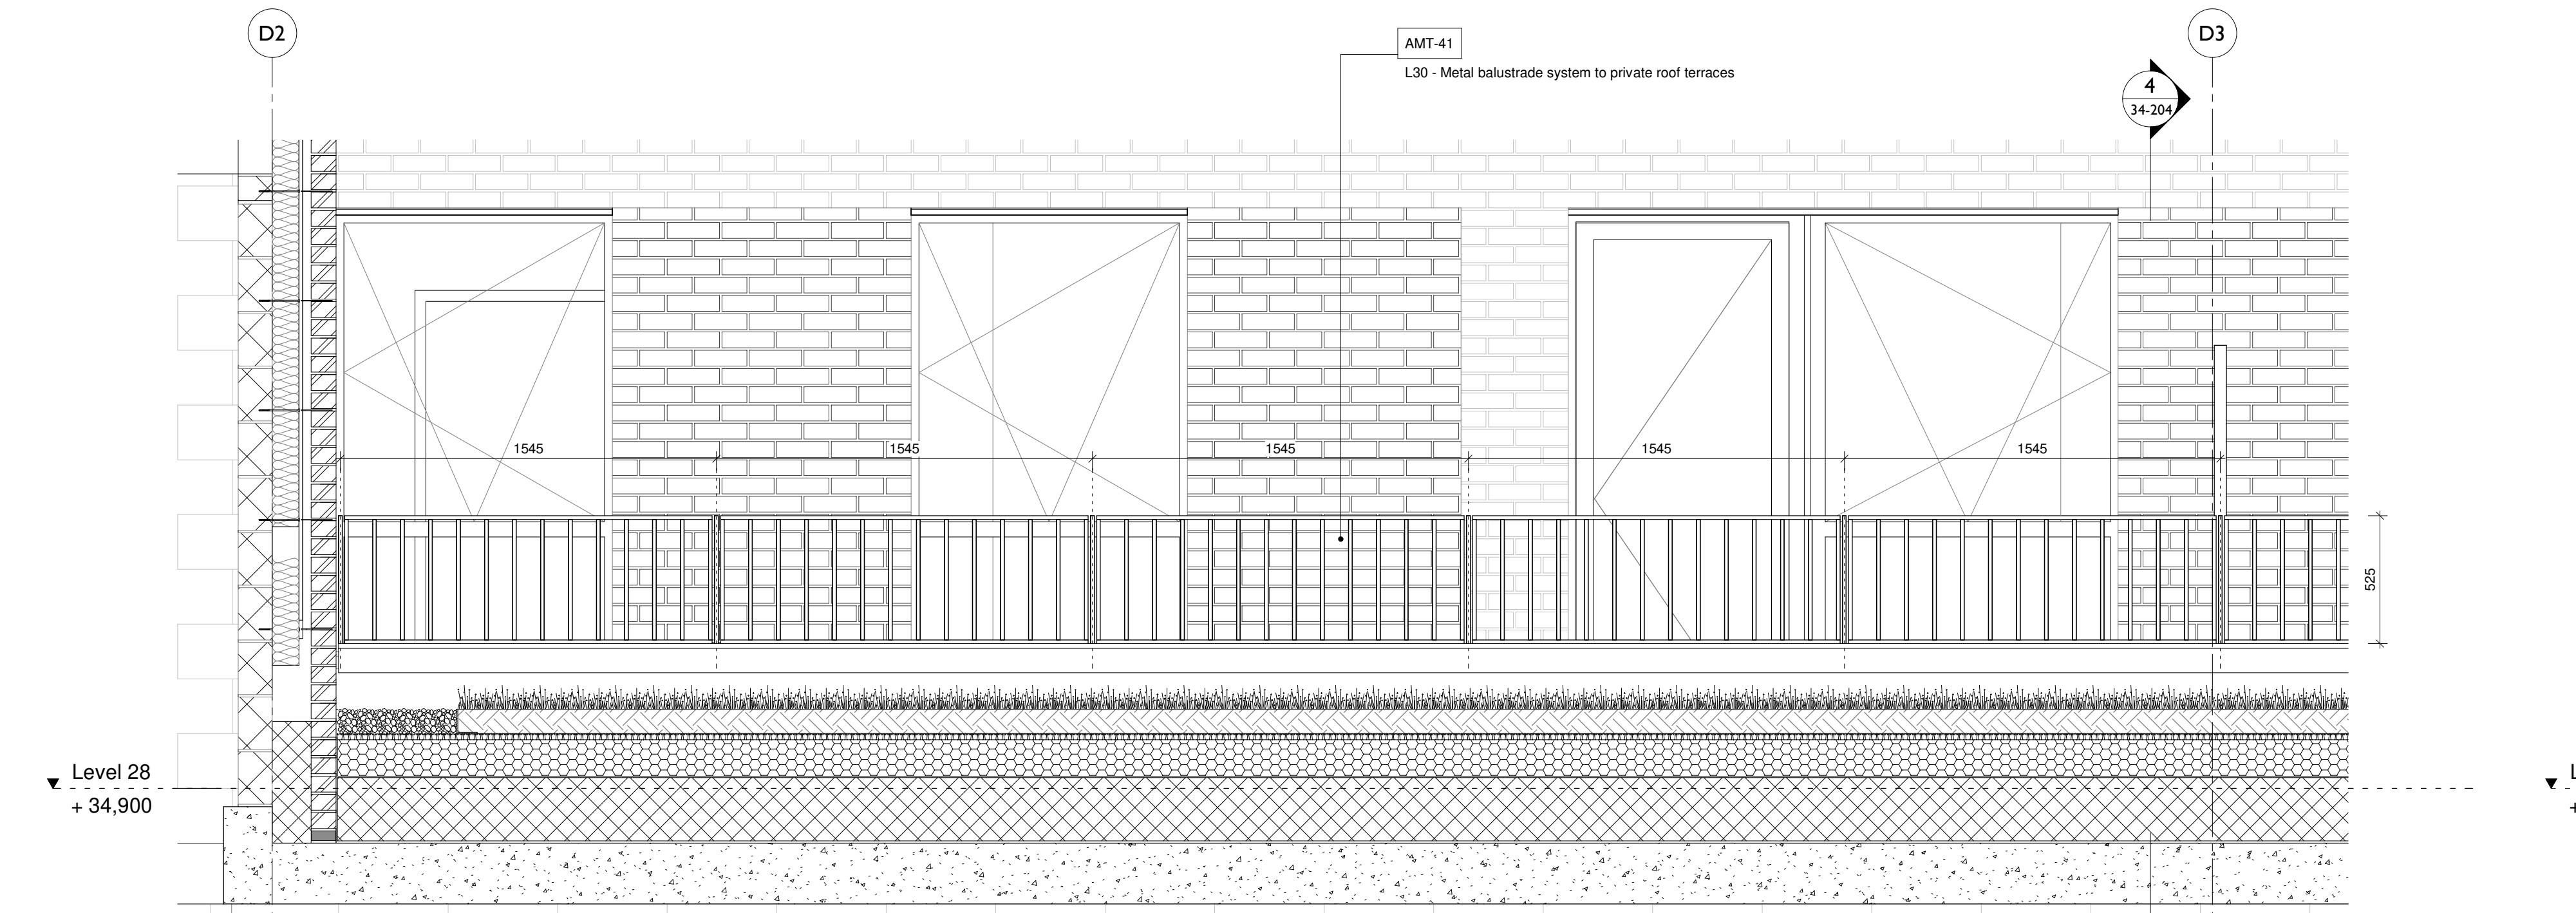


1 Railing Type AMT-41 - Elevation
1 : 20

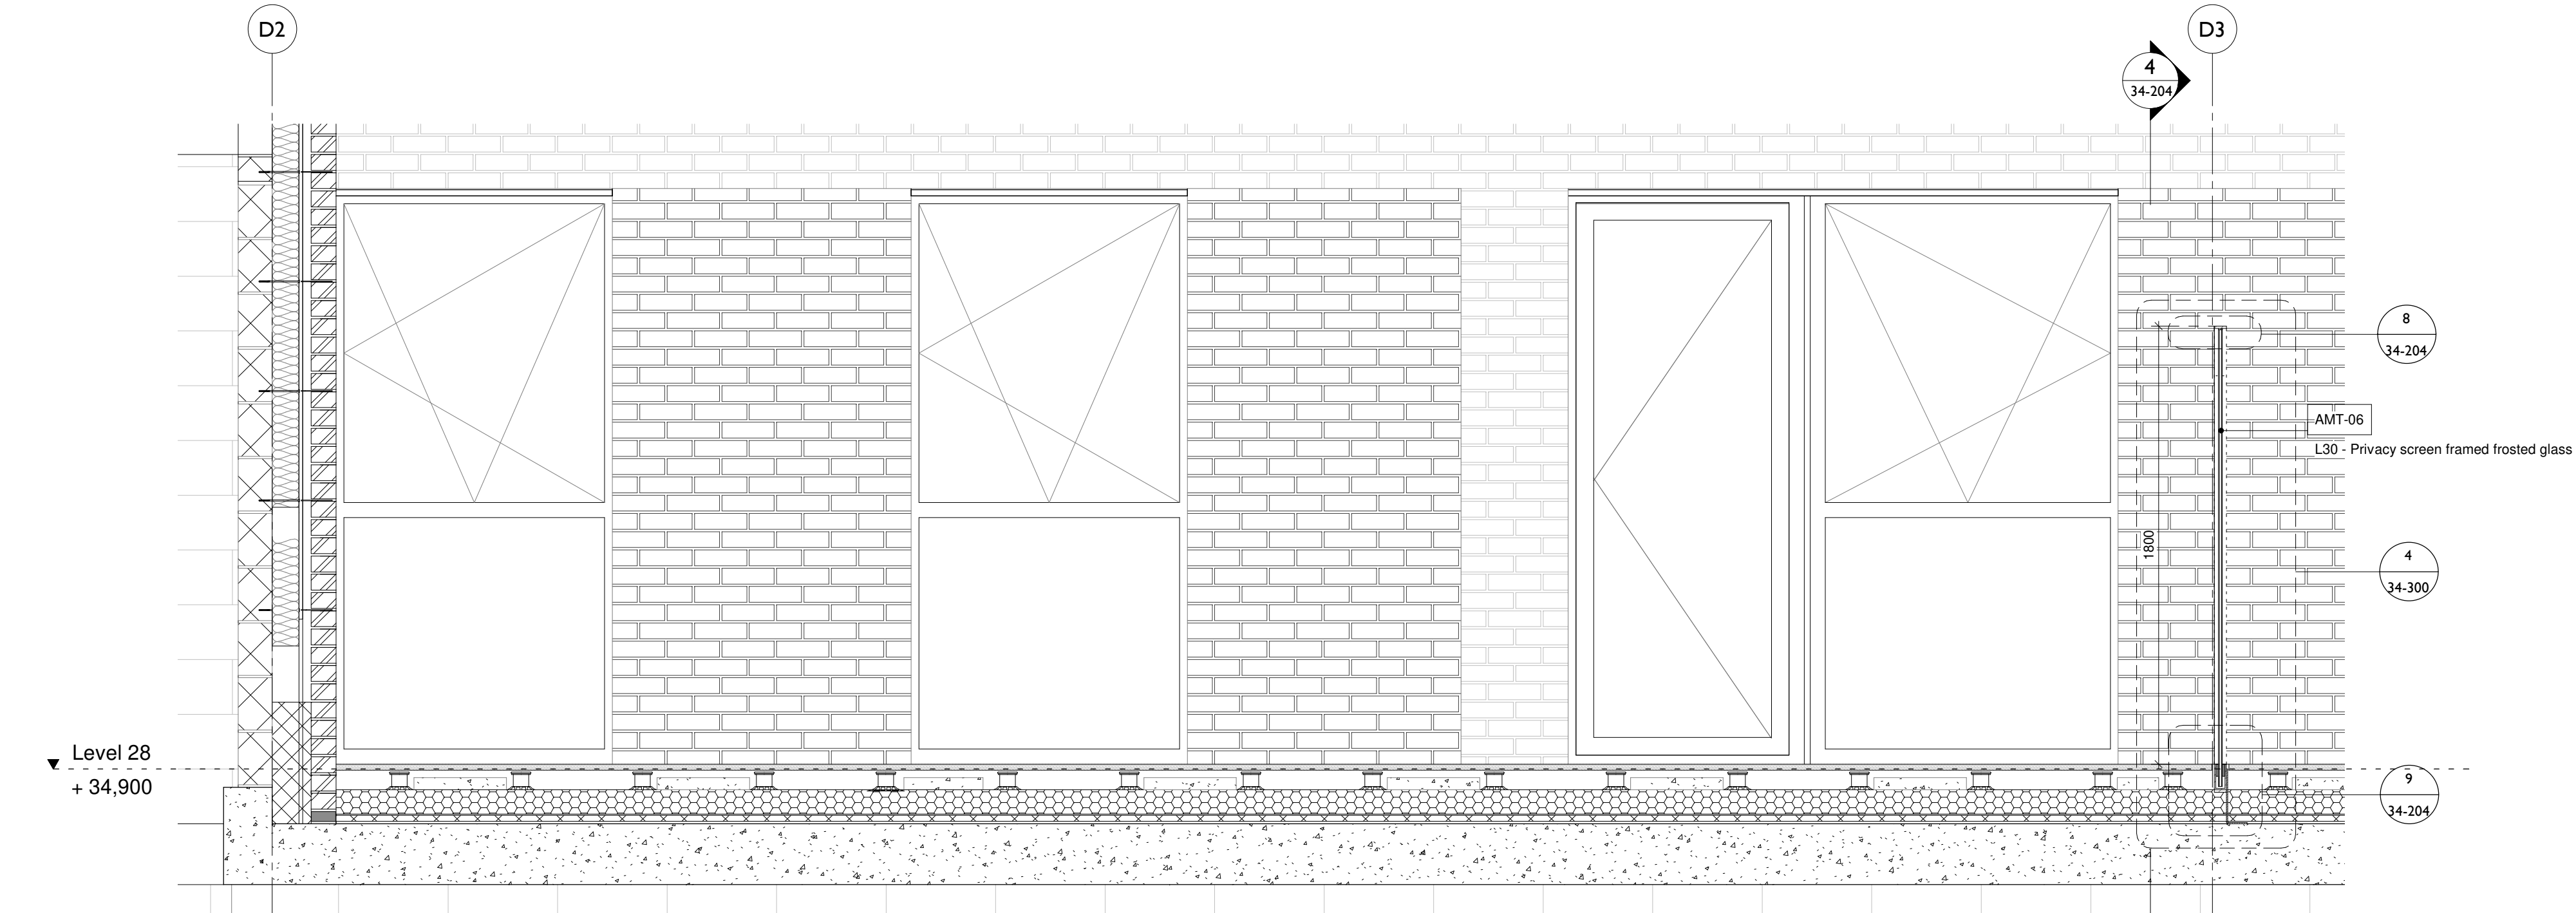


2 AMT-06 - Privacy screen framed frosted glass - Long Section
1 : 20

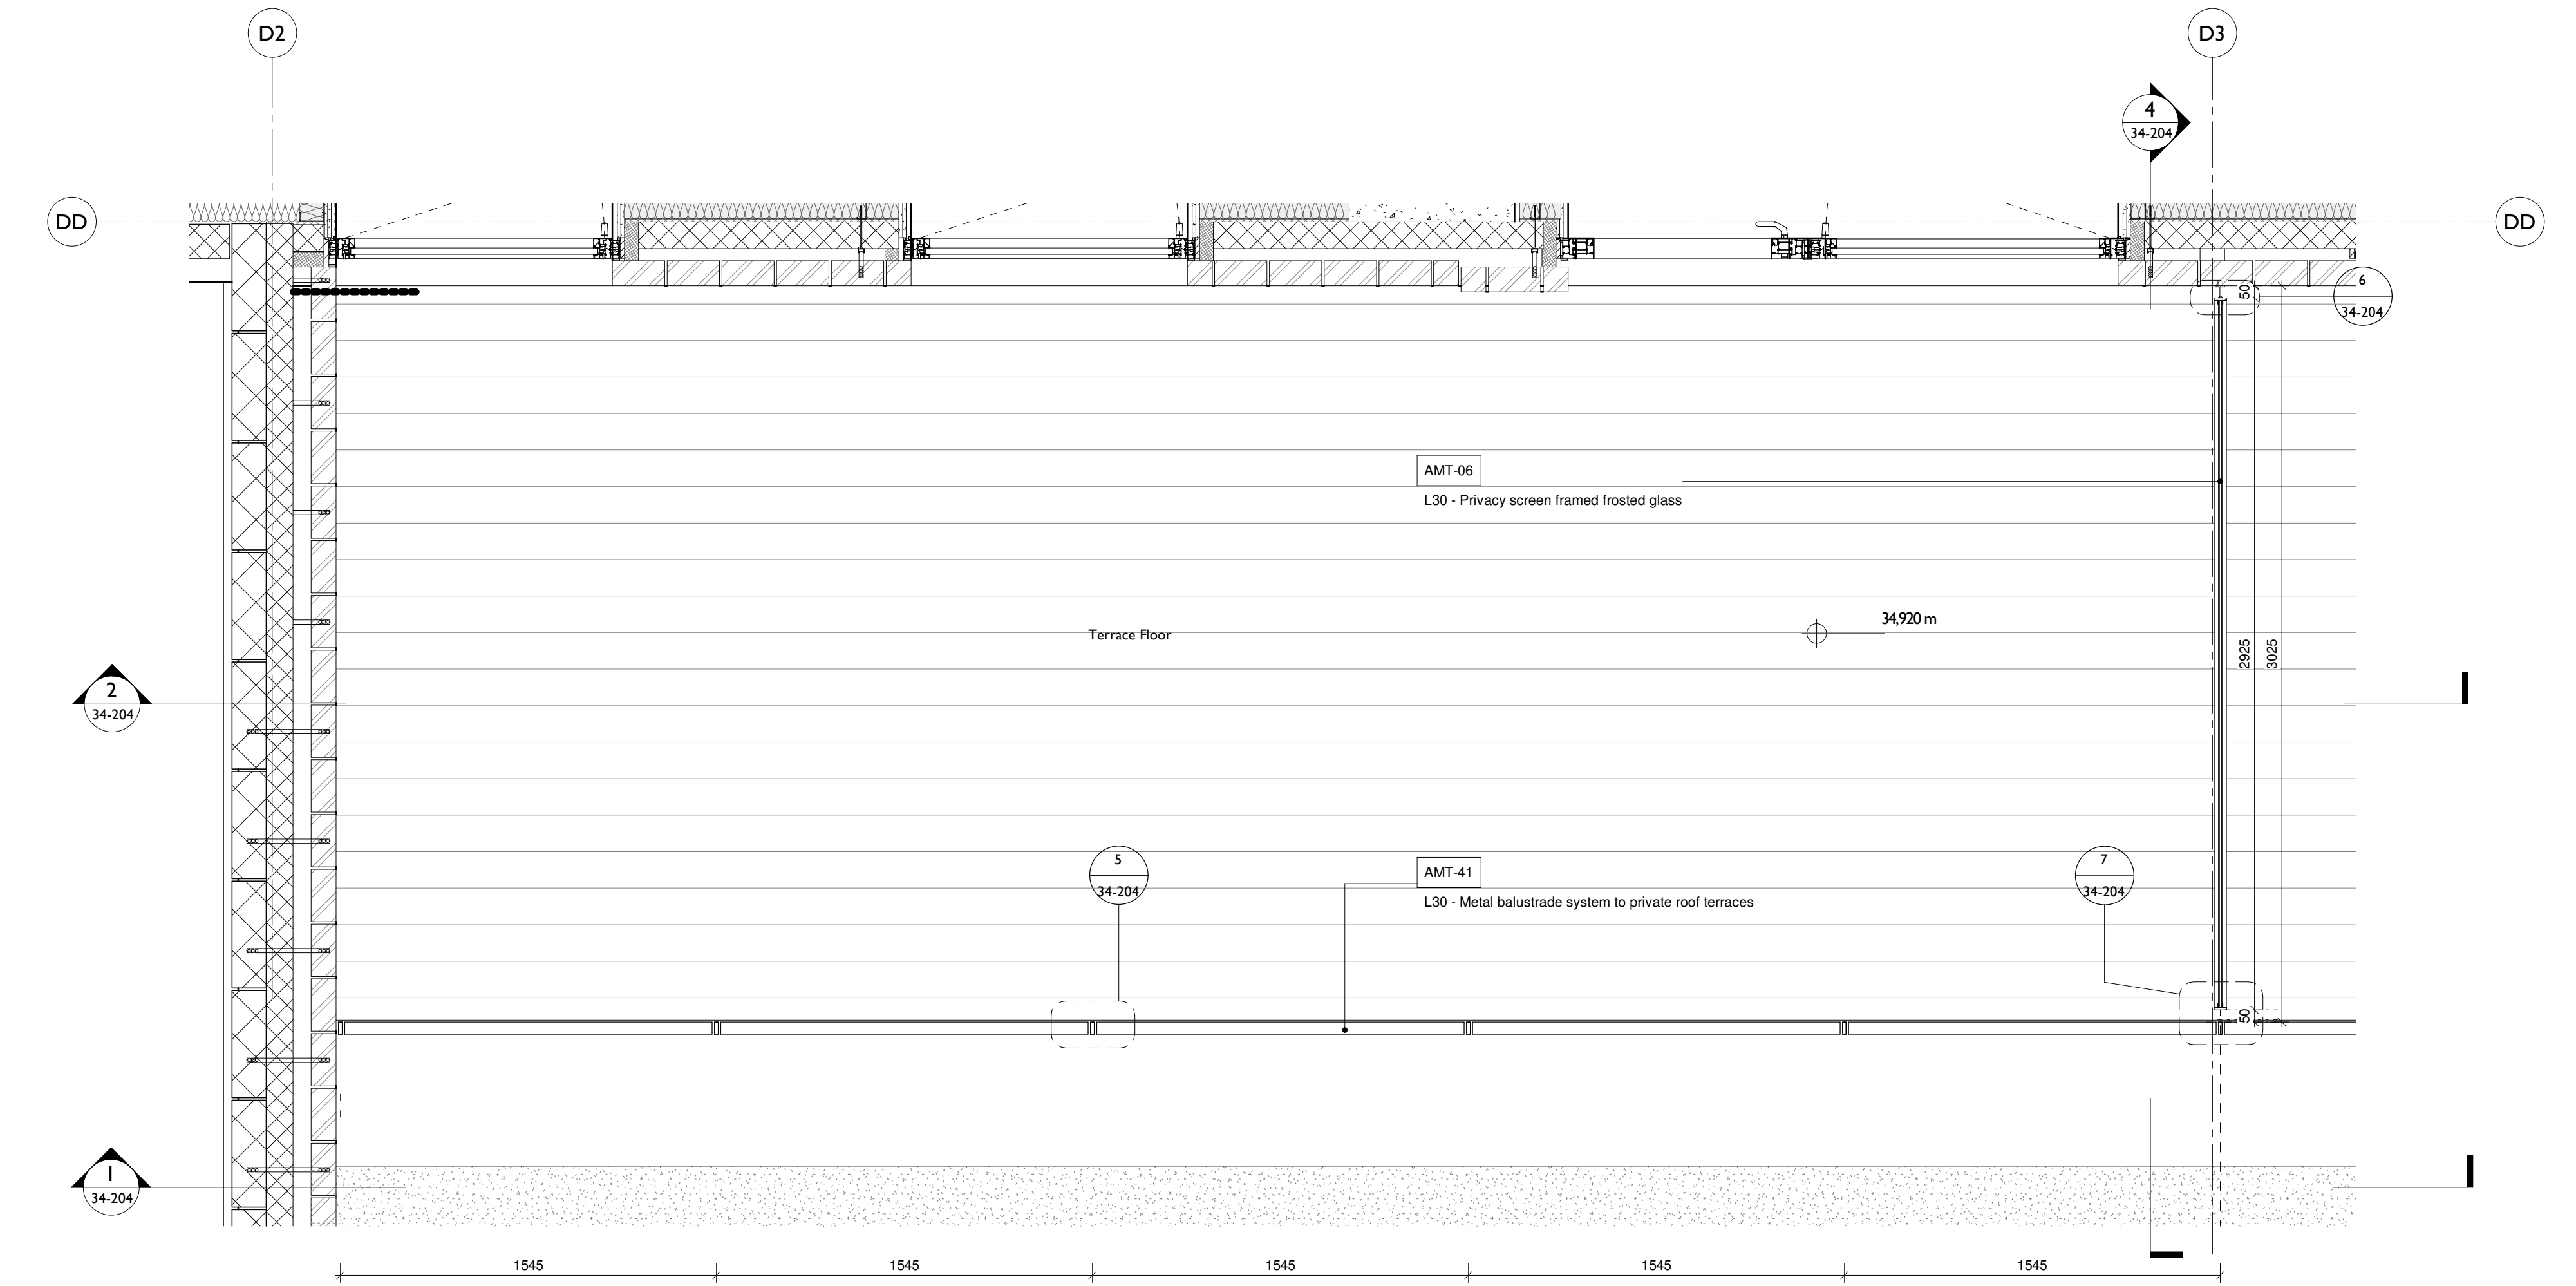


3 Railing Type AMT-41 - Plan
1 : 20

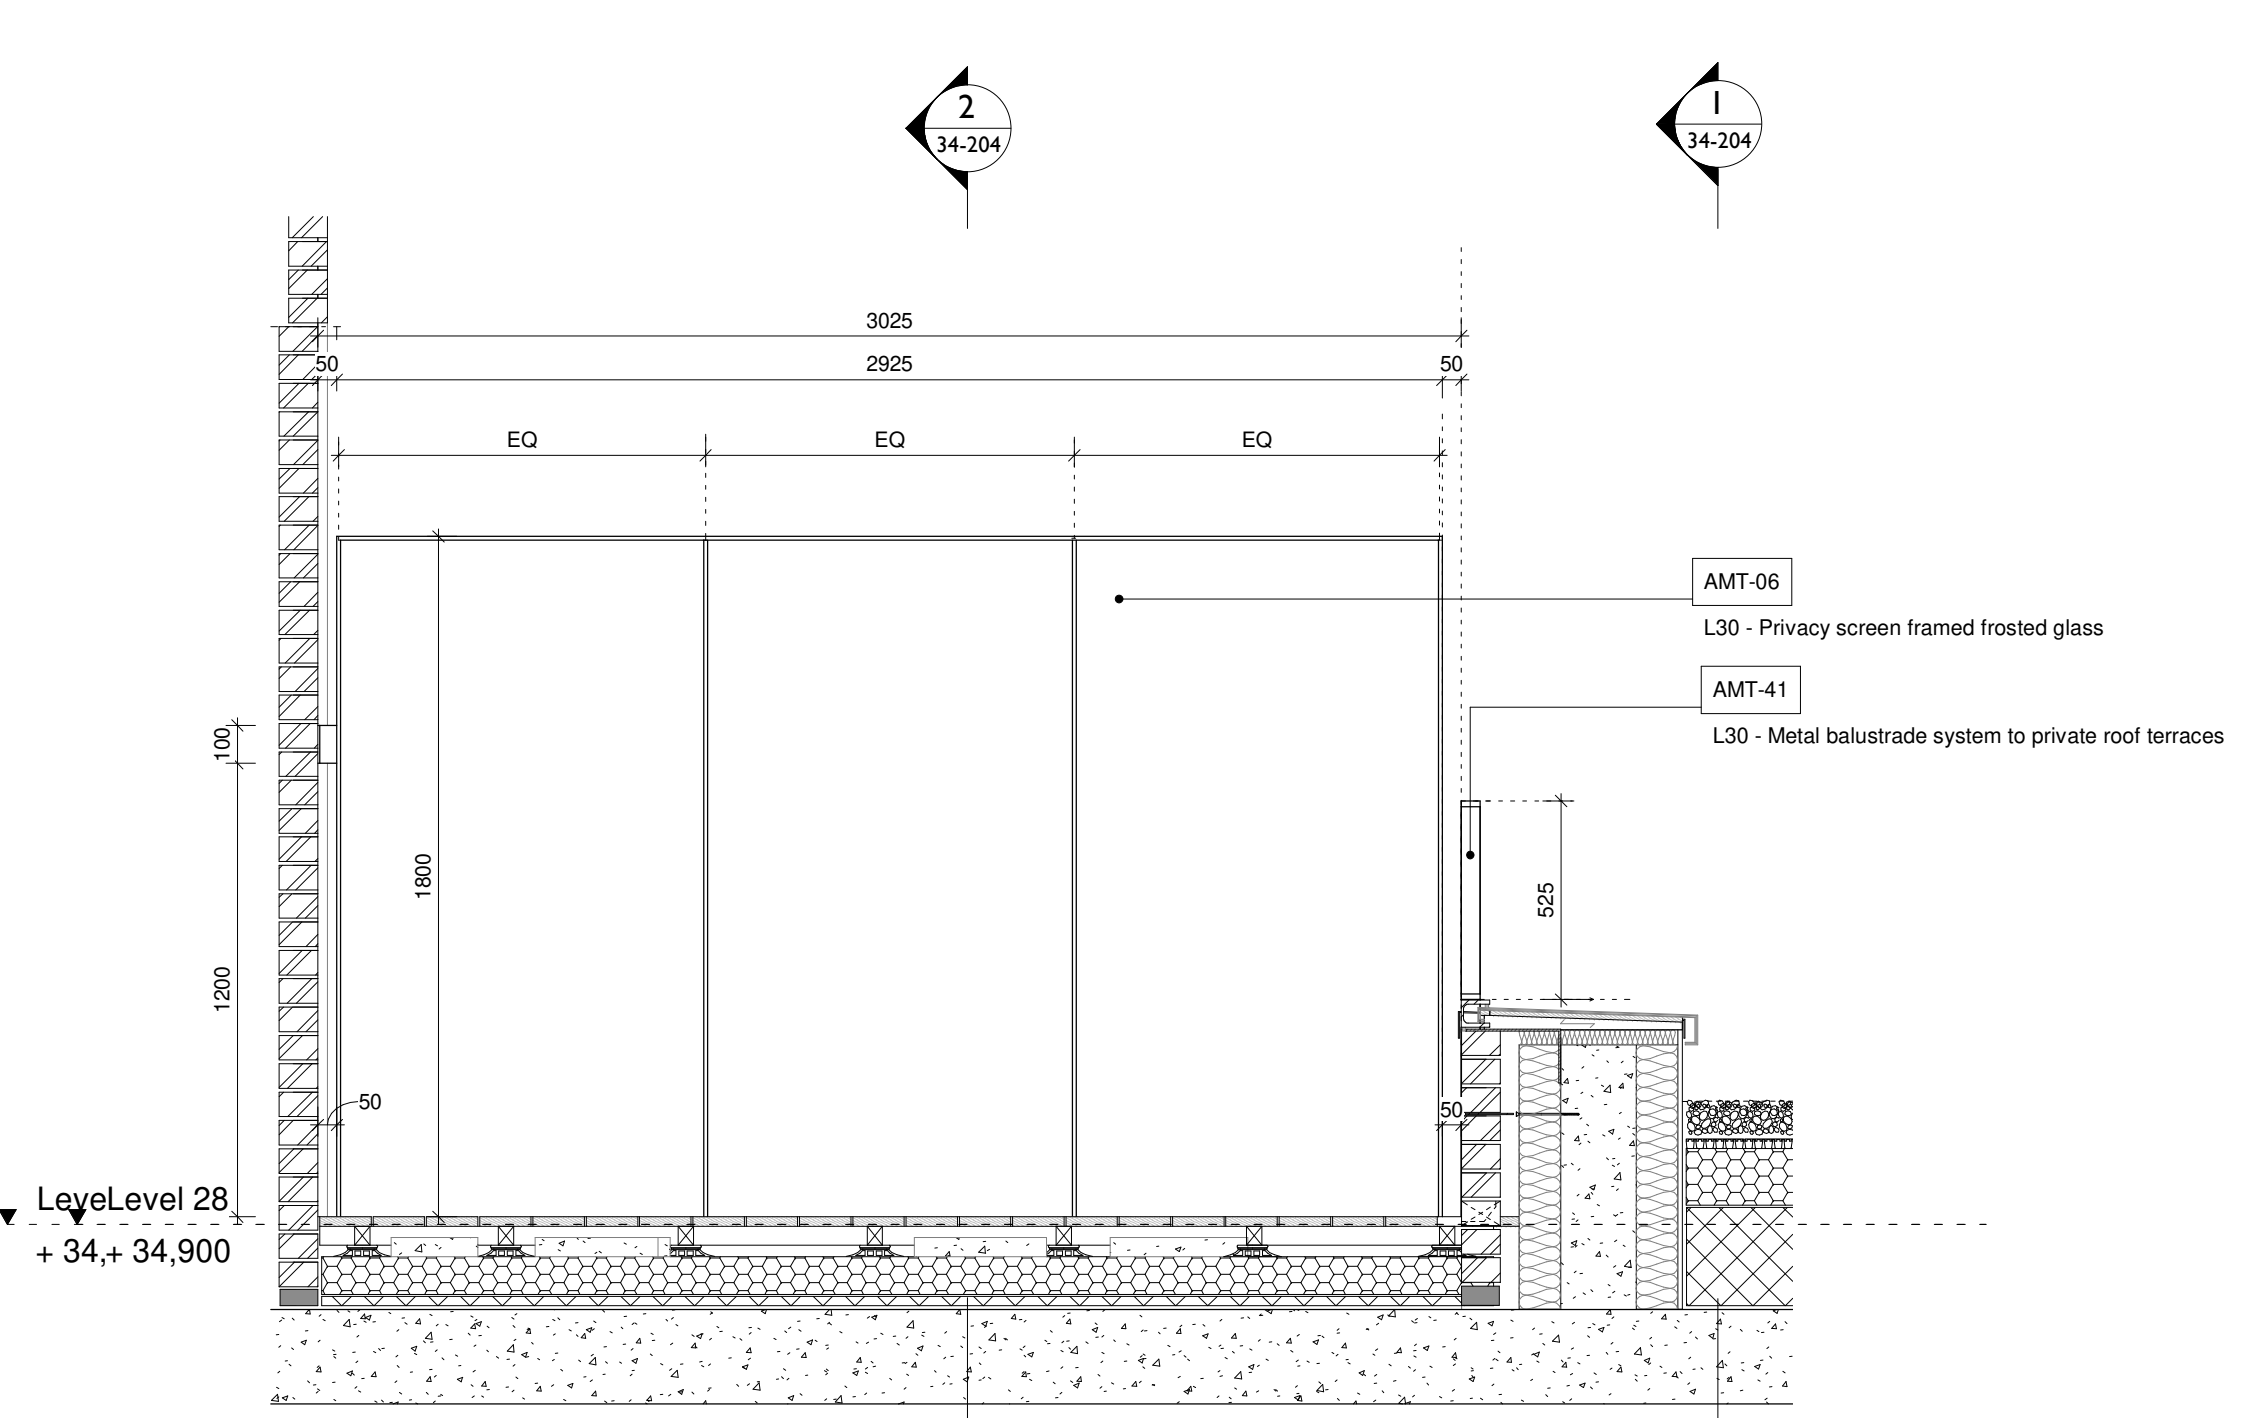


4 Railing Type AMT-41 - Cross Section
1 : 20

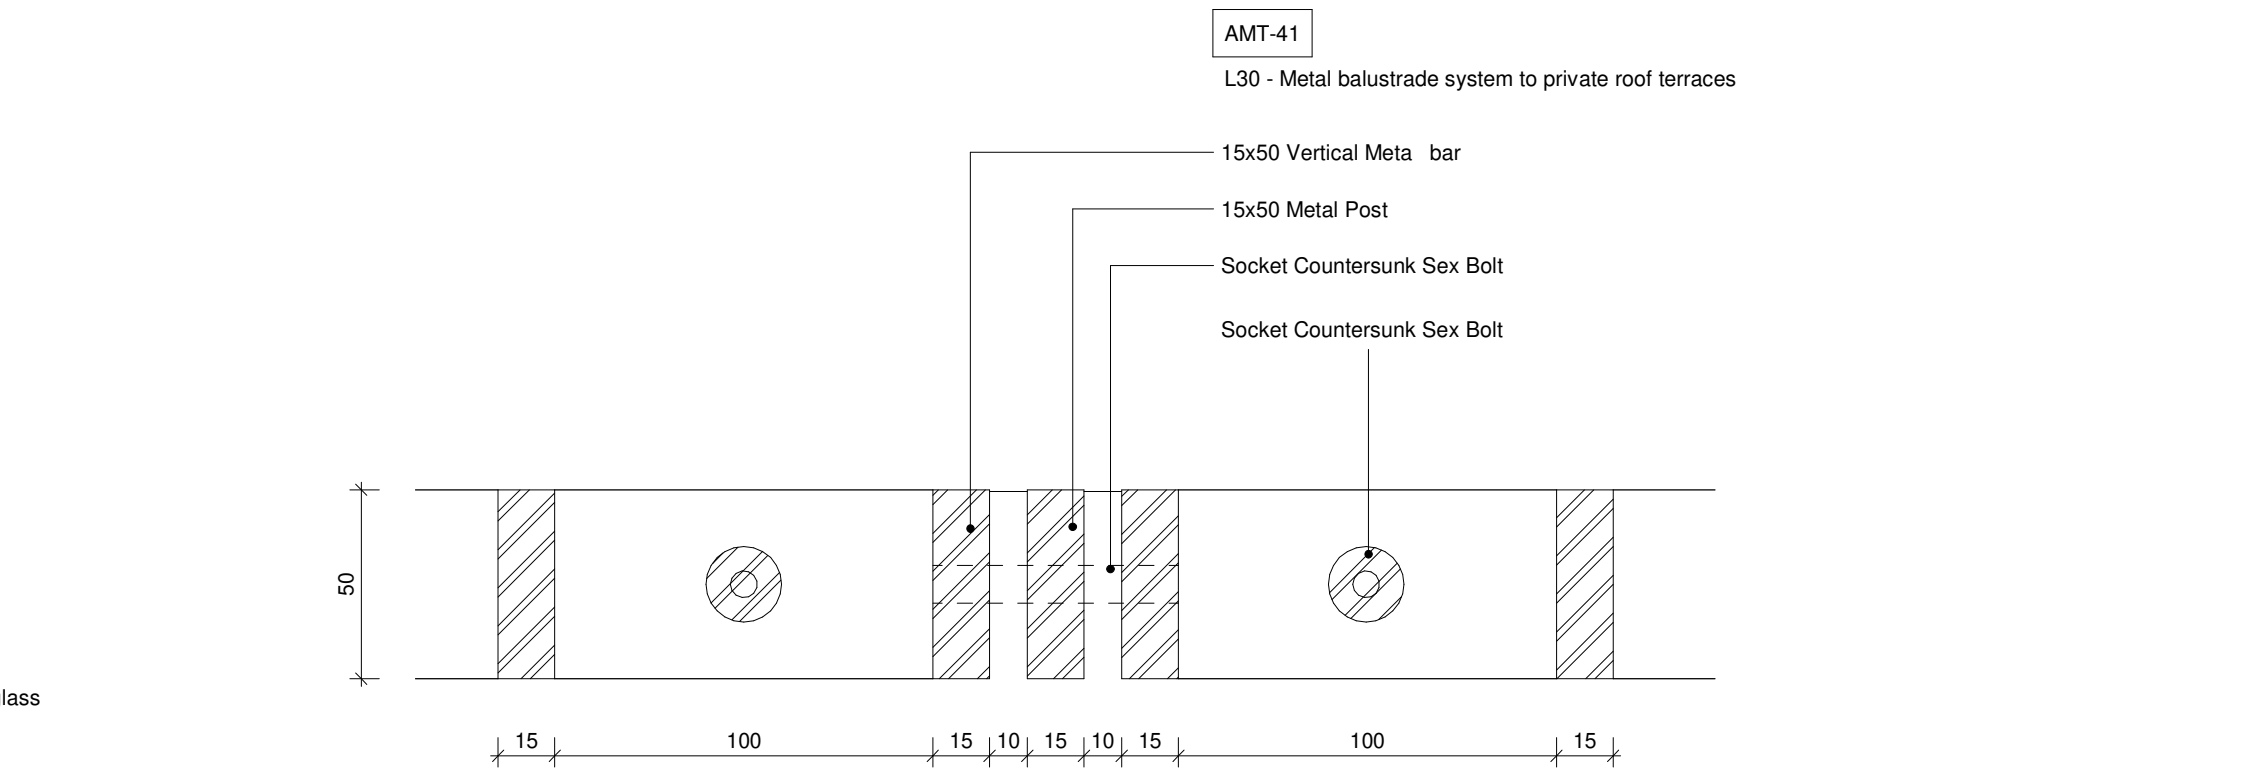


5 Railing Type AMT-41 - Plan detail
1 : 2

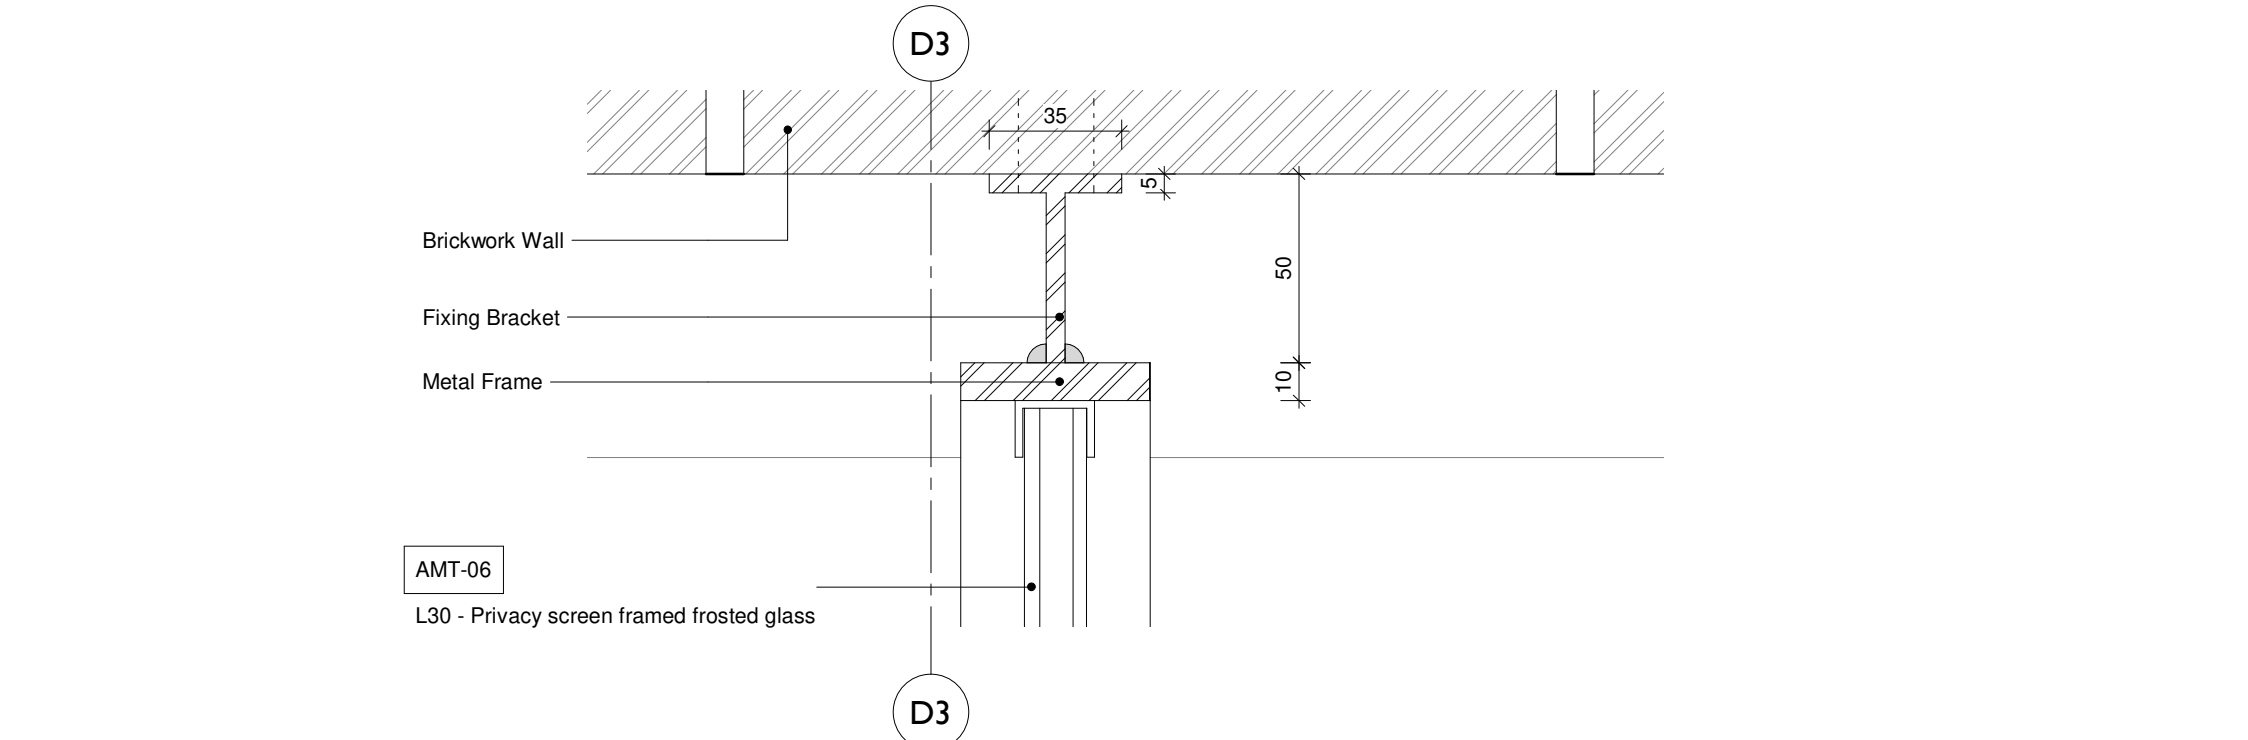


6 Railing Type AMT-06 - Plan detail
1 : 2

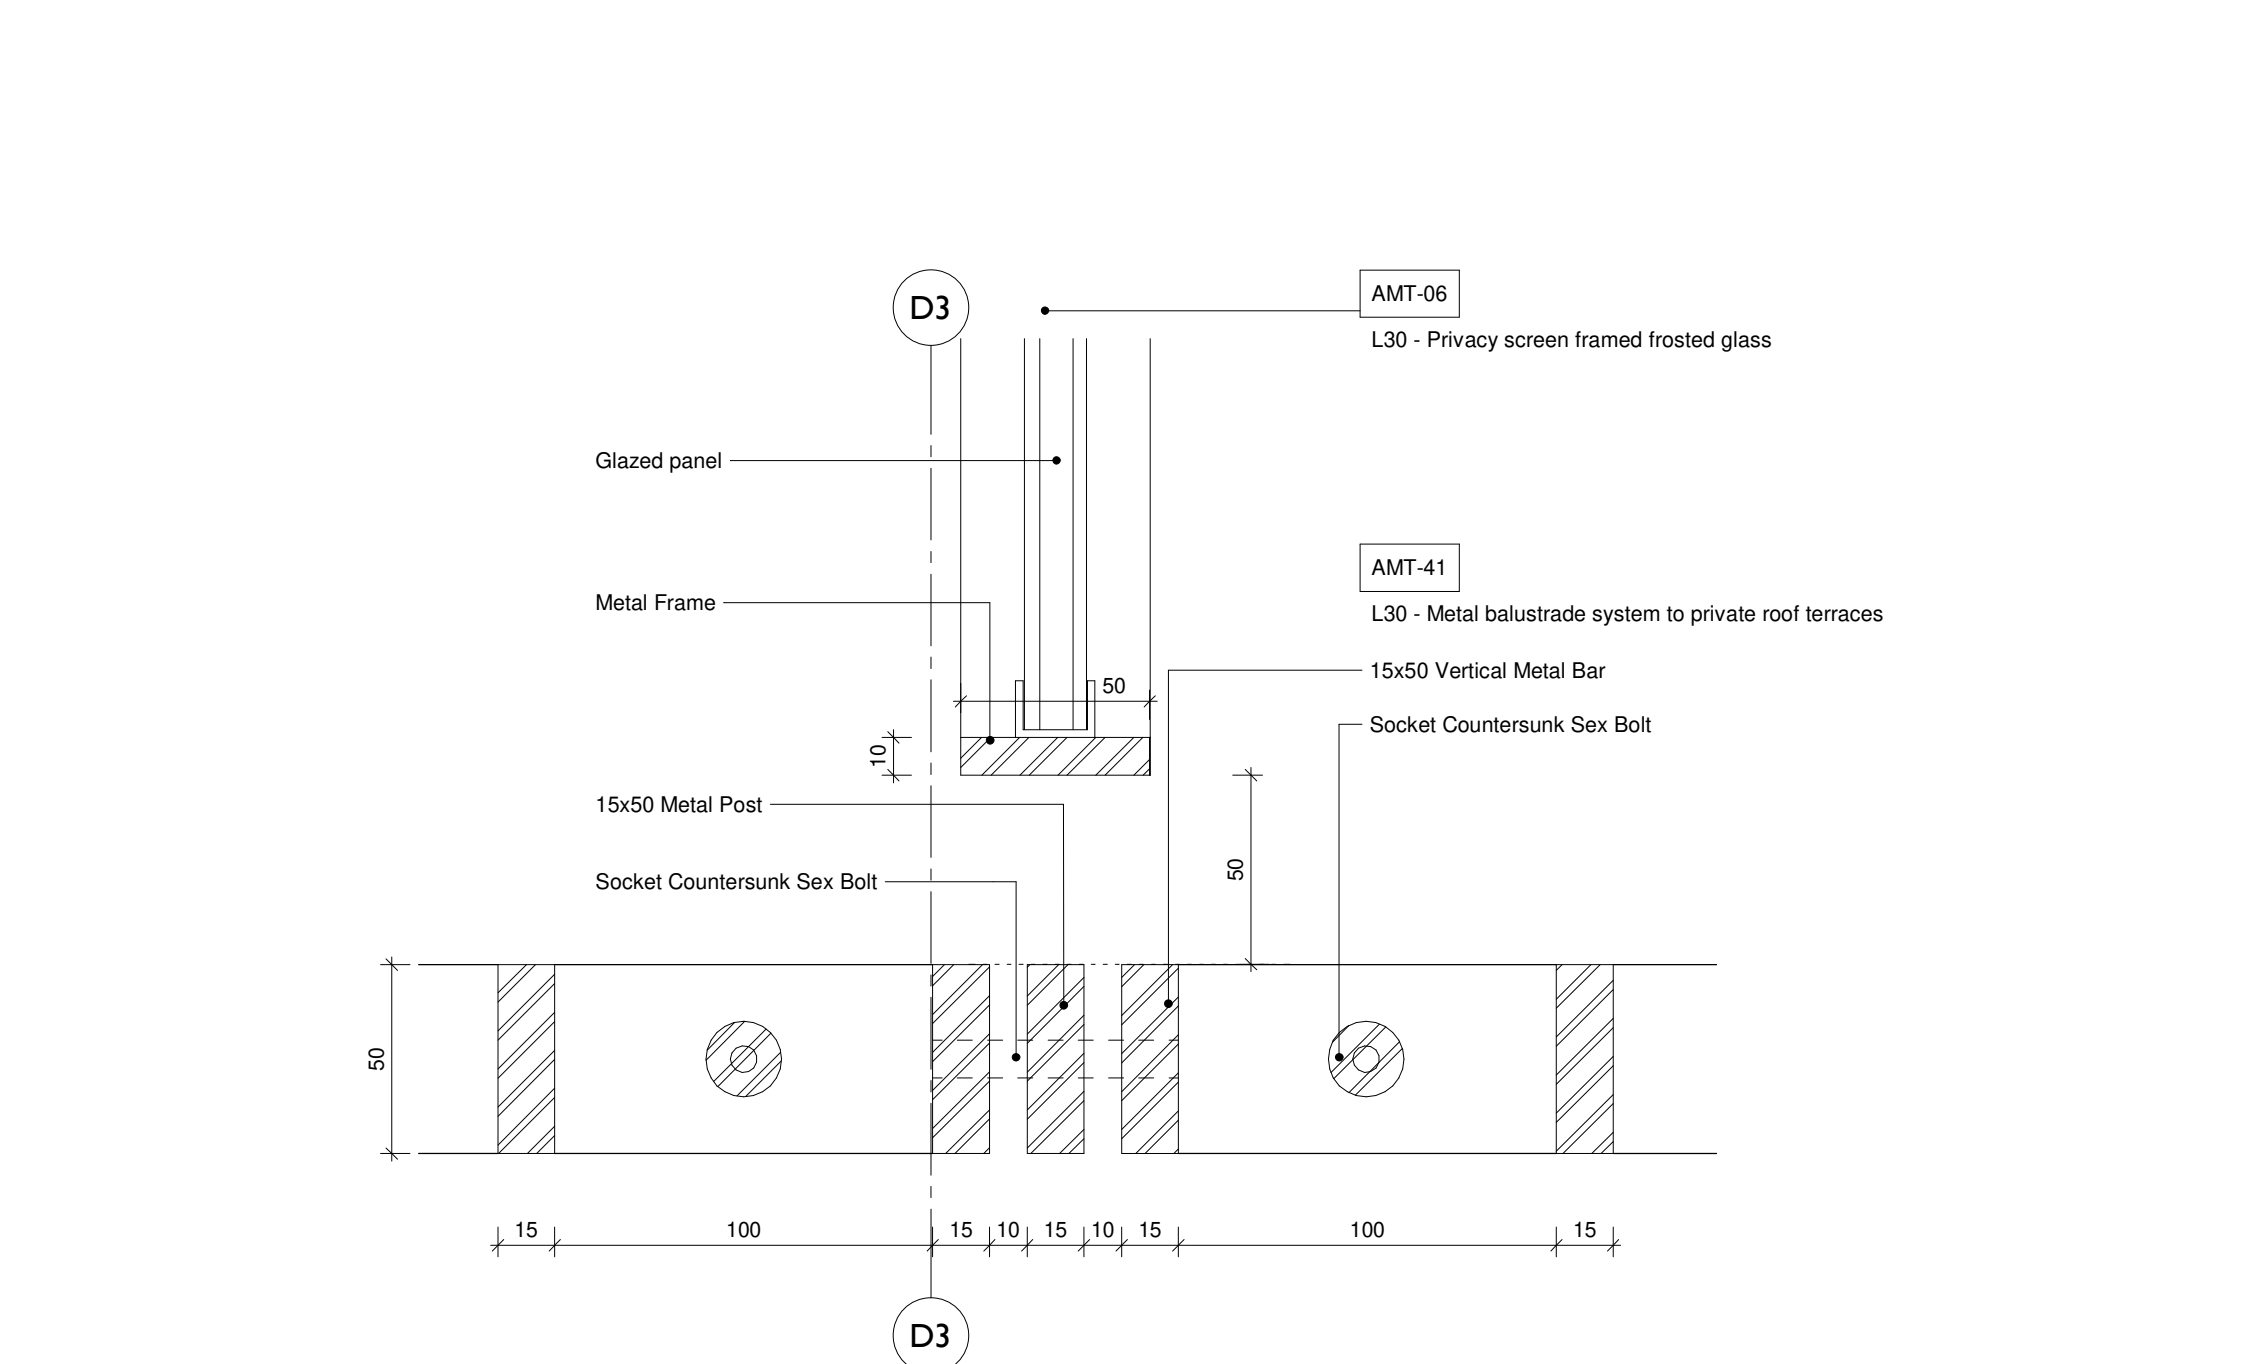

7 Railing Type AMT-41 - AMT-06 Plan detail
1 : 2

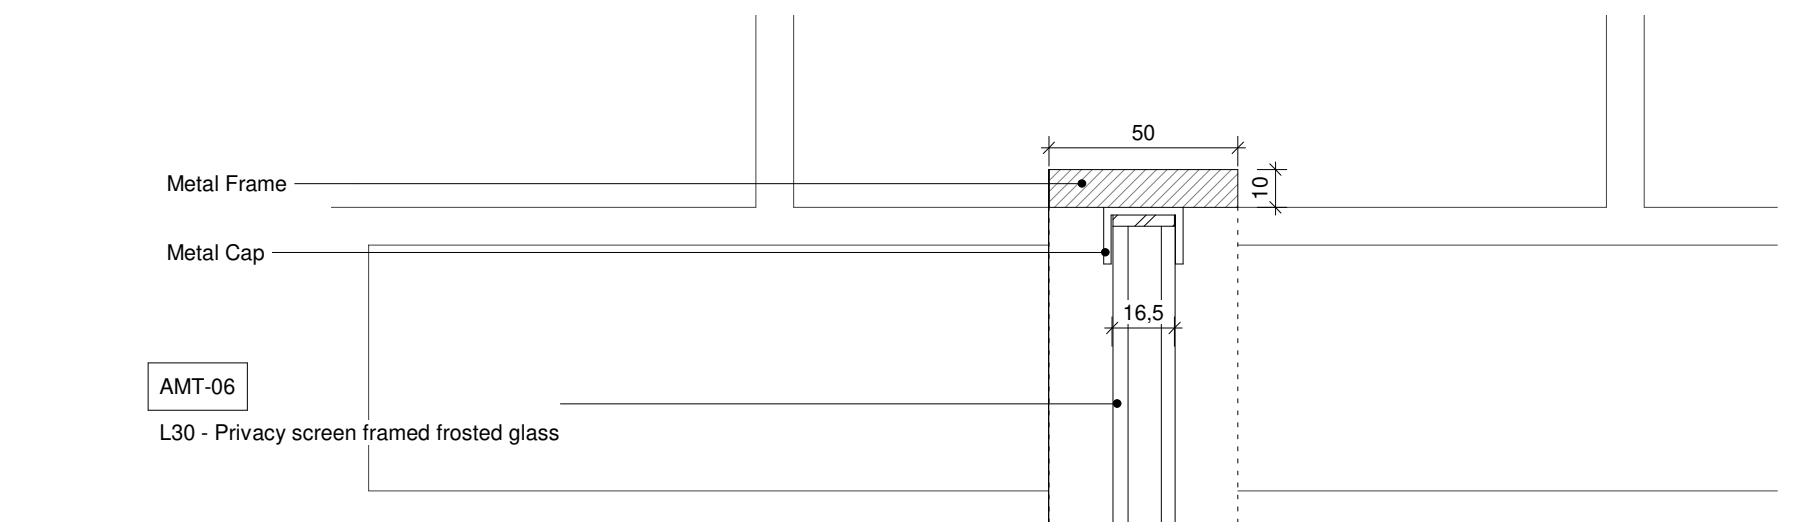

8 AMT-06 - Framed privacy screen - Top Detail
1 : 2

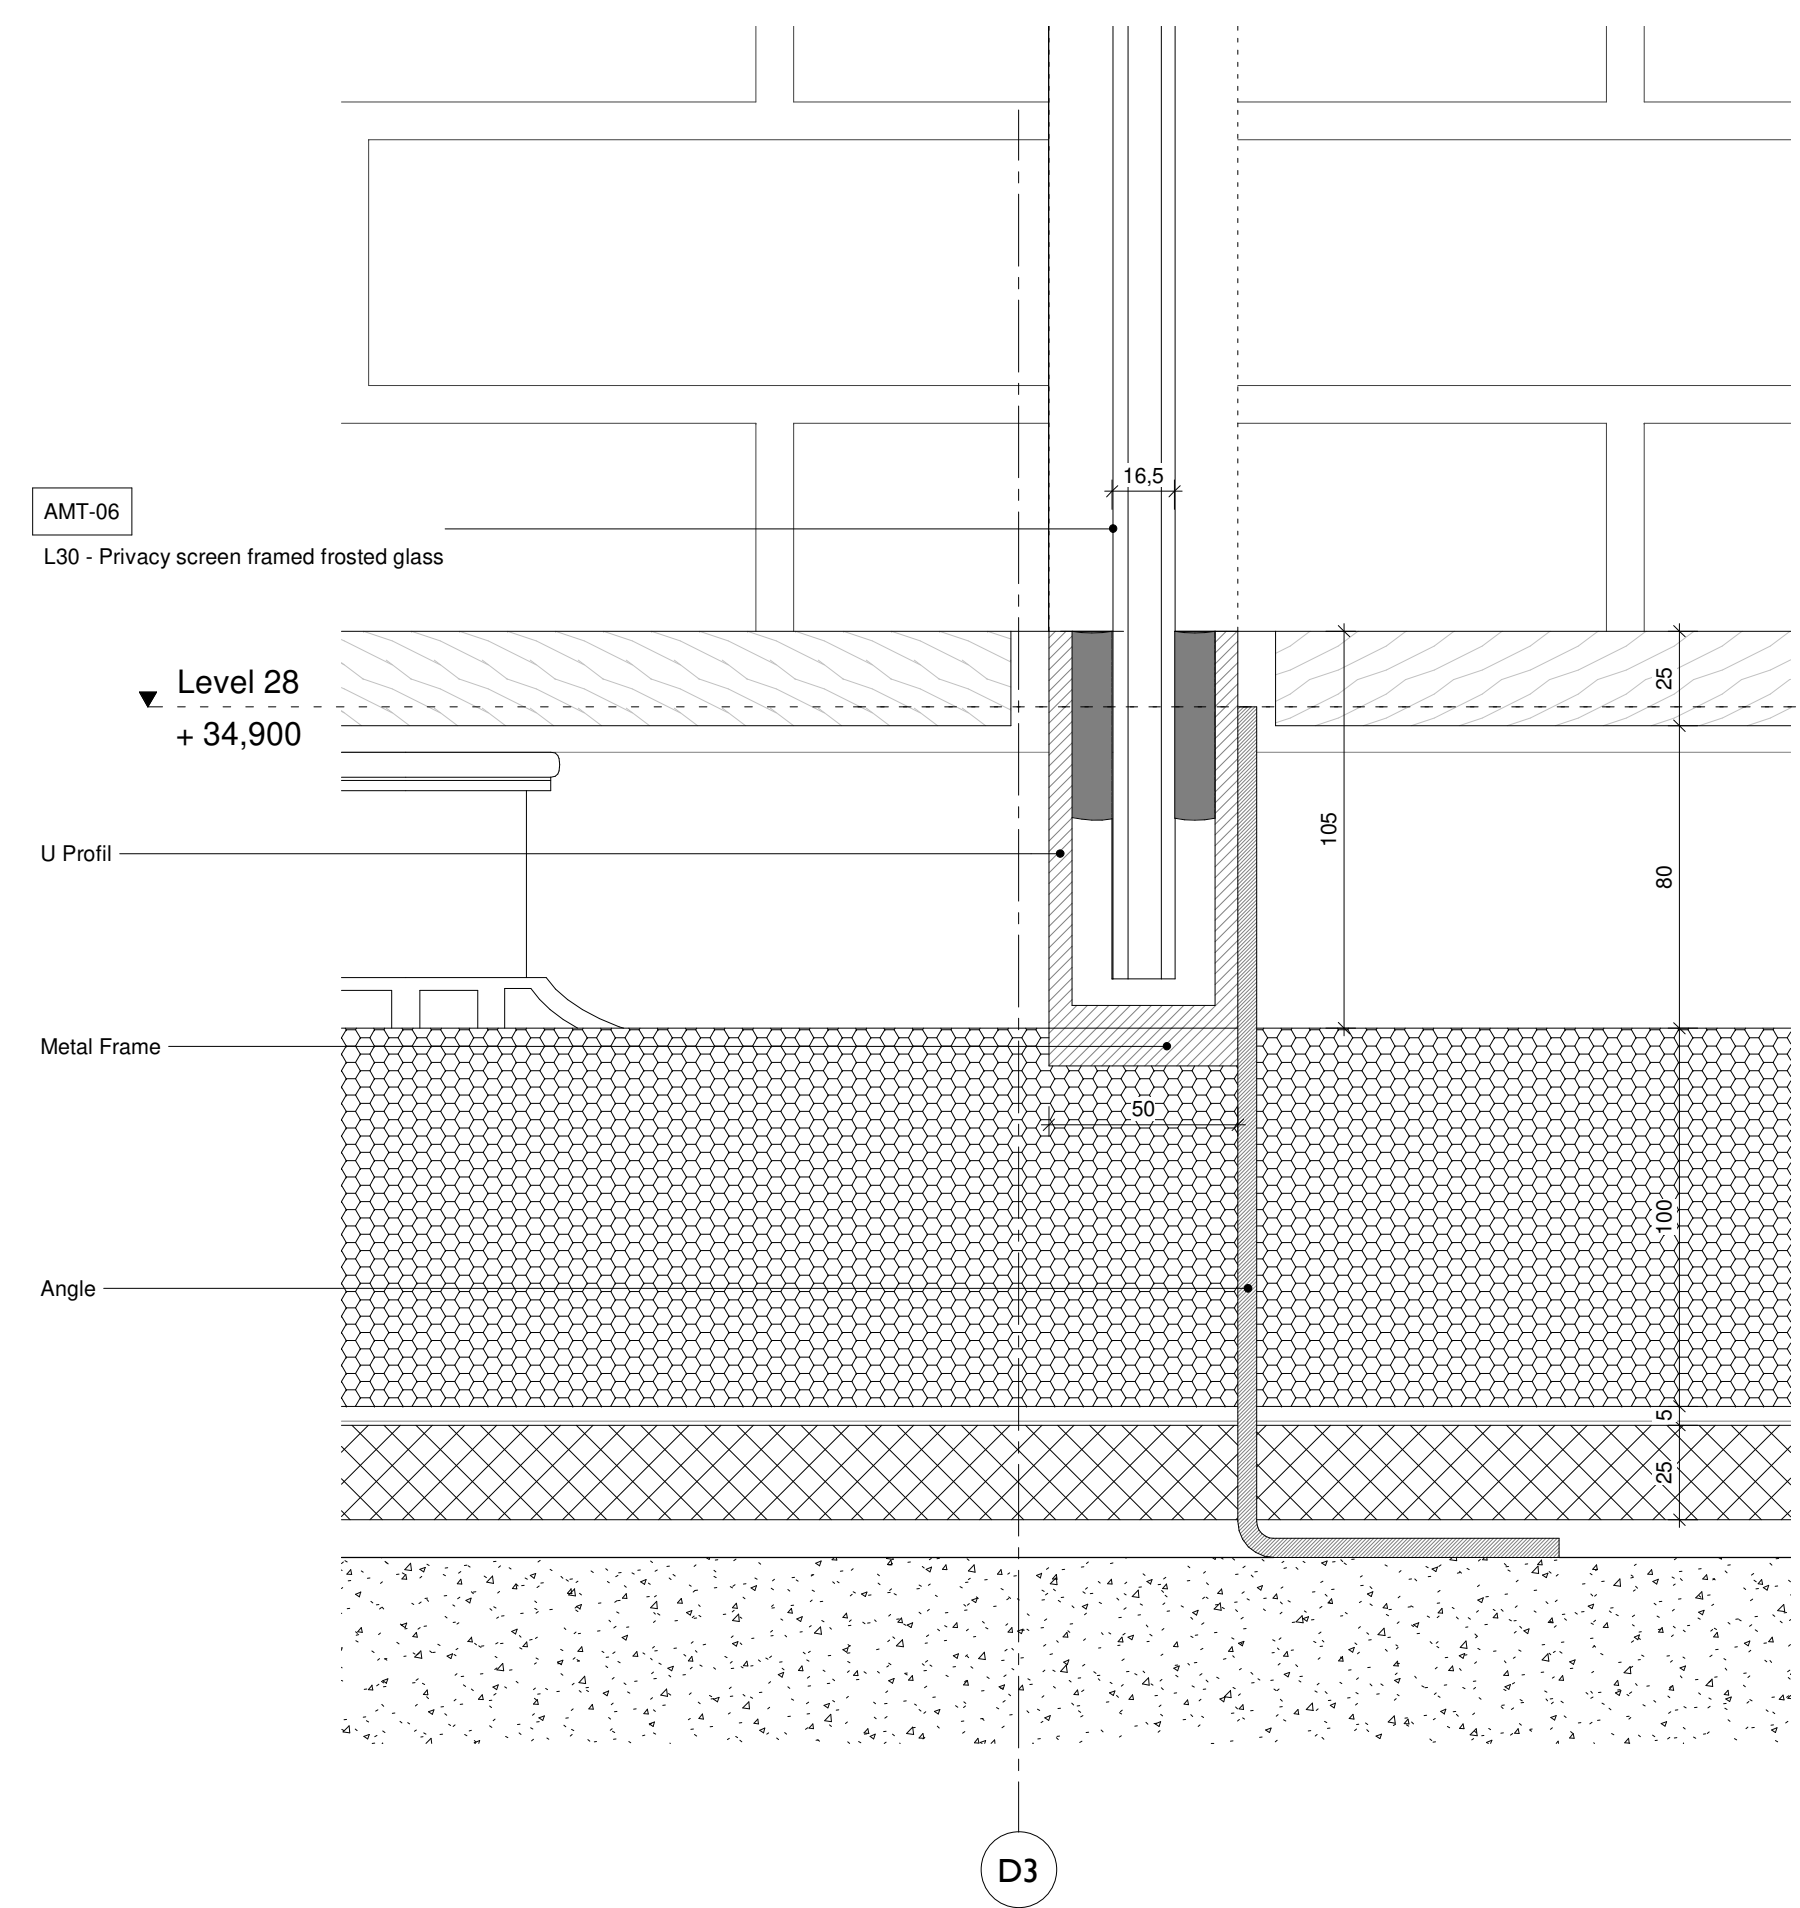

9 AMT-06 - Framed privacy screen - Fixing Detail
1 : 2



10 Perspective - ATM-41 - AMT-06

NOTE:
FOR METALWORK PANEL TYPES, REFER TO DRAWING 34-200