


dmfK

FORMER NESTLE FACTORY


BLOCKS F3/F4 CONDITION 60:
SIDE GATE

MAY 2021

BLOCK F3/F4

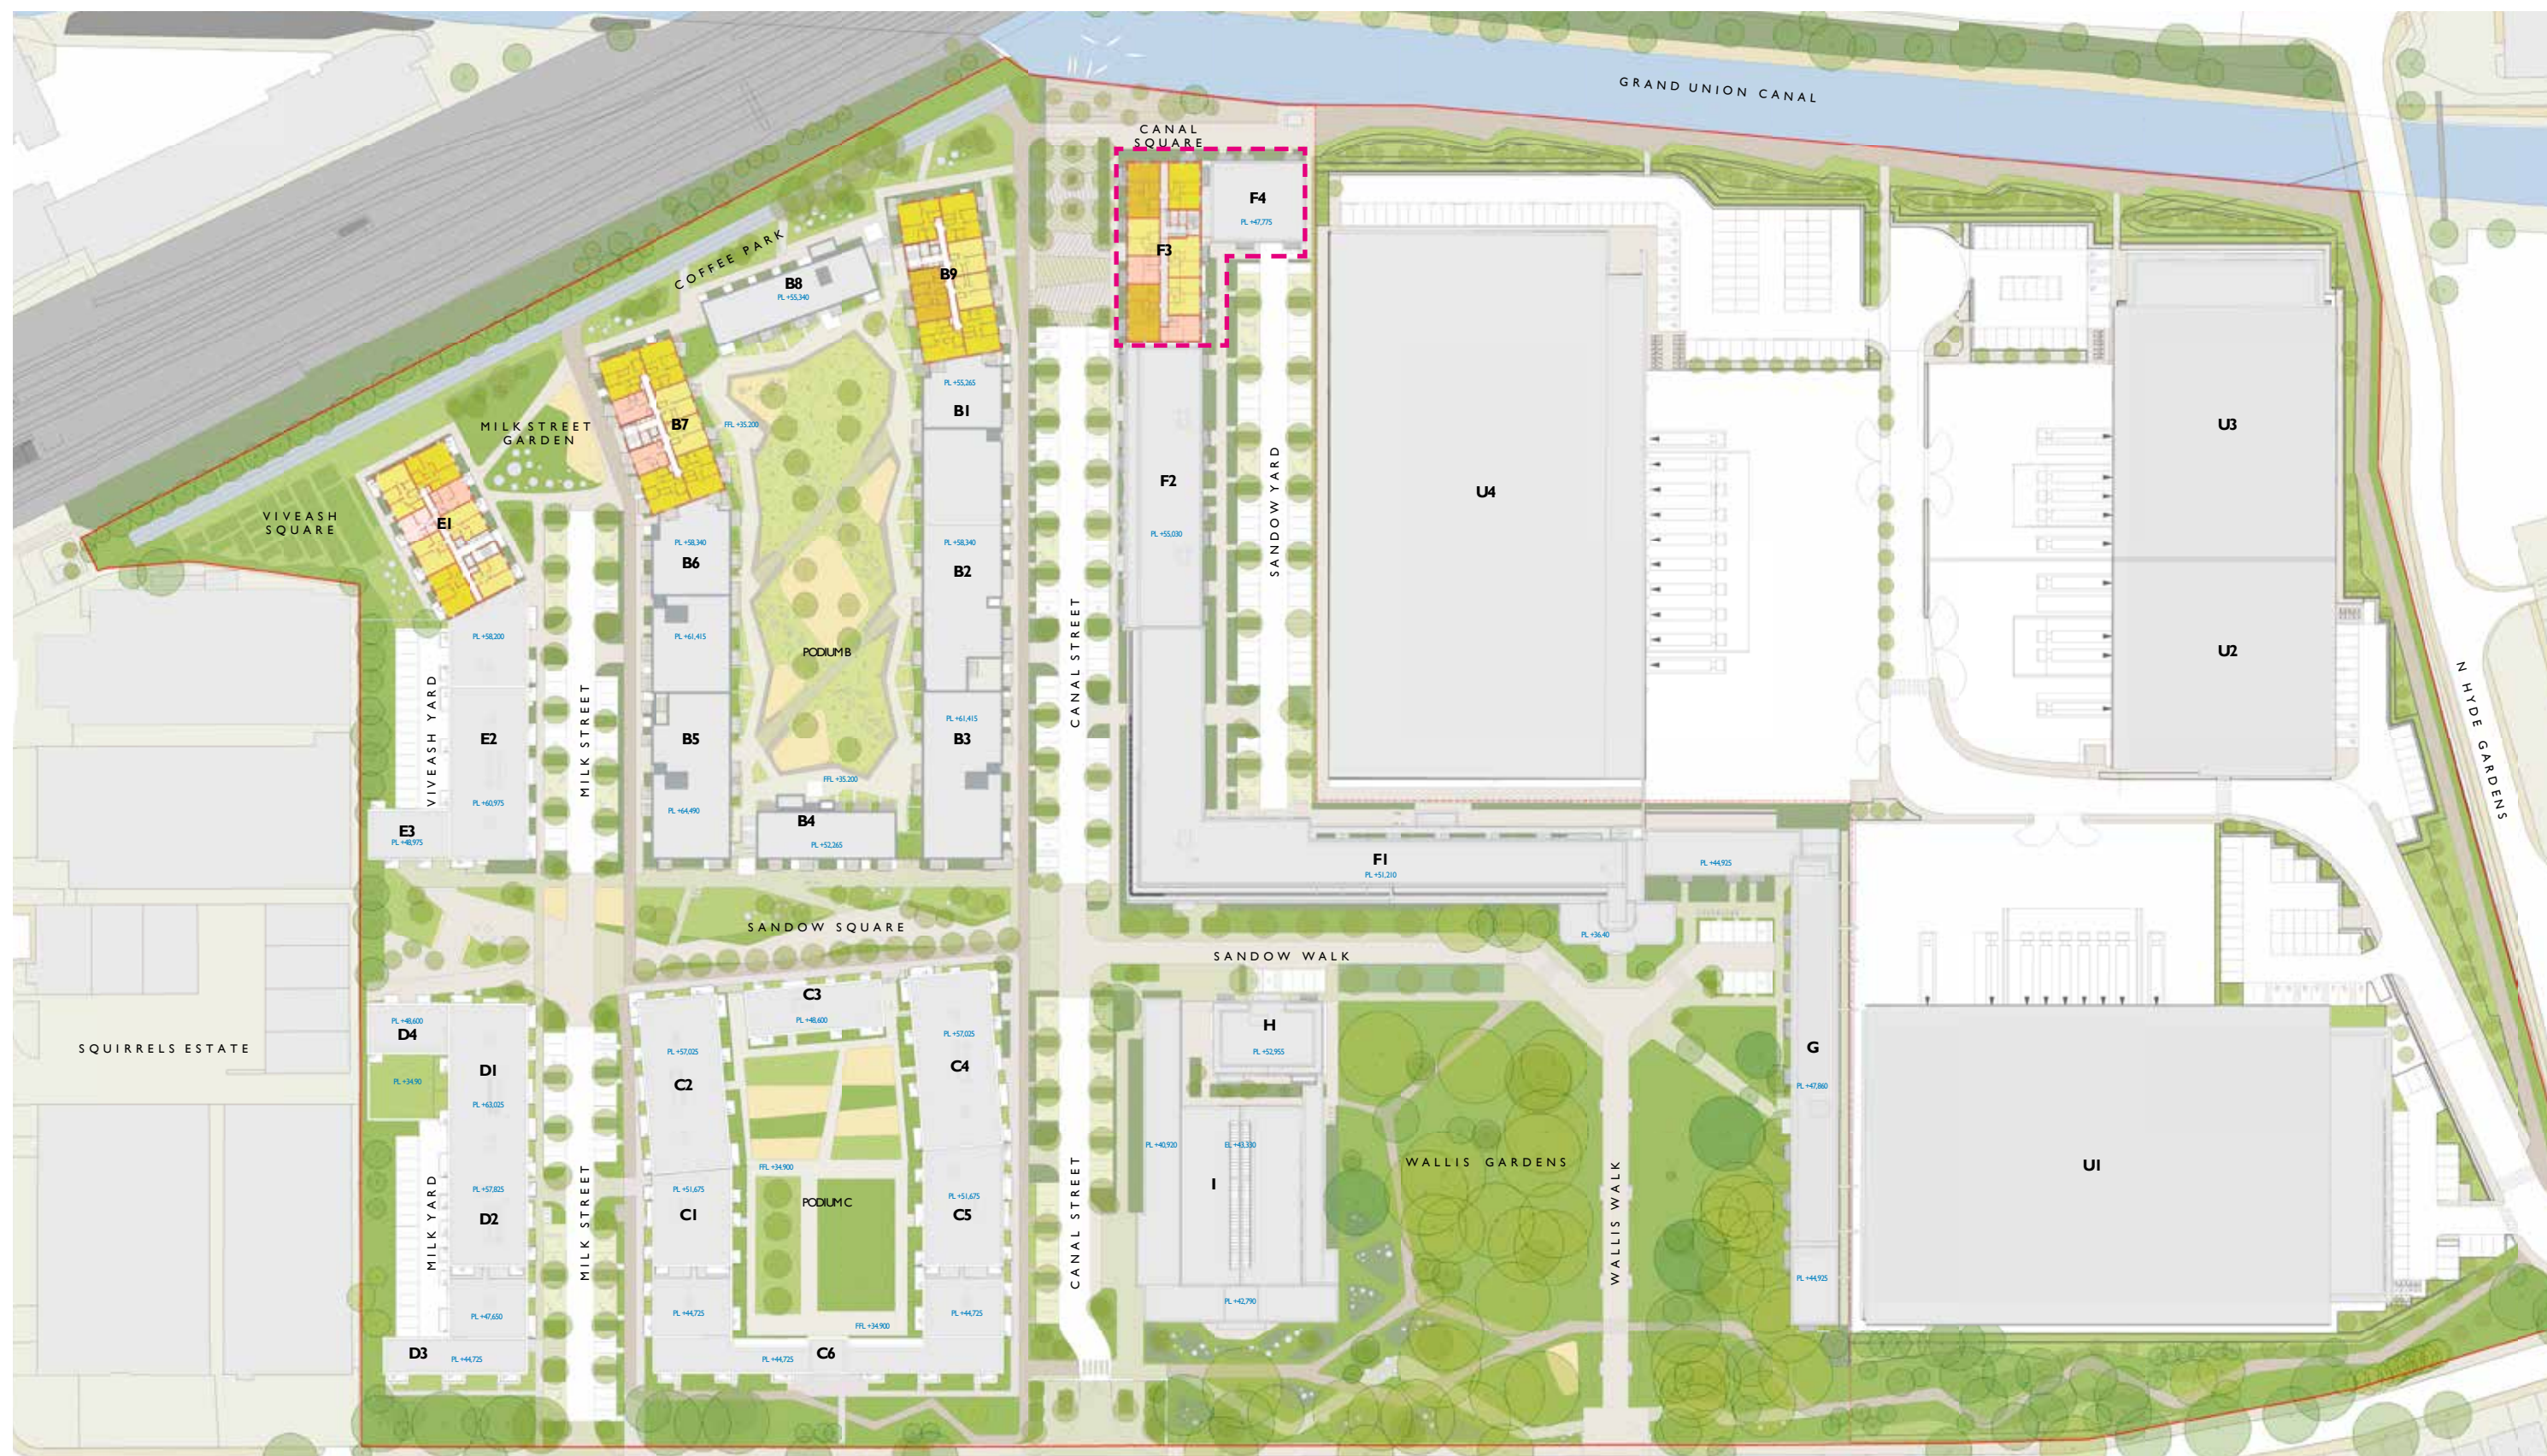


- Same detail and design as gate between Block G and Segro
- Fob access for residents' access to car park and bike store

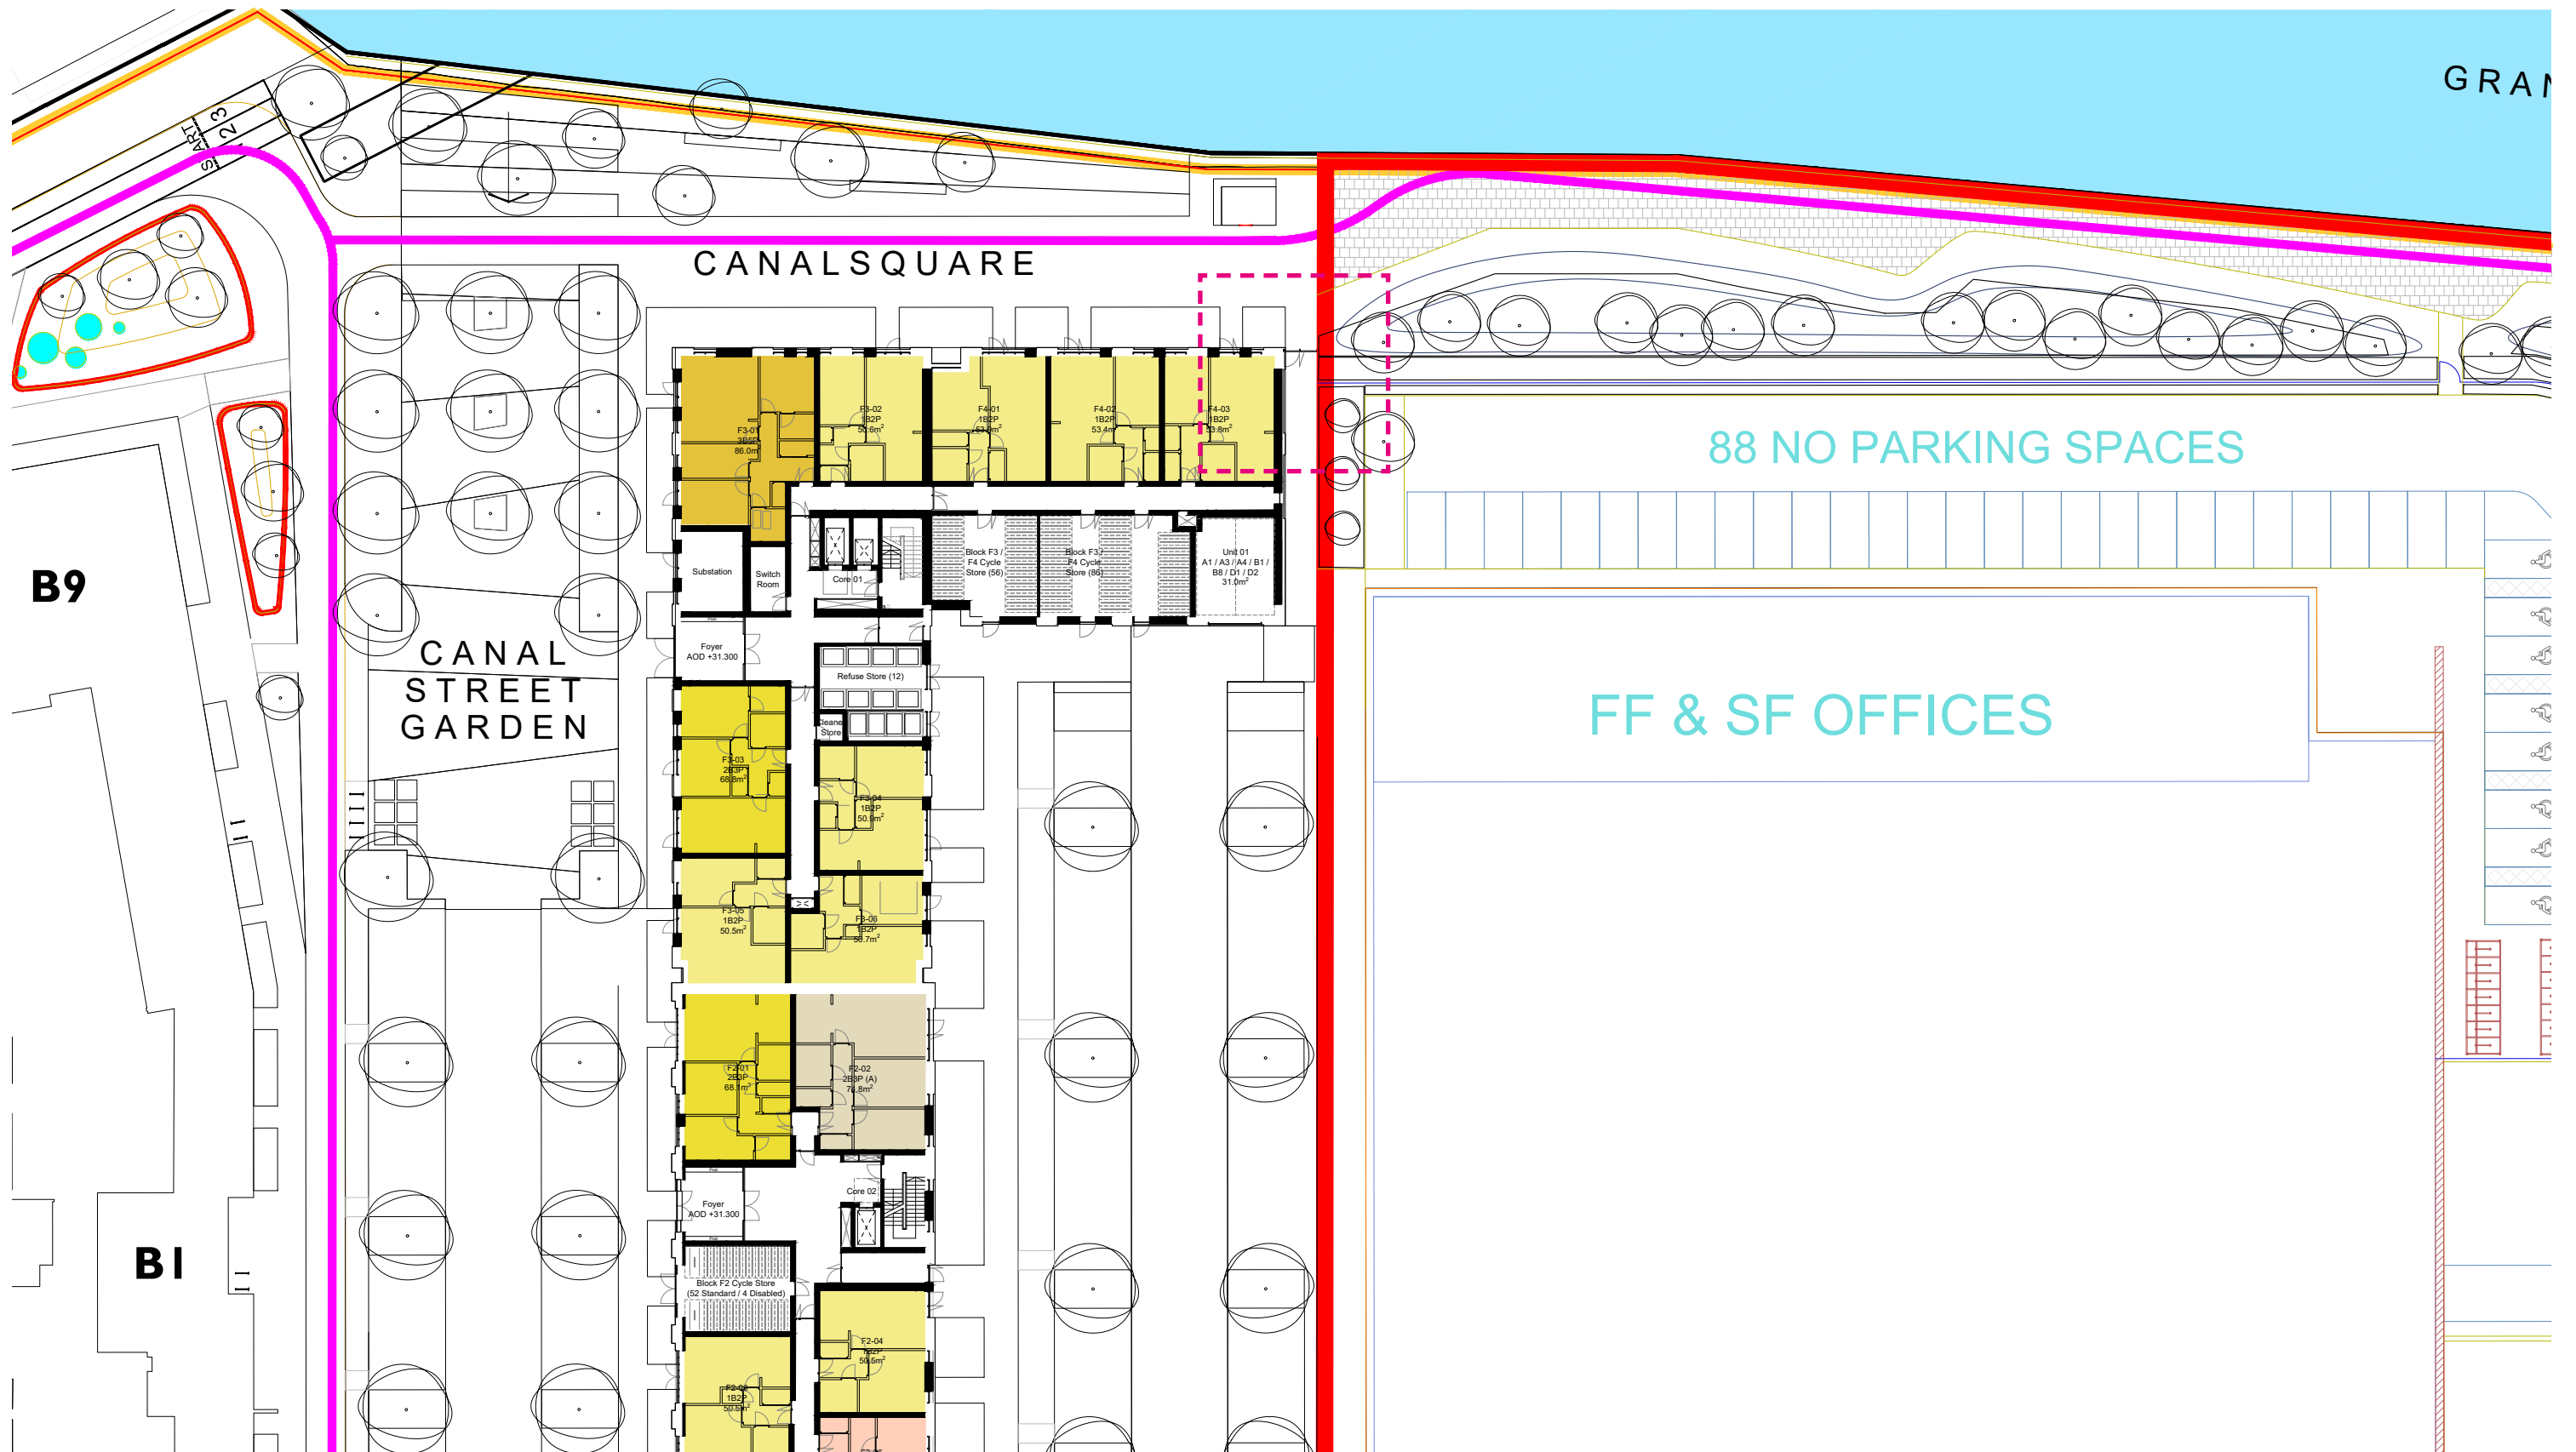


GATE DETAIL

- Same detail and design as gate between Block G and Segro
- Fob access for residents’ access to car park and bike store

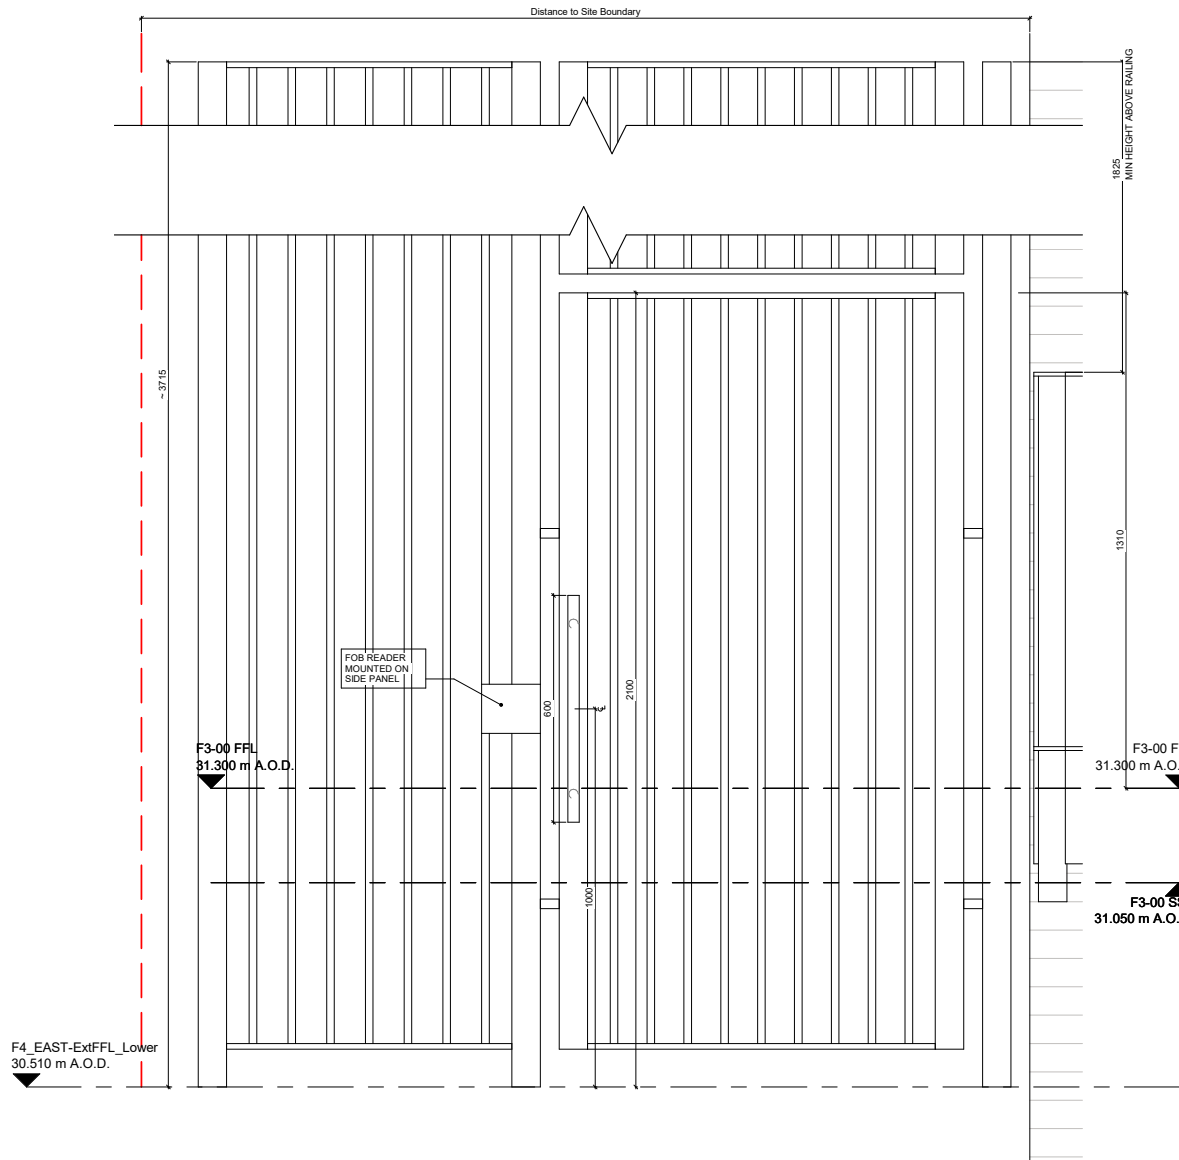


1 AMT-09 F4 Side Gate Elevation 1
1 : 10

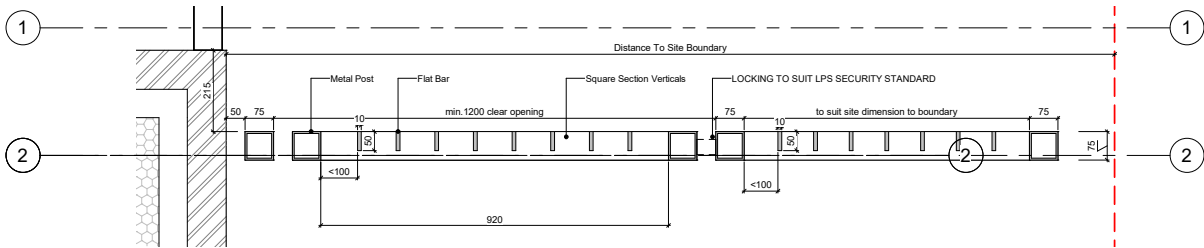

2 AMT-09 F4 Side Gate Plan 1
1 : 10

date	rev	revisions
02.06.21	T1	

keyplan

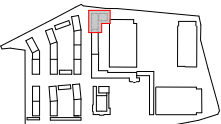

notes

DMFK Architects Ltd take no responsibility for dimensions obtained by scaling from this drawing. If no dimension is shown the recipient must ascertain the dimension specifically from the architect or by site measurement and may not rely on the drawing. Supply of the drawing in digital form is solely for convenience and no reliance may be placed on any data in digital form. All data must be checked against hard copy. This drawing is issued for design intent only and should not be used for construction unless stated.

copyright
This drawing is the property of dmfK Architects Ltd. No disclosure or copy of it may be made without the written permission of dmfK Architects Ltd.



scale at A1	scale at A3
Drawn by	Checked by
MG	JW

project	drawing title
Nestlé Factory, F3	AMT 09 - F4 Side Gate
project no.	client
2177	Barratt London
drawing no.	revision
FNF-A-F3-dmfK-DR-34-609	T1



DE METZ FORBES KNIGHT ARCHITECTS
the old library 119 cholmley gardens london nw6 1aa t 020 7435 1144 f 020 7435 0884 mail info@dmfk.co.uk

de Metz Forbes Knight

The Old Library, 119 Cholmley Gardens, London NW6 1AA
+44 (0)20 7435 1144 info@dmfk.co.uk www.dmfk.co.uk

Ben@dmfk.co.uk Jonny@dmfk.co.uk Lawrence@dmfk.co.uk Nestle@dmfk.co.uk

de Metz Forbes Knight Ltd. Registered in England VAT No. 751 934 812 Company No. 03892654