NOTES:

SUBJECT TO STATUTORY CONSENTS

BASED ON OS MAP REPRODUCED BY PERMISSION OF CONTROLLER OF HM STATIONARY OFFICE (c) CROWN COPYRIGHT

COPYRIGHT RESERVED

DO NOT USE ELECTRONIC VERSIONS OF THIS DRAWING TO DETERMINE DIMENSIONS UNLESS SPECIFICALLY AUTHORISED BY MICHAEL SPARKS ASSOCIATES

IF USING AN ELECTRONIC VERSION OF THIS DRAWING FIGURED DIMENSIONS TAKE PRECEDENCE AND NOTIFY MICHAEL SPARKS ASSOCIATES OF ANY DISCREPANCIES

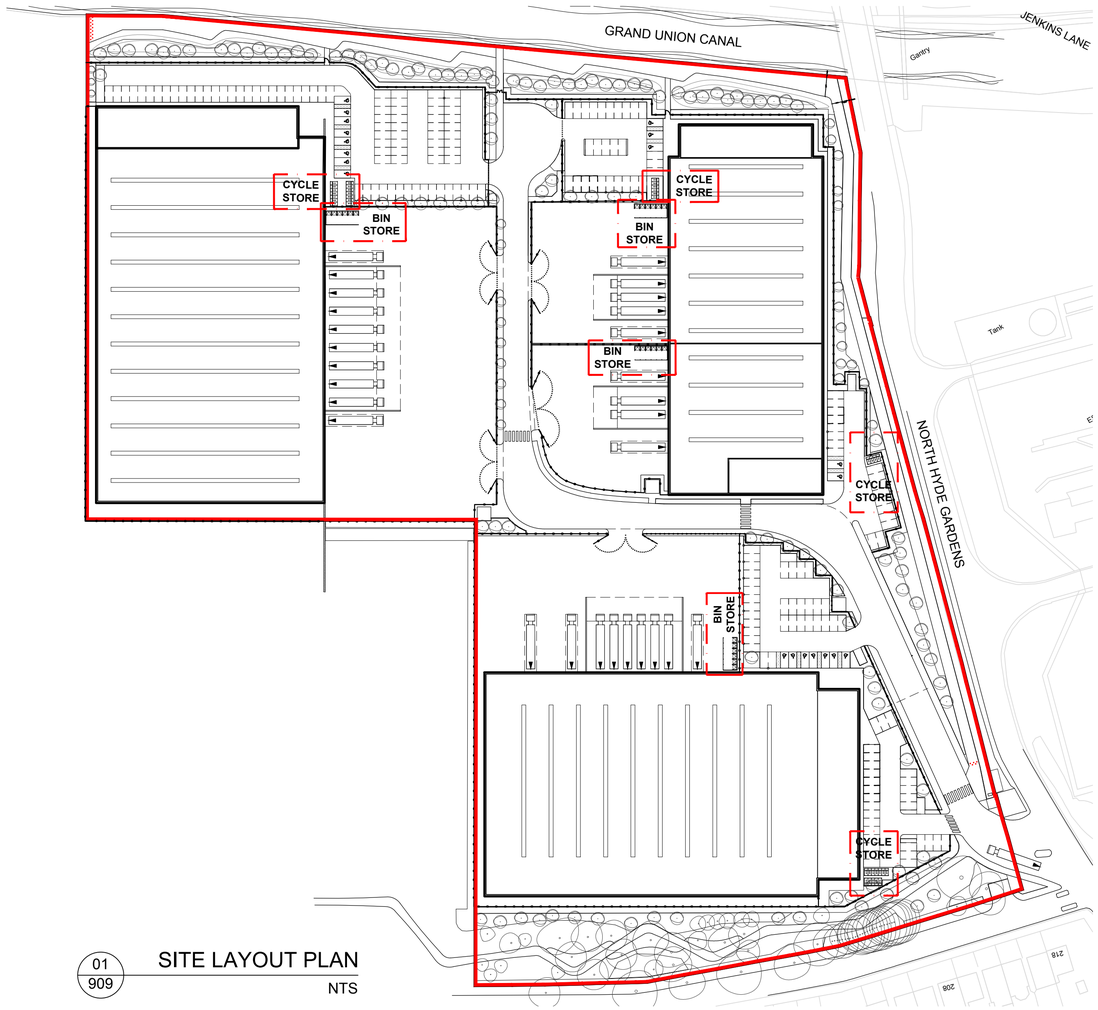

01 909 SITE LAYOUT PLAN
NTS

REFUSE STORAGE

CYCLE STORAGE

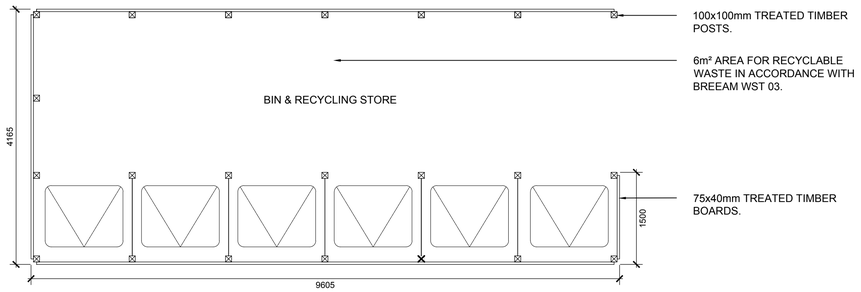

02 909 BIN & RECYCLING STORE PLAN
1:50

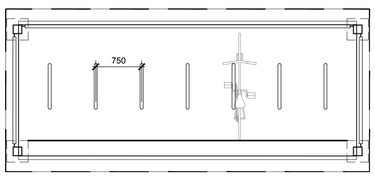

05 909 CYCLE SHELTER PLAN
1:50

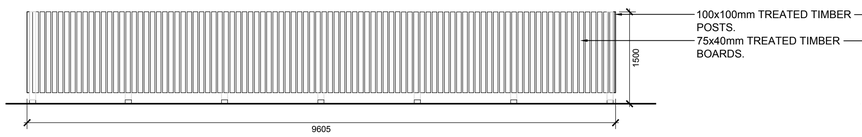

03 909 BIN & RECYCLING STORE ELEVATION
1:50

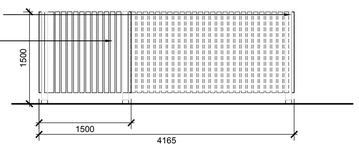

04 909 BIN & RECYCLING STORE ELEVATION
1:50

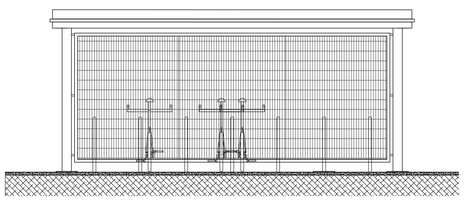

06 909 CYCLE SHELTER ELEVATION
1:50

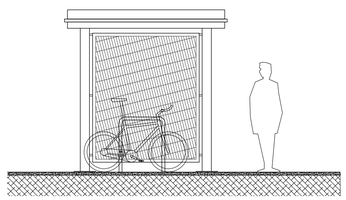

07 909 CYCLE SHELTER ELEVATION
1:50

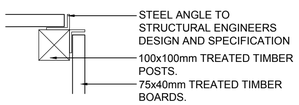

08 909 BIN STORE CORNER DETAIL
1:10

BARRATT LONDON

SEGRO

DATE	REV	DESCRIPTION	CHK

CONSULTANTS DWG NO:

MICHAEL SPARKS ASSOCIATES
11 Plato Place, St Dionis Road
London SW6 4TU
telephone +44 (0)20 77366162
info@msa-architects.co.uk

FORMER NESTLE FACTORY, HAYES
CYCLE AND REFUSE STORAGE

SCALE 1:50@ A1

0 1 2 5m

MS 909

ISSUE P4