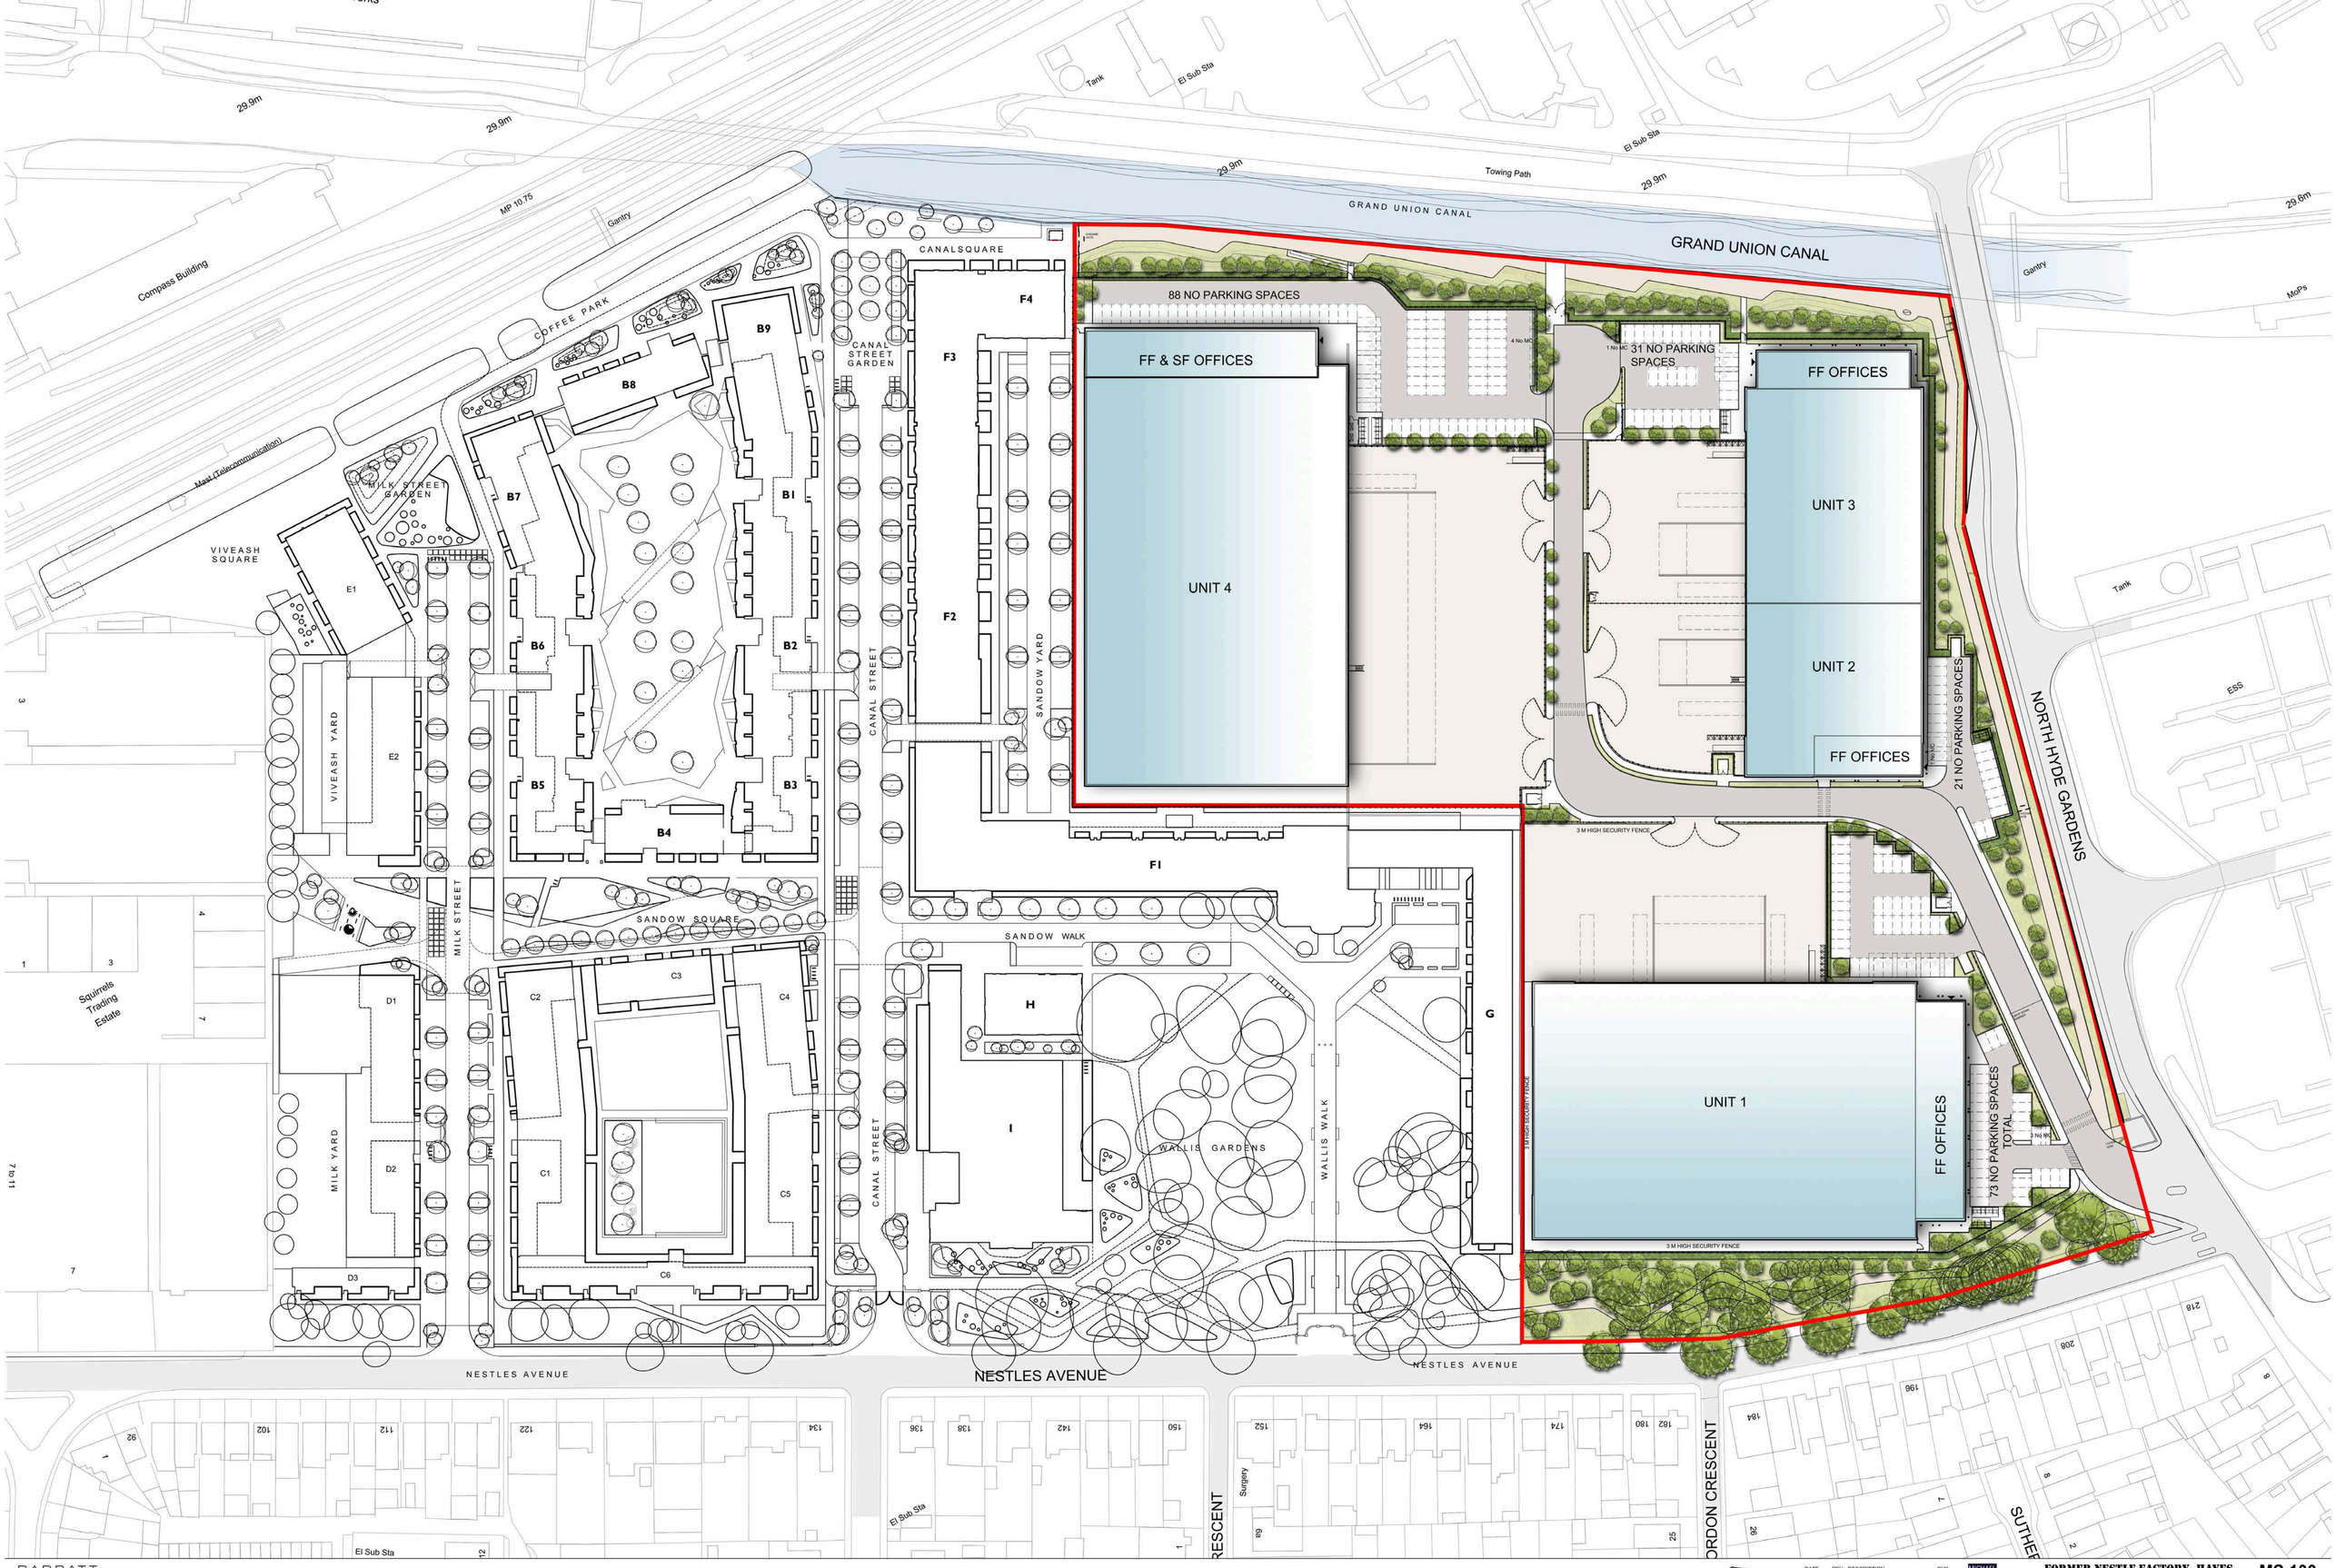

BARRATT LONDON

SEGRO

DATE	REV	DESCRIPTION	CHK

CONSULTANTS DWG NO:

MICHAEL SPARKS ASSOCIATES
11 Plato Place, 52 Dionis Road
London SW6 4TU
telephone +44 (0)20 77366162
info@msa-architects.co.uk

FORMER NESTLE FACTORY, HAYES

ILLUSTRATIVE SITE LAYOUT PLAN

MS 100

SCALE 1:500@ A0 (0 5 10 25)

ISSUE P10