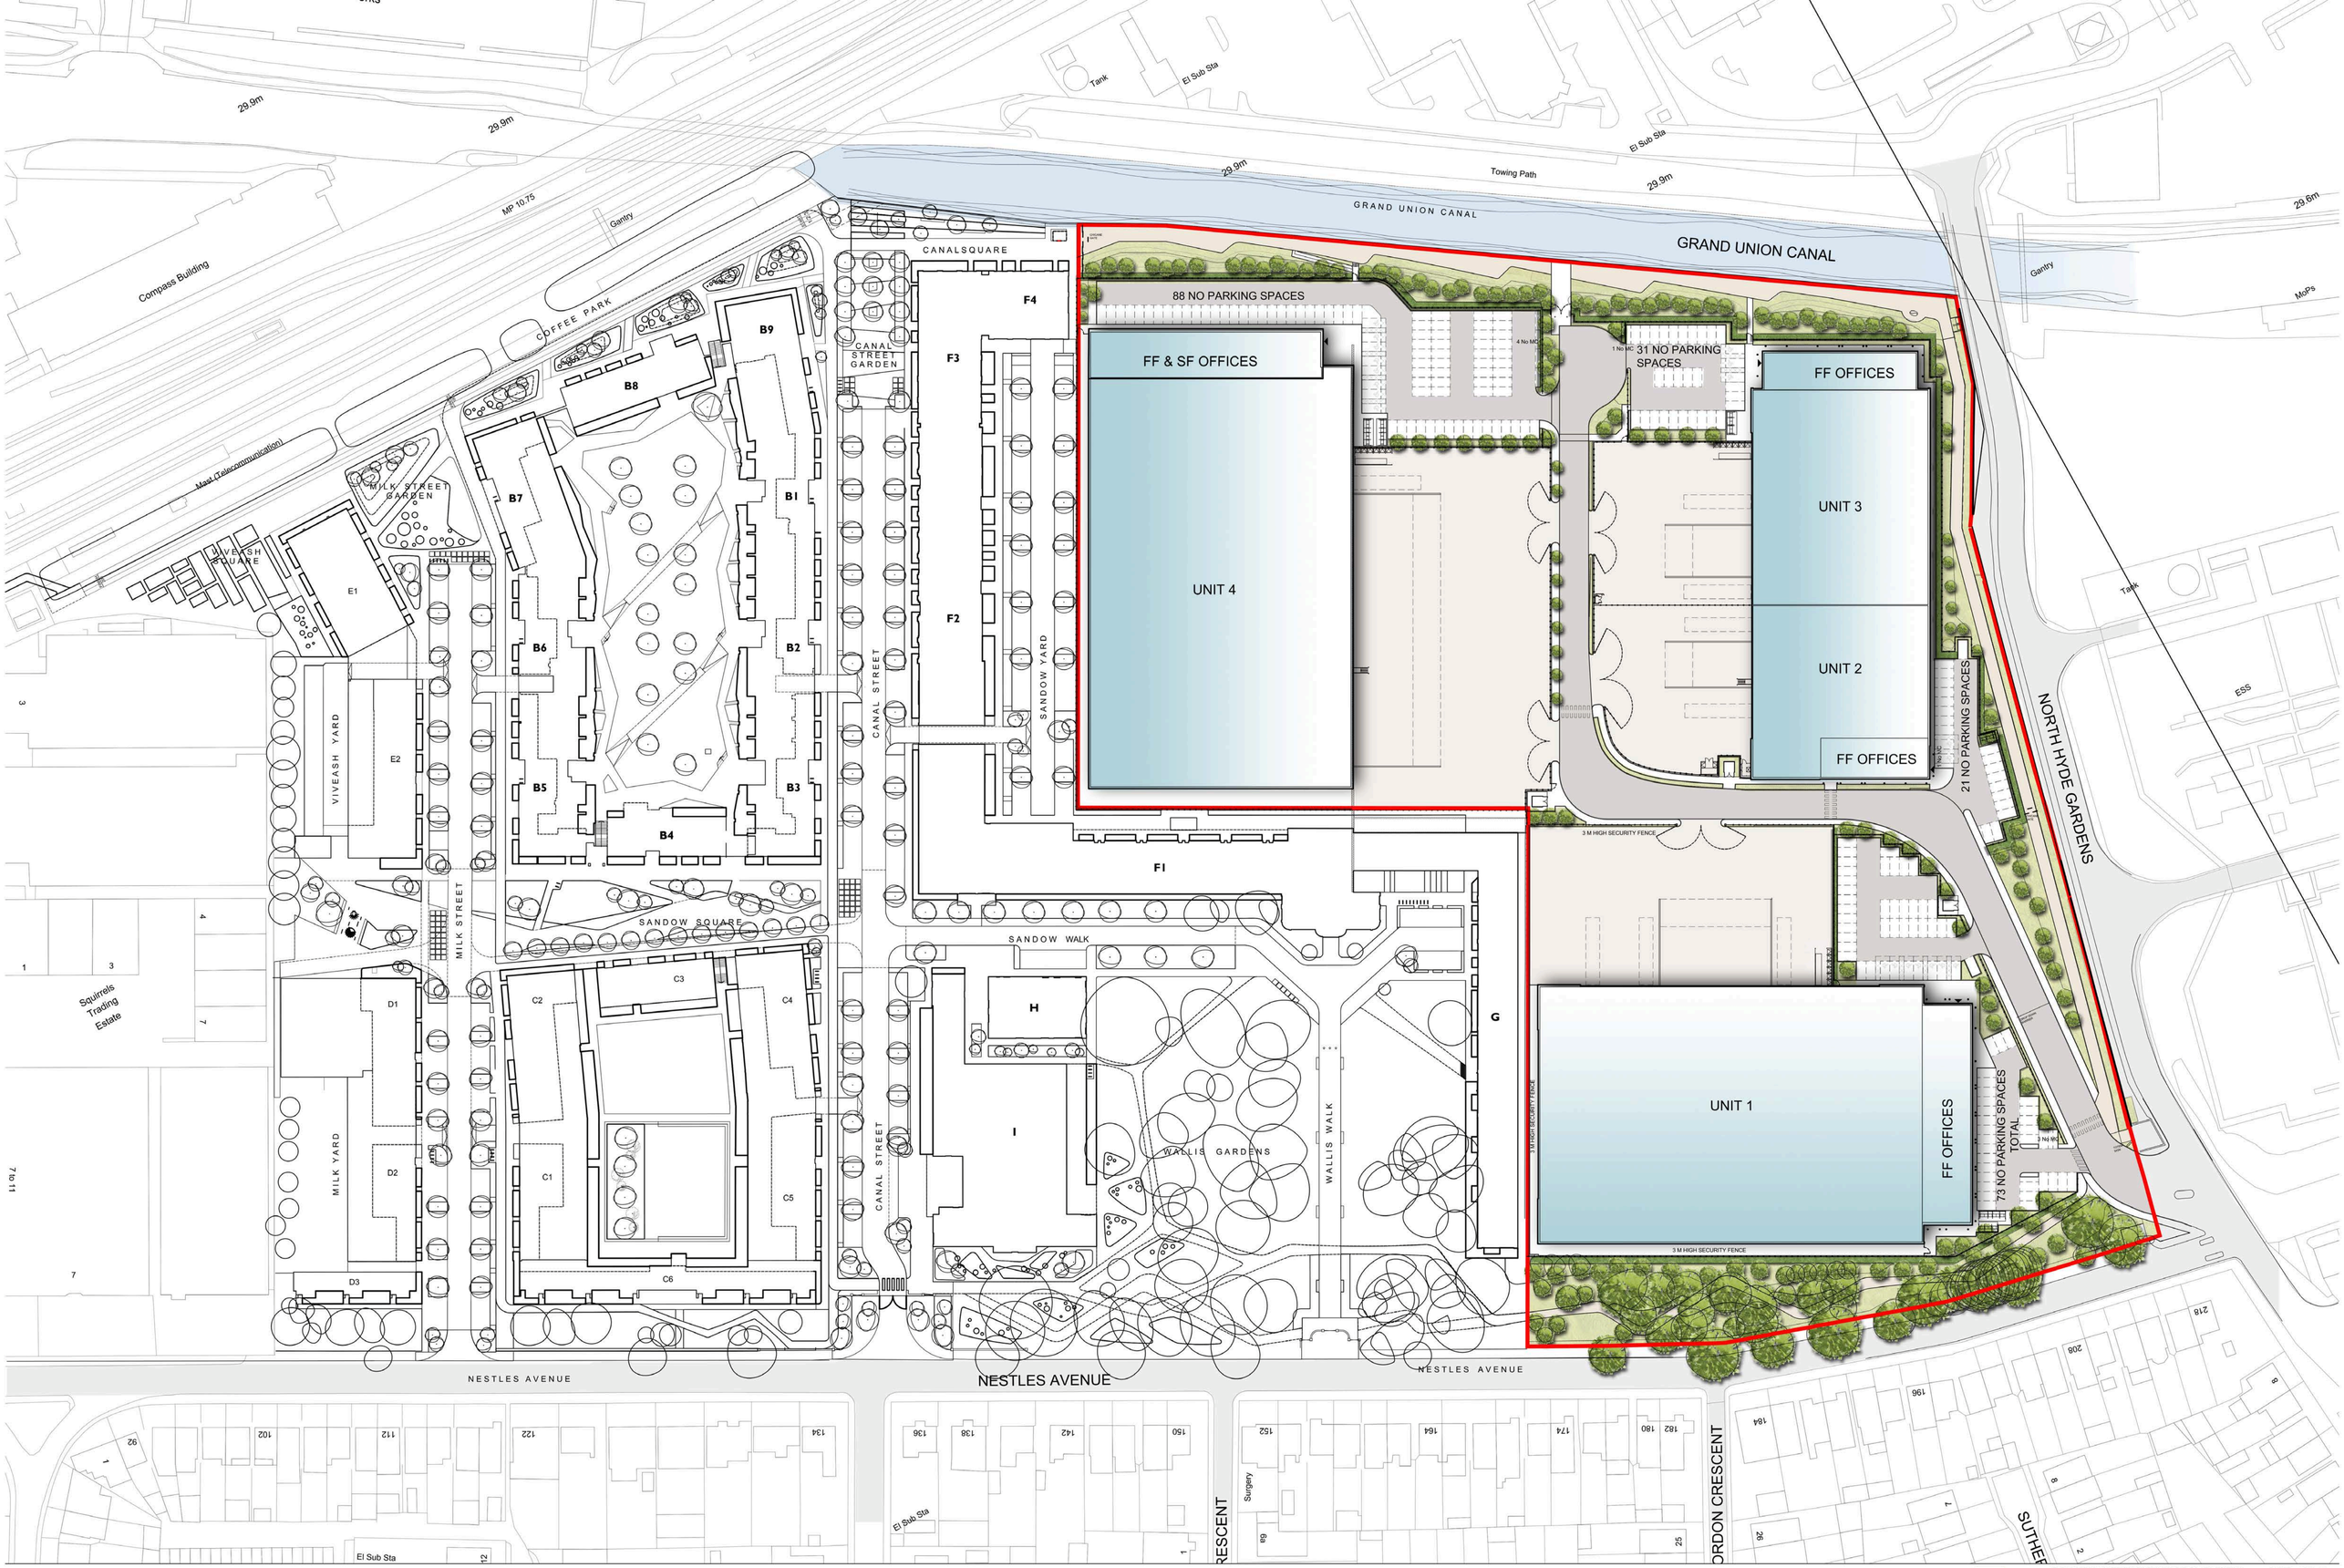

BARRATT LONDON

SEGRO

DATE	REV	DESCRIPTION	CHK

CONSULTANTS DWG NO:

MICHAEL SPARKS ASSOCIATES

11 Plato Place, St Dionis Road
London SW6 4TU

telephone +44 (0)20 77396162
info@msa-architects.co.uk

FORMER NESTLE FACTORY, HAYES

SITE LAYOUT PLAN

MS 100

SCALE 1:500@ A0

0 5 10 25

ISSUE **P11**