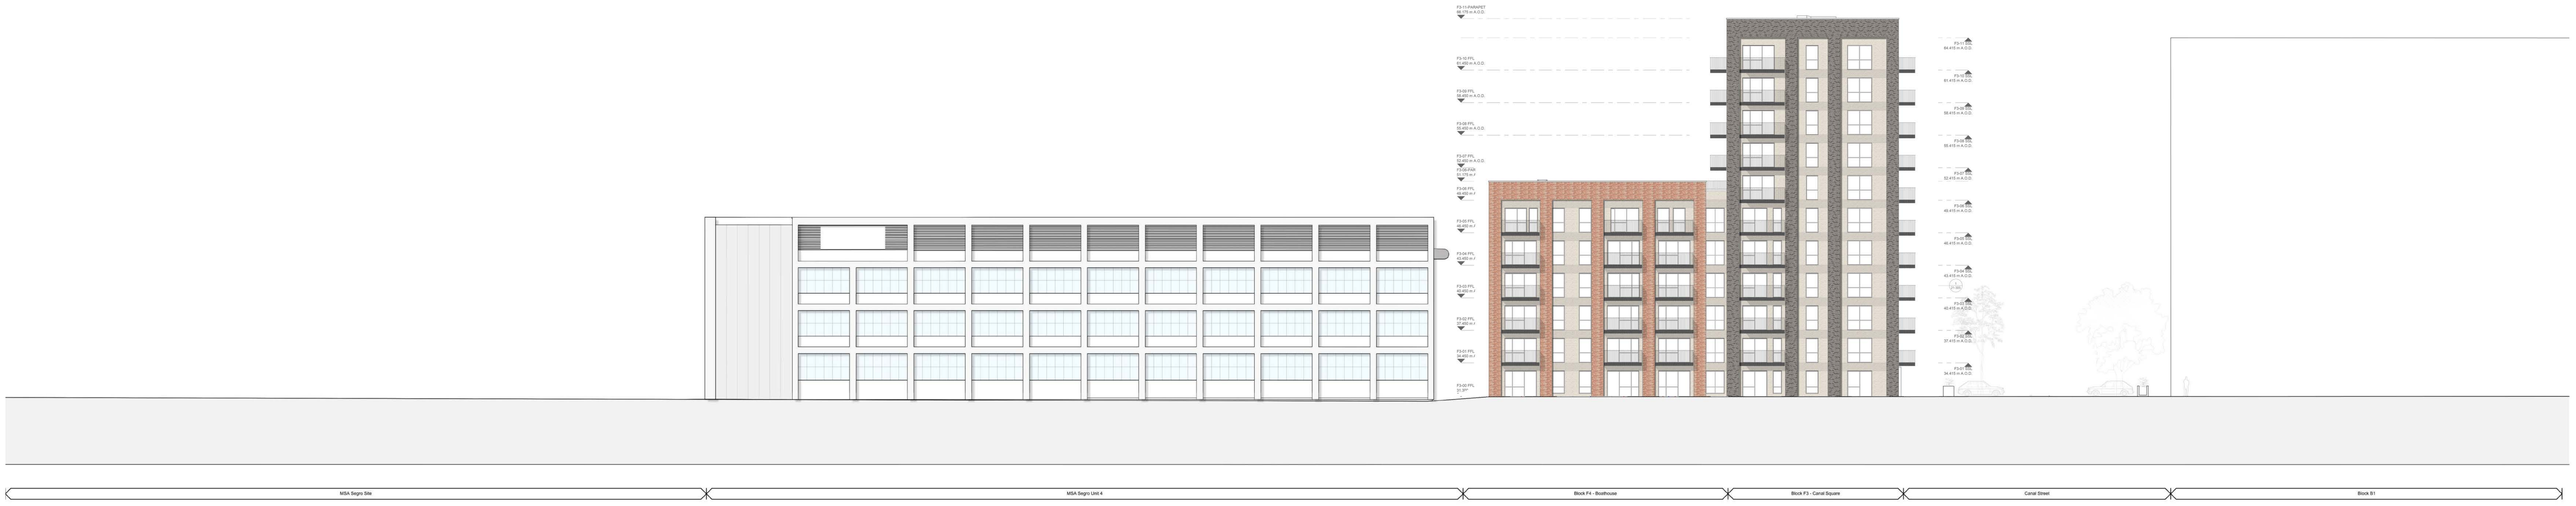

Block F3 & F4
North Elevation

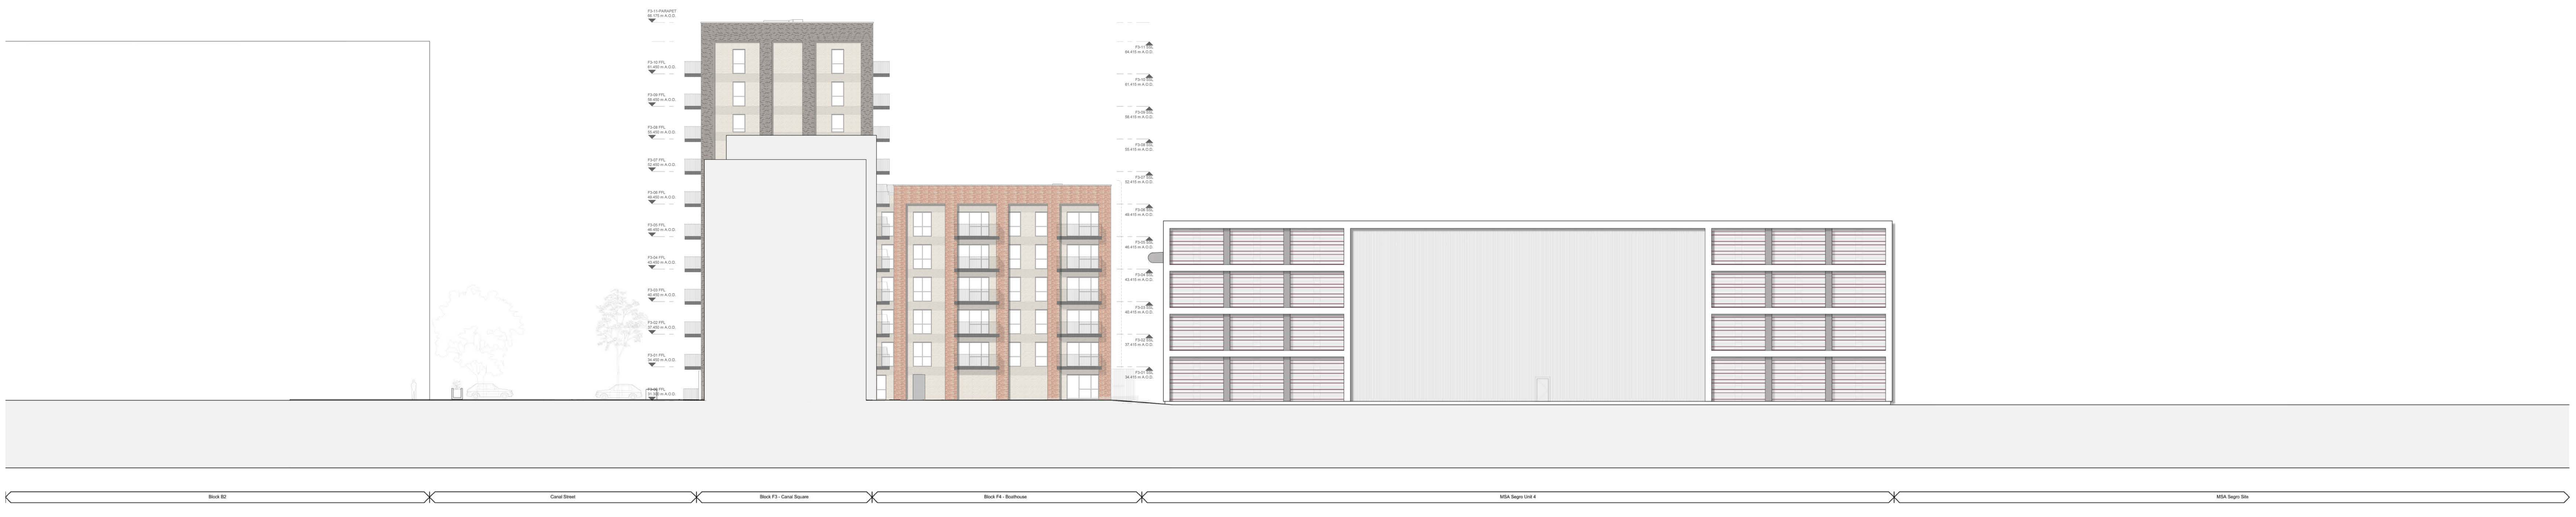

Block F3 & F4
South Elevation

BARRATT
LONDON

DATE	REV	DESCRIPTION	CHK
30.10.23	P3	DETAILED PLANNING SUBMISSION	JW
25.05.23	P1	P1 - GLA APPLICATION	JW
24.03.23	P2	P2 - GLA APPLICATION	JW

dMFK
DE METZ FORBES KNIGHT ARCHITECTS
The Old Library, 110 Chalmley Gardens, London, NW6 1AA
telephone +44 (0)20 7435 1144
info@dmfk.co.uk

FORMER NESTLE FACTORY, HAYES
Block F3 & F4
North & South Elevations

DM-2-02

SCALE 1:200 @ A0 (0 5 10)

ISSUE **P2**