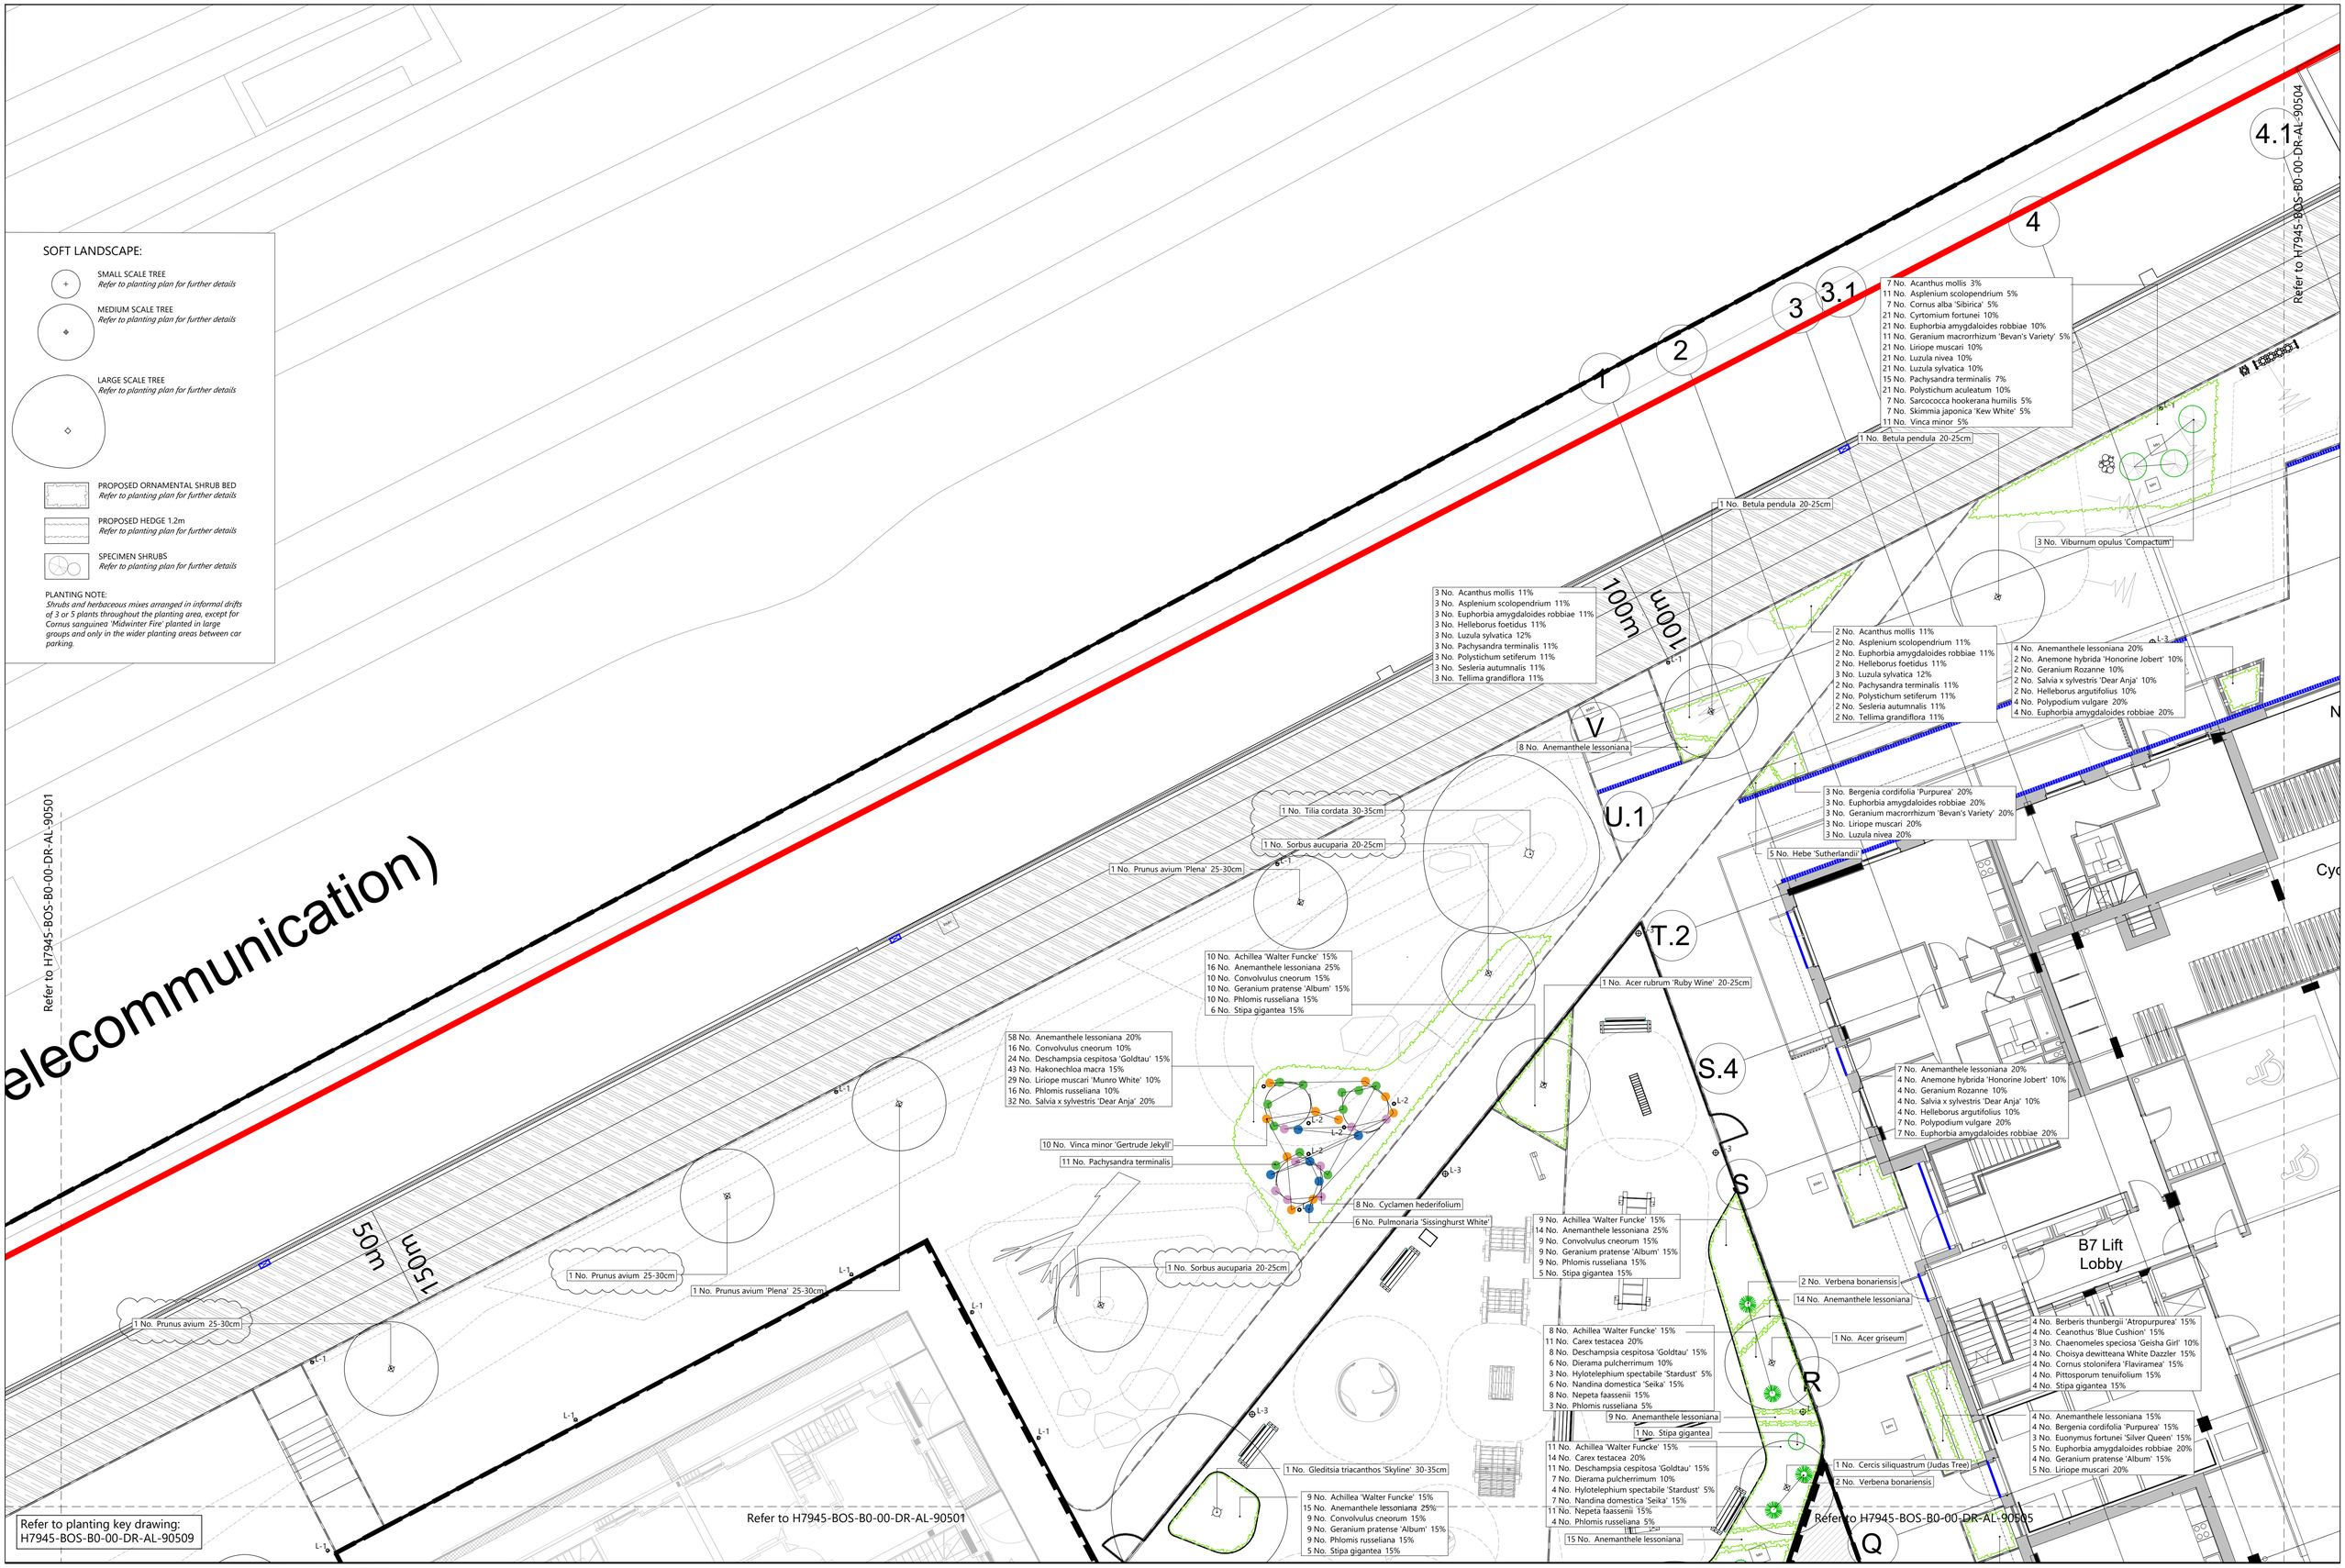


| rev: | description: | date/drawn/checked: |
|---|---|---|
| C02 | For Condition Discharge | 29-04-2025/IS/PF |
| C01 | Tree species updated to reflect planners' comments | 31-03-2025/IS/PF |
| P03 | Block B condition discharge issue | 10-07-2024/ME/PF |
| T02 | Drawing number & references updated to suit Asite document numbering, refer to FNF ASITE Document list transfer confirmation | 13-11-2023/ME/OM |
| T01 | Tender issue | 24-04-2023/PF/OM |

BOSK STUDIO

www.studio-bosk.com office@studio-bosk.com

Client: BARRATT WEST LONDON

Project: FORMER NESTLE FACTORY

Location: HAYES & HARLINGTON LONDON

Drawing: BLOCK B - GROUND FLOOR PLANTING PLANS 2 OF 9

Project: 21.087 Scale: 1:100 @ A1 Date: 24-04-2023

Document Number: H7945-BOS-B0-00-DR-AL-90502 Revision: C02

C:\USERS\IMOGENSMITH\STUDIOBOSK\BOX\PROJECTS\21.087 FORMER NESTLE FACTORY, HAYES\02 DRAWINGS\05_DR-L-5000 PLANTING PLANS\H7945-BOS-B0-00-DR-AL-90502-C02