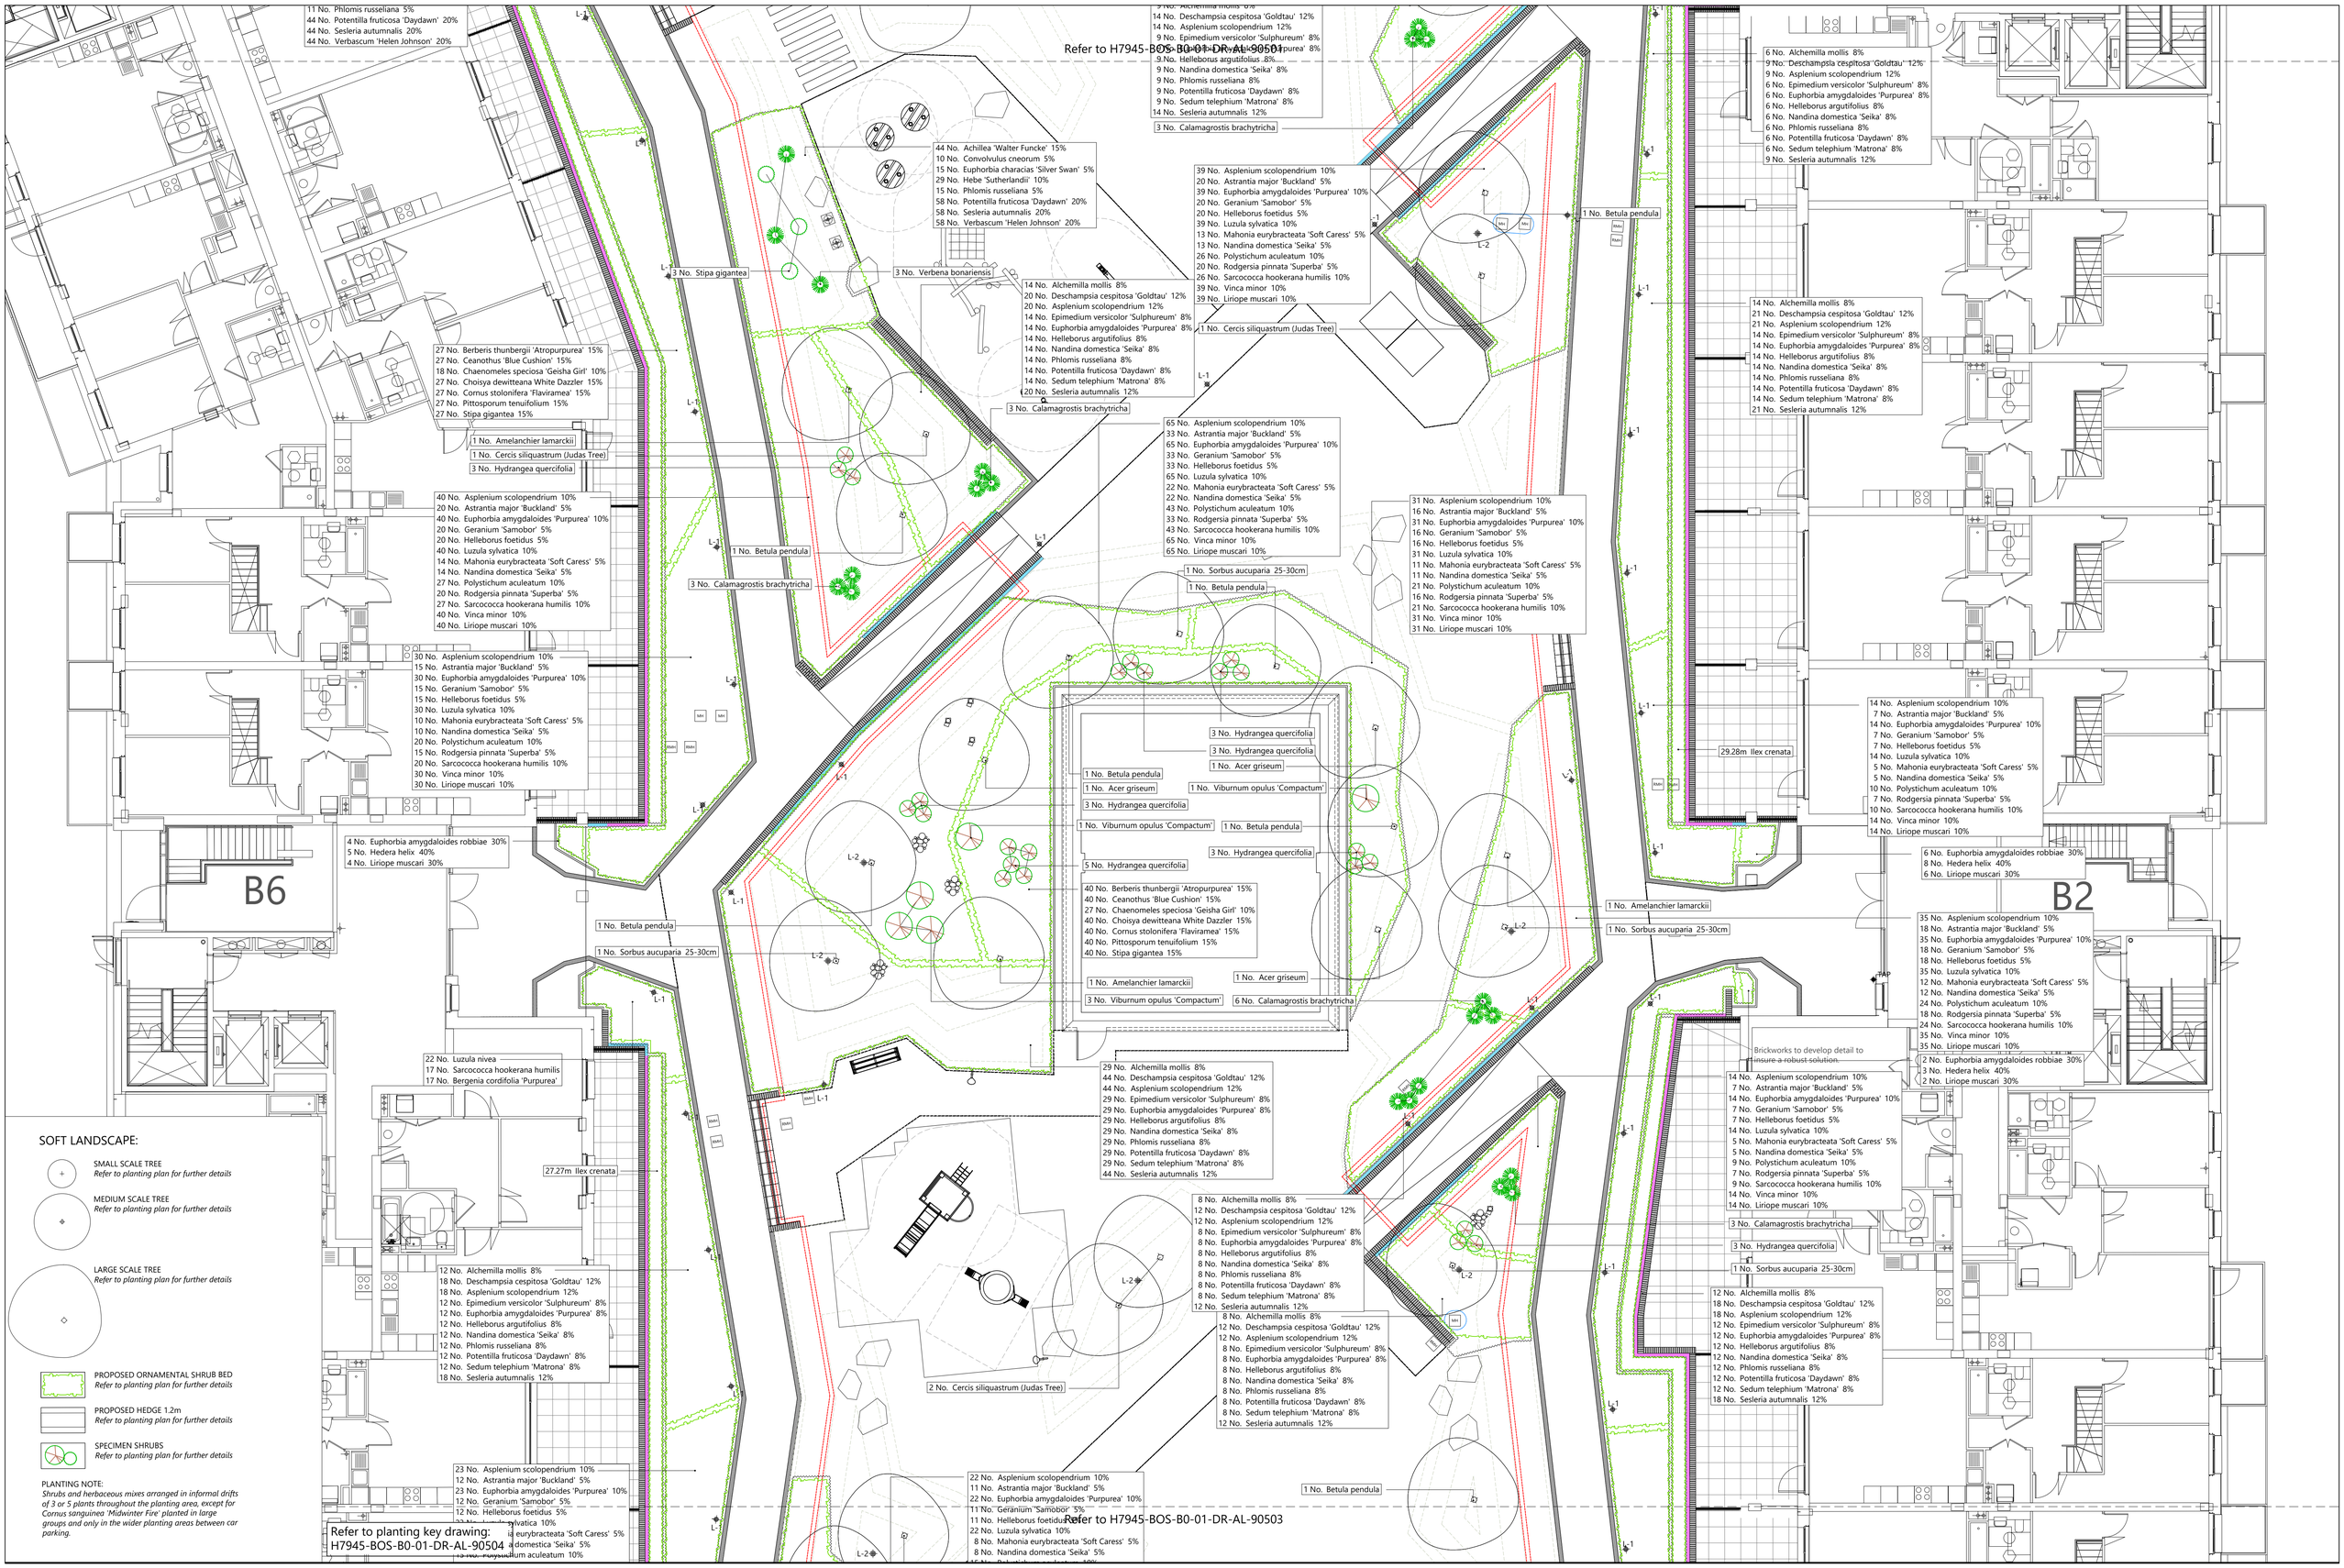

rev:	description:	date/drawn/checked:
CO2	For Condition Discharge	29-04-2025/IS/PF
CO1	Updated for construction issue	20-11-2024/IS/PF
T04	Updated tender issue	xx-03-2024/JC/PF
P03	Block B condition discharge issue	10-01-2024/ME/PF
T02	Drawing number & references updated to suit Asite document numbering, refer to FNF ASITE Document list transfer confirmation	13-11-2023/ME/PF
T01	Tender issue	19-04-2023/SF/PF

www.studio-bosk.com office@studio-bosk.com

Client: BARRATT WEST LONDON

Project: FORMER NESTLE FACTORY

Location: HAYES & HARLINGTON LONDON

Drawing: **BLOCK B - PODIUM PLANTING PLANS 2 OF 4**

Project: 21.087 Scale: 1:100 @ A1 Date: 19-04-2023

Document Number: **H7945-BOS-B0-01-DR-AL-90502** Revision: **CO2**

C:\USERS\IMOGENSMITH\STUDIOBOSK\BB DROPBOX\PROJECTS\21.087 FORMER NESTLE FACTORY, HAYES\02 DRAWINGS\05_DR-L-5000 PLANTING PLANS\H7495-BOS-B0-01-DR-AL-90502-CO2