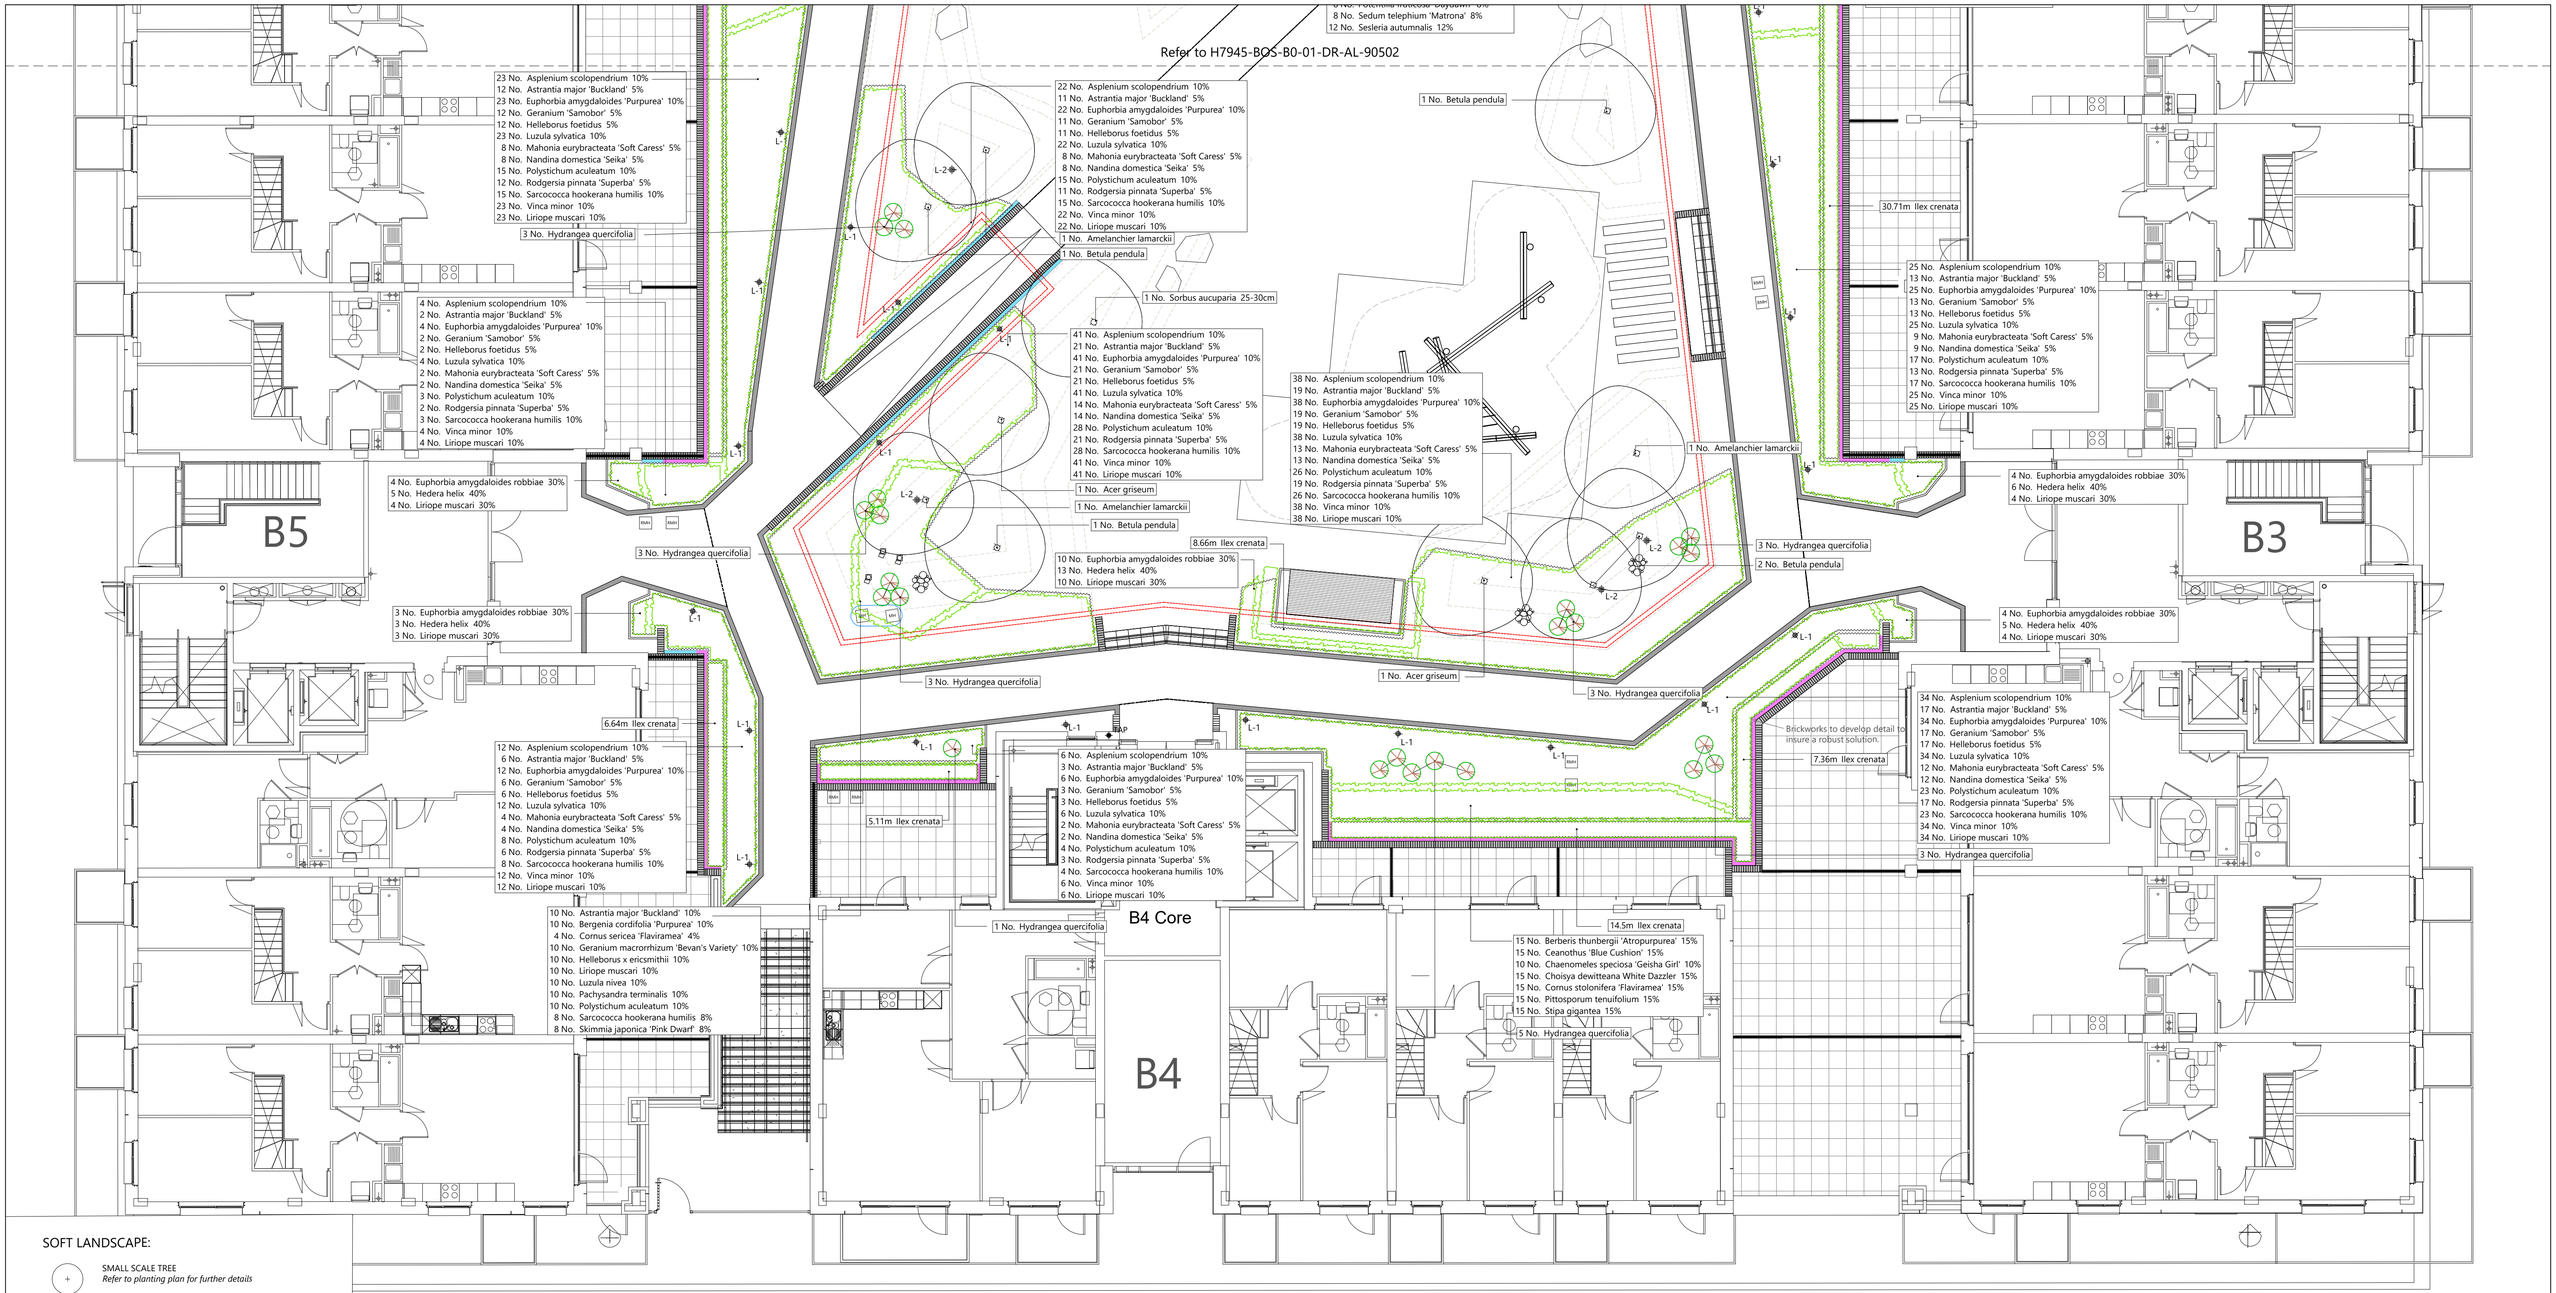

SOFT LANDSCAPE:

SMALL SCALE TREE
Refer to planting plan for further details

MEDIUM SCALE TREE
Refer to planting plan for further details

LARGE SCALE TREE
Refer to planting plan for further details

PROPOSED ORNAMENTAL SHRUB BED
Refer to planting plan for further details

PROPOSED HEDGE 1.2m
Refer to planting plan for further details

SPECIMEN SHRUBS
Refer to planting plan for further details

PLANTING NOTE:
Shrubs and herbaceous mixes arranged in informal drifts of 3 or 5 plants throughout the planting area, except for Cornus sanguinea 'Midwinter Fire' planted in large groups and only in the wider planting areas between car parking.

Refer to planting key drawing:
H7945-BOS-B0-01-DR-AL-90504

rev:	description:	date/drawn/checked:
C02	For Condition Discharge	29-04-2025/IS/PF
C01	Updated for construction issue	20-11-2024/IS/PF
P03	Block B condition discharge issue	10-01-2024/ME/PF
T02	Drawing number & references updated to suit Aiste document numbering, refer to PMF ASITE Document list transfer confirmation	13-11-2023/ME/PF
T01	Tender issue	19-04-2023/SF/PF

www.studio-bosk.com office@studio-bosk.com

Client: BARRATT WEST LONDON

Project: **FORMER NESTLE FACTORY**

Location: HAYES & HARLINGTON LONDON

Drawing: **BLOCK B - PODIUM PLANTING PLANS 3 OF 4**

Project: 21.087 Scale: 1:100 @ A1 Date: 19-04-2023

Document Number: **H7945-BOS-B0-01-DR-AL-90503** Revision: **C02**

C:\USERS\IMOGENSMITH\STUDIOBO\SB DROPBOX\PROJECTS\21.087 FORMER NESTLE FACTORY, HAYES\02 DRAWING\05_DR-L-5000 PLANTING PLANS\H7945-BOS-B0-01-DR-AL-90503-C02