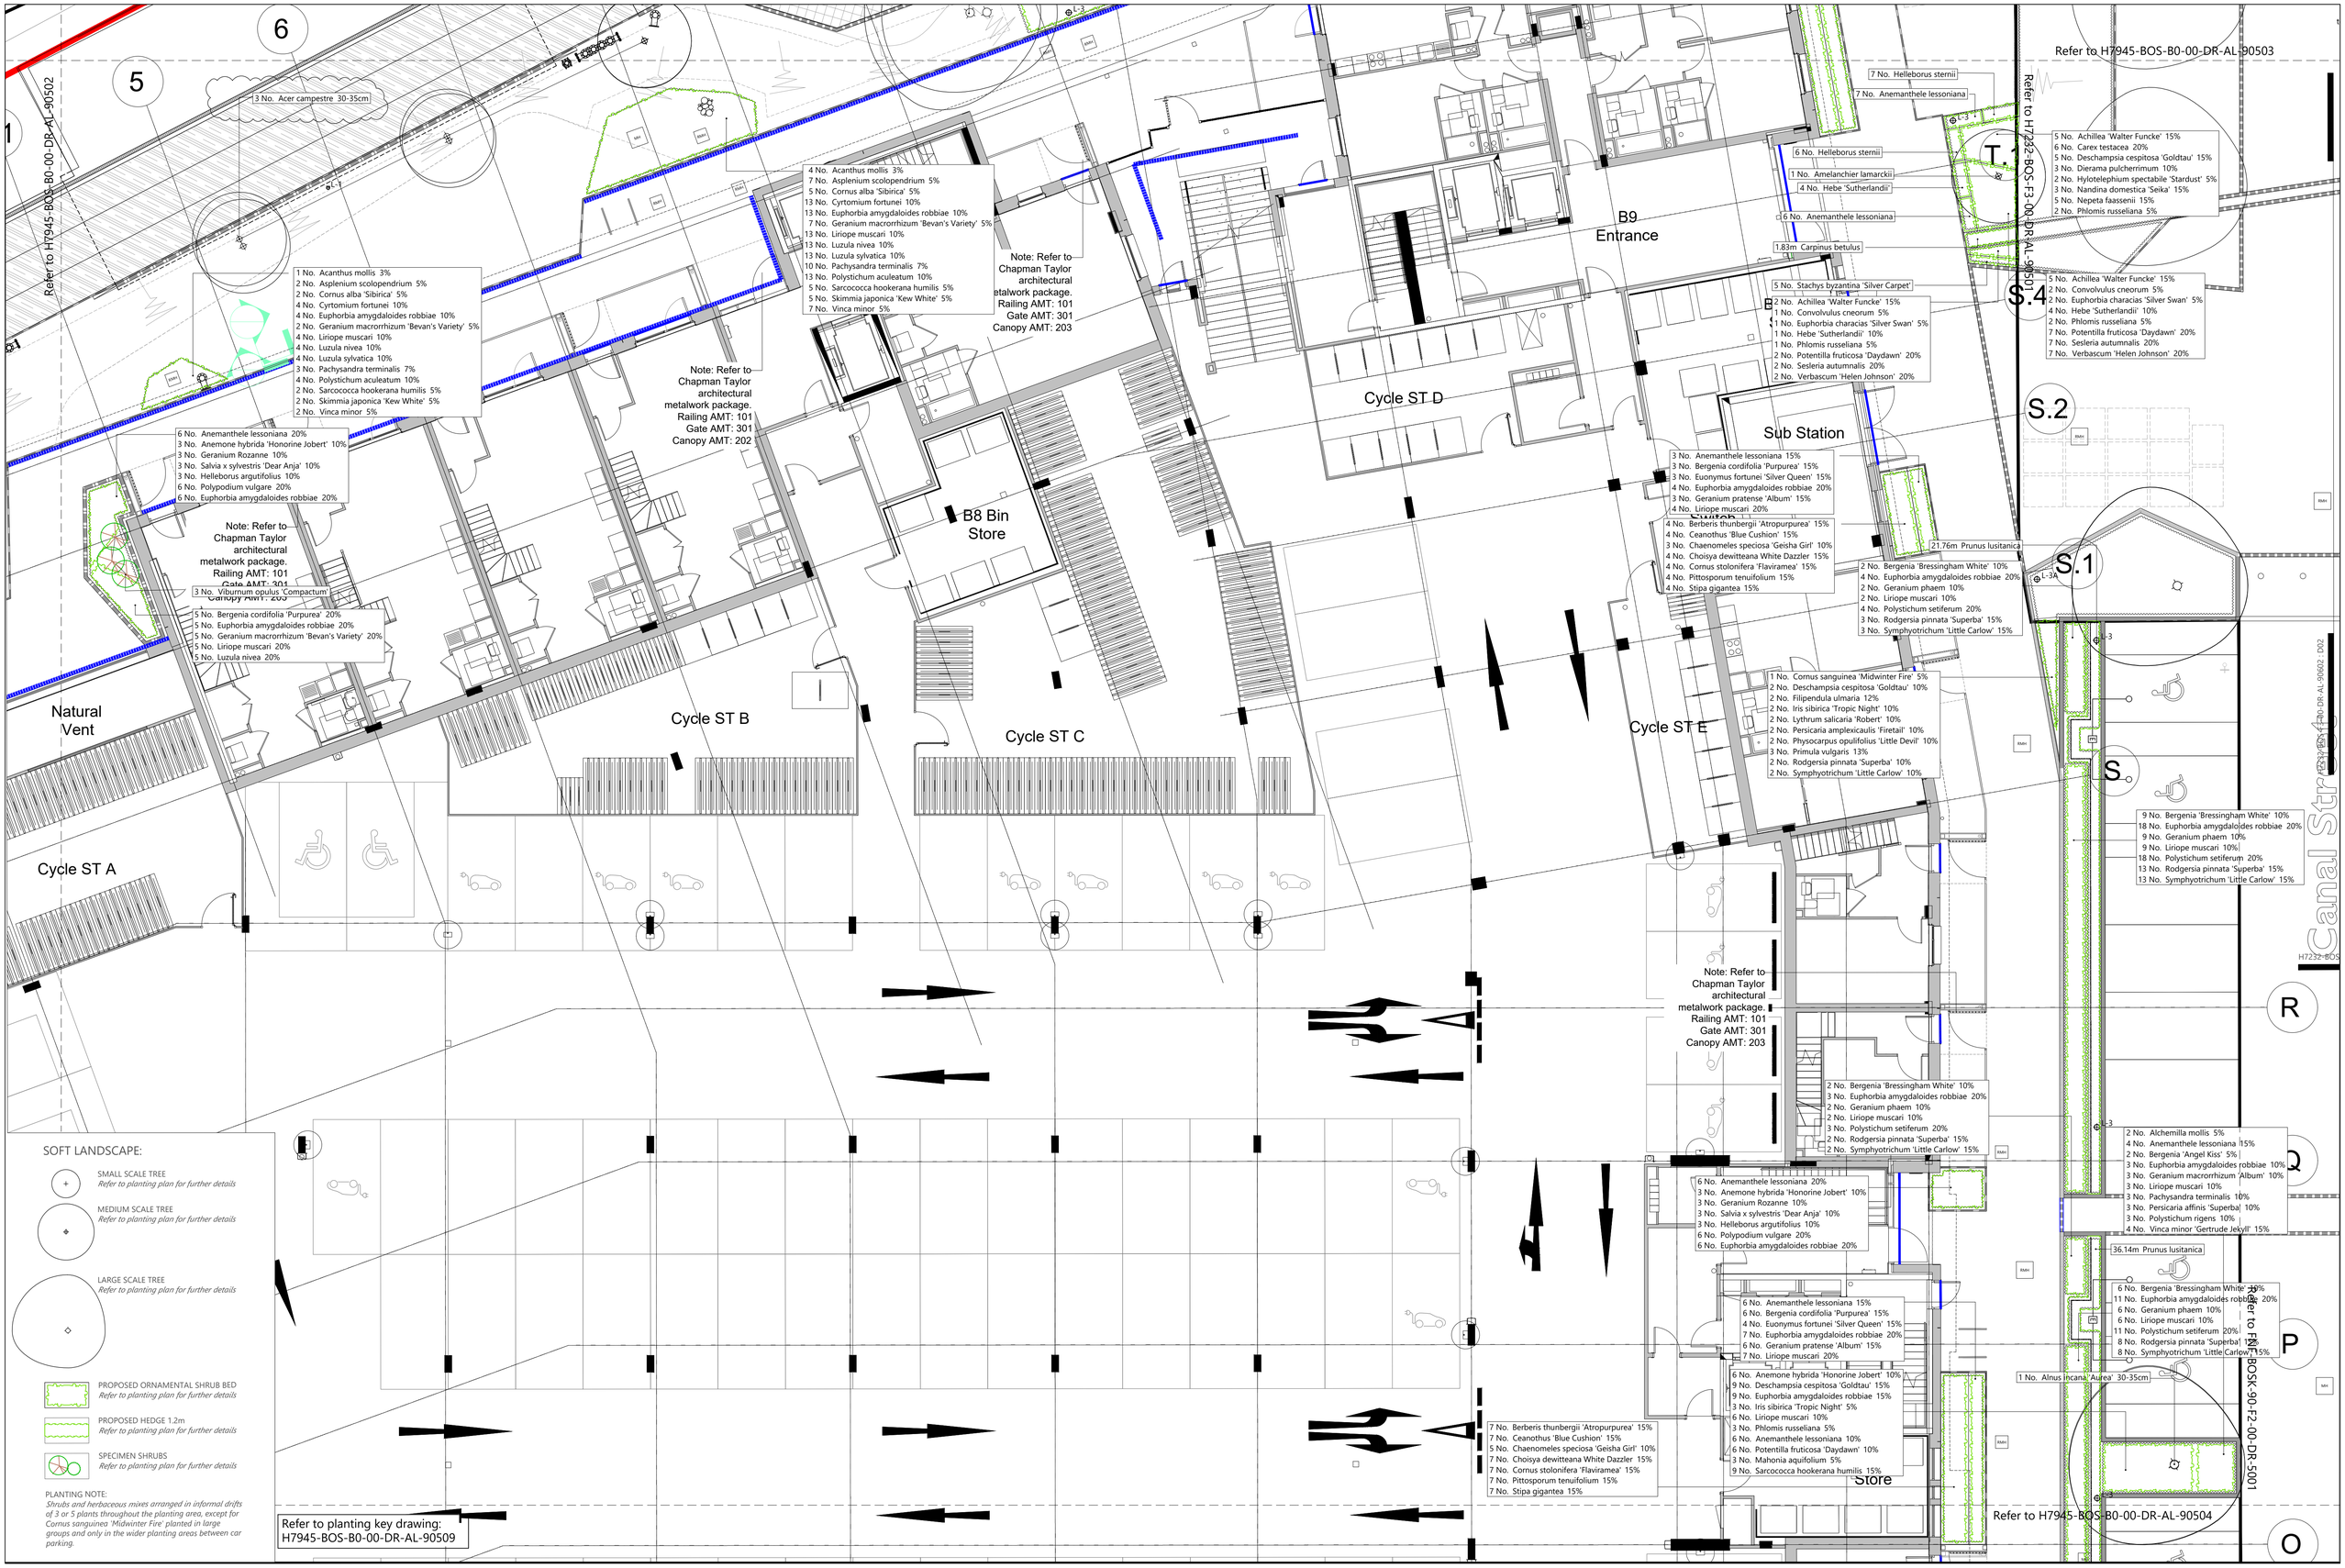

rev:	description:	date/drawn/checked:
C02	For Condition Discharge	29-04-2025/IS/PF
C01	Tree species updated to reflect planners' comments	31-03-2025/IS/PF
P03	Block B condition discharge issue	10-07-2024/ME/PF
T02	Drawing number & references updated to suit Asite document numbering, refer to FNF ASITE Document list transfer confirmation	13-11-2023/ME/PF
T01	Tender issue	24-04-2023/PF/OM

www.studio-bosk.com office@studio-bosk.com

Client: BARRATT WEST LONDON

Project: **FORMER NESTLE FACTORY**

Location: HAYES & HARLINGTON LONDON

Drawing: **BLOCK B - GROUND FLOOR PLANTING PLANS 4 OF 9**

Project: 21.087 Scale: 1:100 @ A1 Date: 24-04-2023

Document Number: **H7945-BOS-B0-00-DR-AL-90504** Revision: **C02**

C:\USERS\IMOGENSMITH\STUDIOBOSK\BB DROPBOX\PROJECTS\21.087 FORMER NESTLE FACTORY, HAYES\02 DRAWINGS\05_DR-L-5000 PLANTING PLANS\H7945-BOS-B0-00-DR-AL-90504-C02.