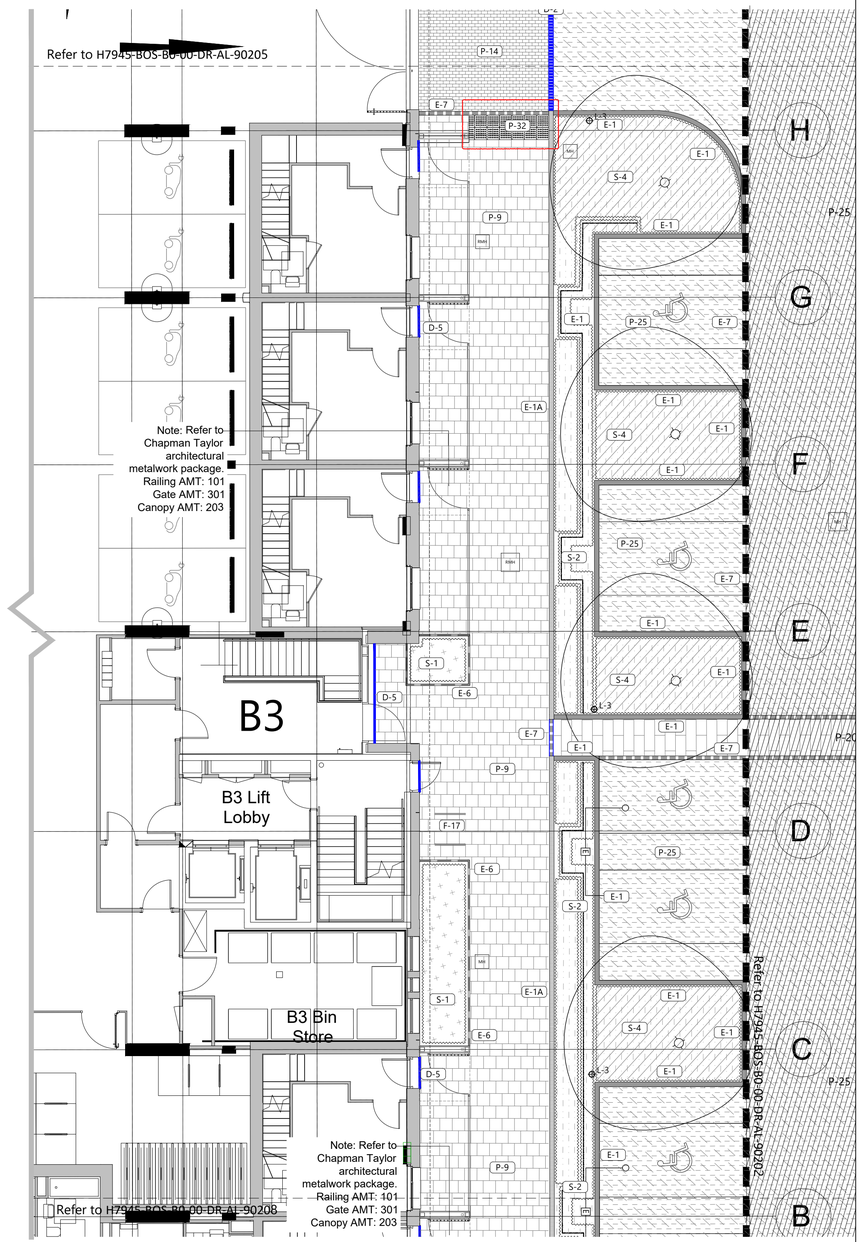

Refer to site wide key drawing:
H7232-BOS-XX-00-DR-AL-90200

Refer to landscape key drawing:
H7232-BOS-XX-00-DR-AL-90201

rev:	description:	date/drawn/checked:
C05	For condition discharge	29-04-2025/JC/PF
C04	Final construction issue - title block updated	06-01-2025/JC/PF
C03	Final construction issue	16-12-2024/ME/PF
C02	Updated construction issue	05-11-2024/ME/PF
C01	Construction issue	16-10-2024/ME/PF

Final construction issue for block B5, B6 & B7. Refer to Barratt West London mark up for areas of the site handed over as part of this phase.

BOSK
www.studio-bosk.com office@studio-bosk.com

Client: BARRATT WEST LONDON

Project: FORMER NESTLE FACTORY

Location: HAYES & HARLINGTON LONDON

Drawing: BLOCK B - GROUND FLOOR 6 OF 9

Project: 21.087 Scale: 1:100 @ A1 Date: 18-08-2023

Document Number: H7945-BOS-B0-00-DR-AL-90206 Revision: C05

C:\USERS\VICTORIAOCHOA\STUDIO\SB DROPBOX\PROJECTS\21.087 FORMER NESTLE FACTORY, HAYES\04 ISSUED\04 STAGE 4\UPLOADS\2025 04 25 BLOCK B CONDITION DISCHARGE INFORMATION PODIUM\H7945-BOS-B0-00-DR-AL-90206 C05