



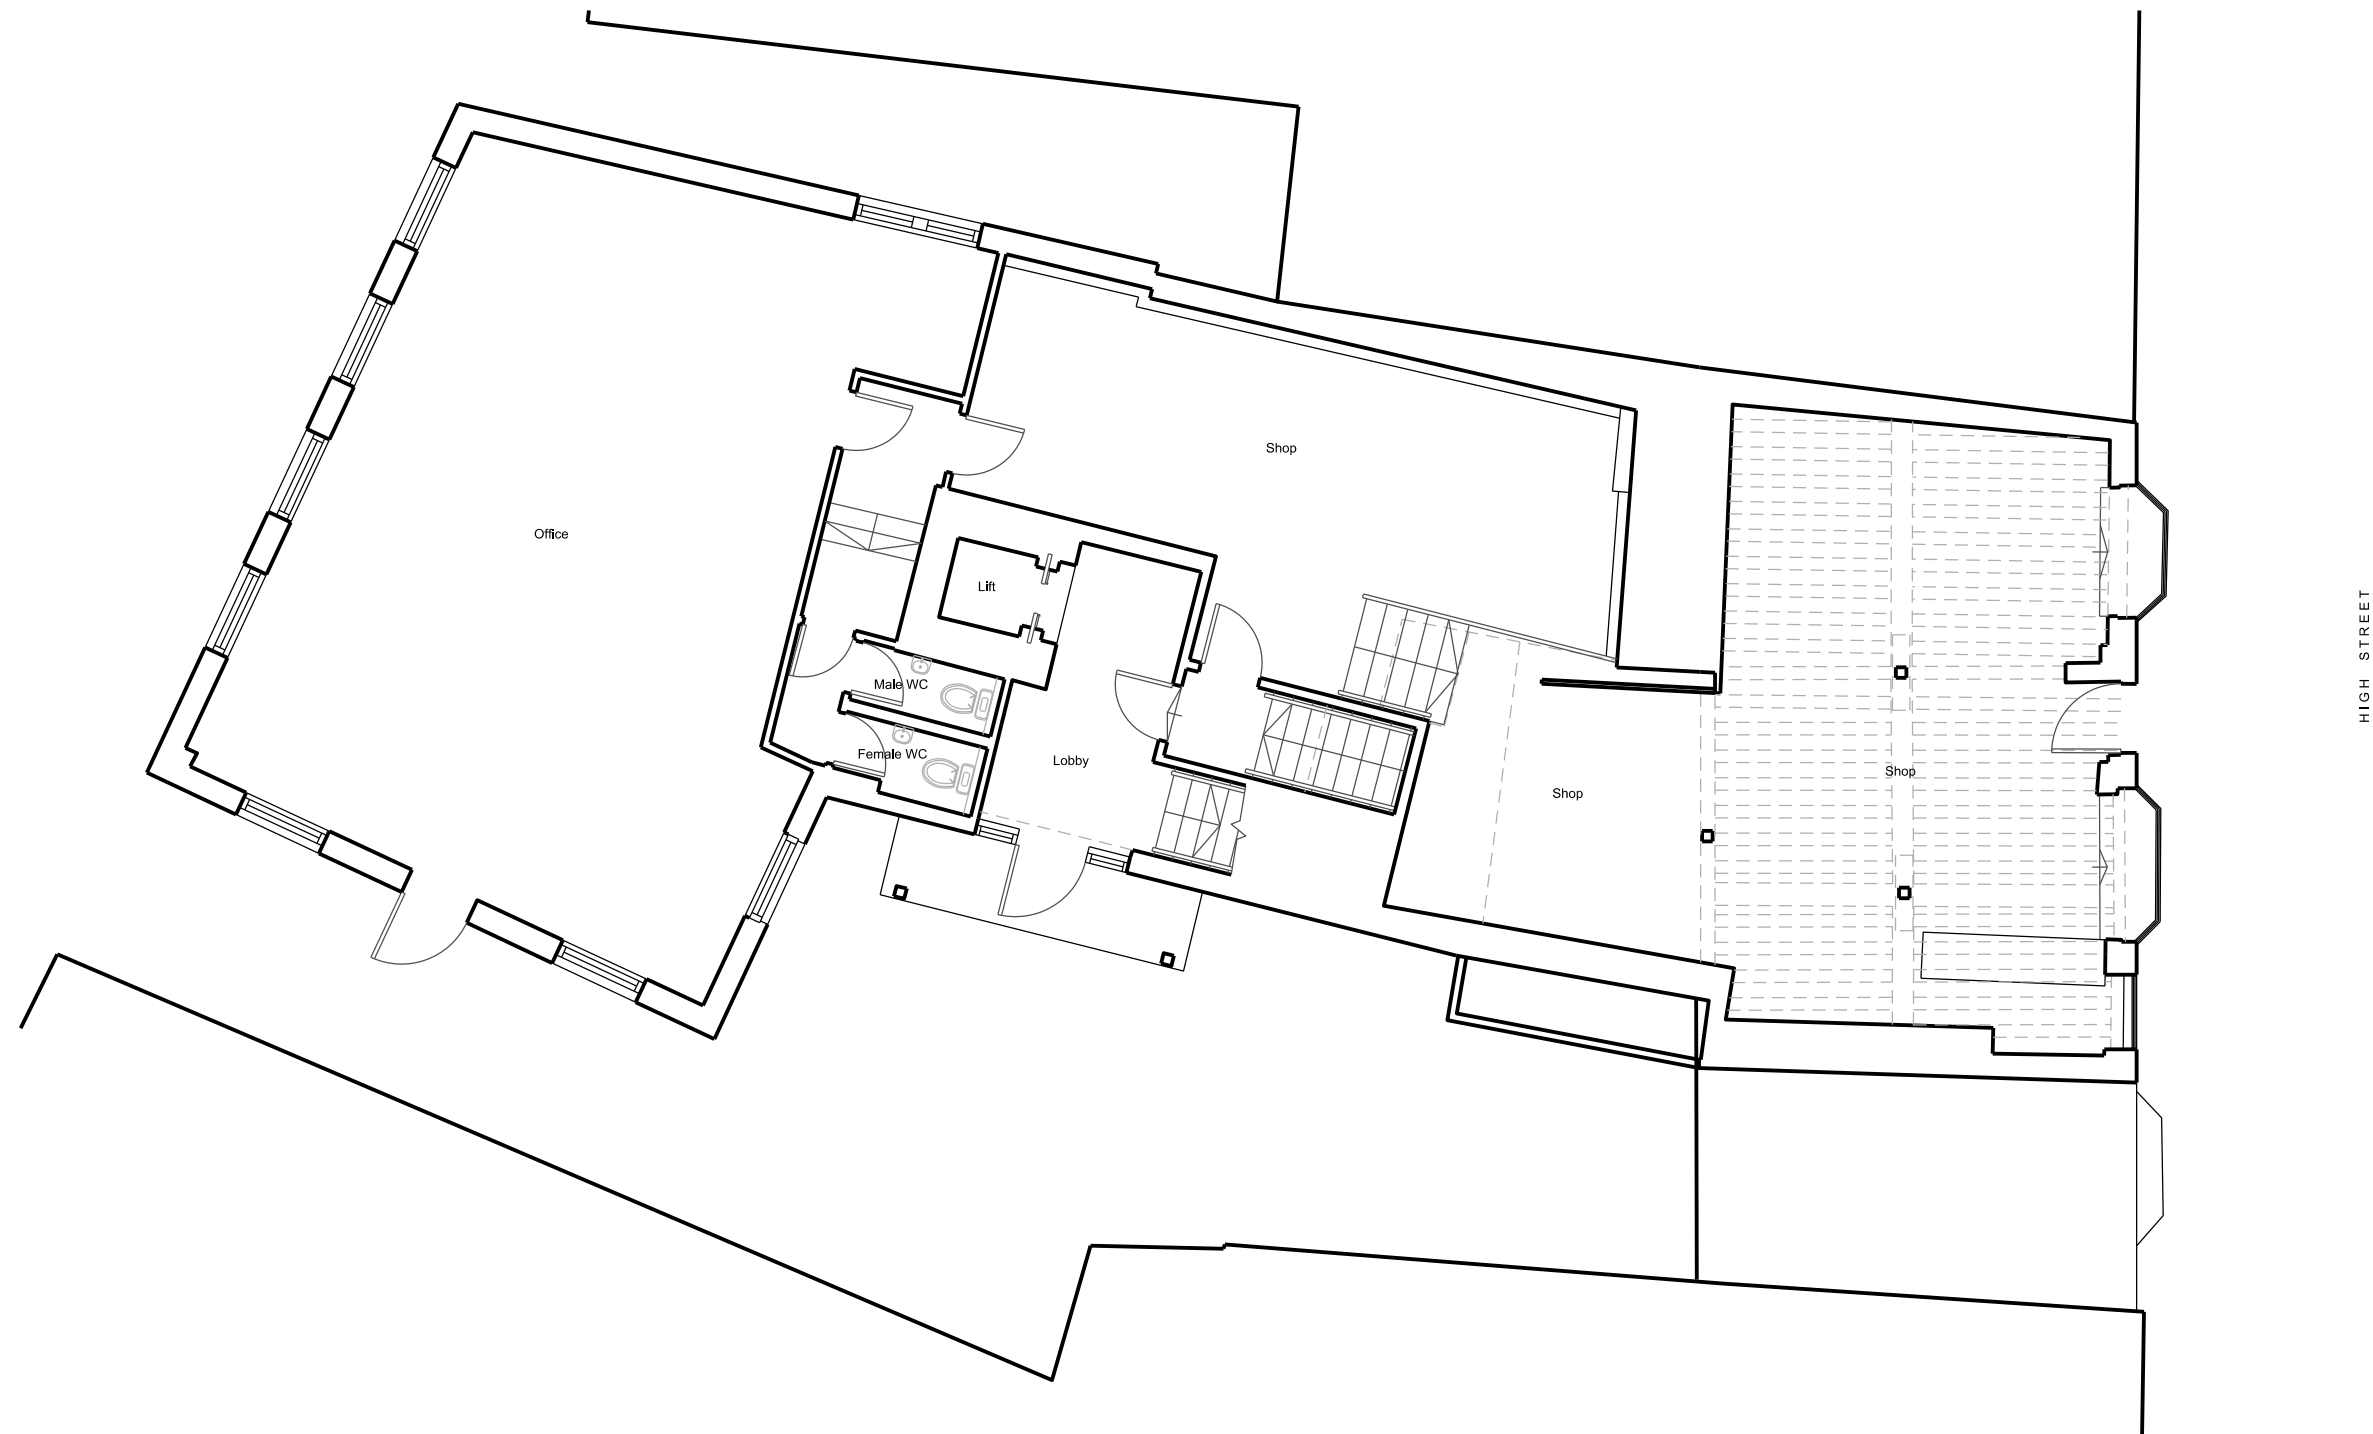

Existing Ground Floor

1:100@A3

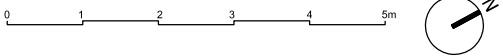

21 Woodstock Street
Mayfair, London
W1C 2AP
Info@joneshargreaves.co.uk www.joneshargreaves.co.uk

Notes:

Unless indicated, this drawing is for information only.
Do not scale, use figured dimensions only.
All dimensions to be checked on site.
Drawing subject to statutory approvals.
Drawing not to be reproduced without permission.

Dwg original size: A3

Revisions:

Date:	Rev:	Note:	Drawn	Checked
22.06.17	*	Preliminary Issue	JA	PH

Project No.: 16013

Project: 20 High Street, Uxbridge

Dwg Title: Existing Ground Floor

Scale: 1:100@A3

Drwg. No: AP(0)_011

Client:

Pitch Properties
c/o BMO Real Estate

Date: June 2017

Rev: *

