



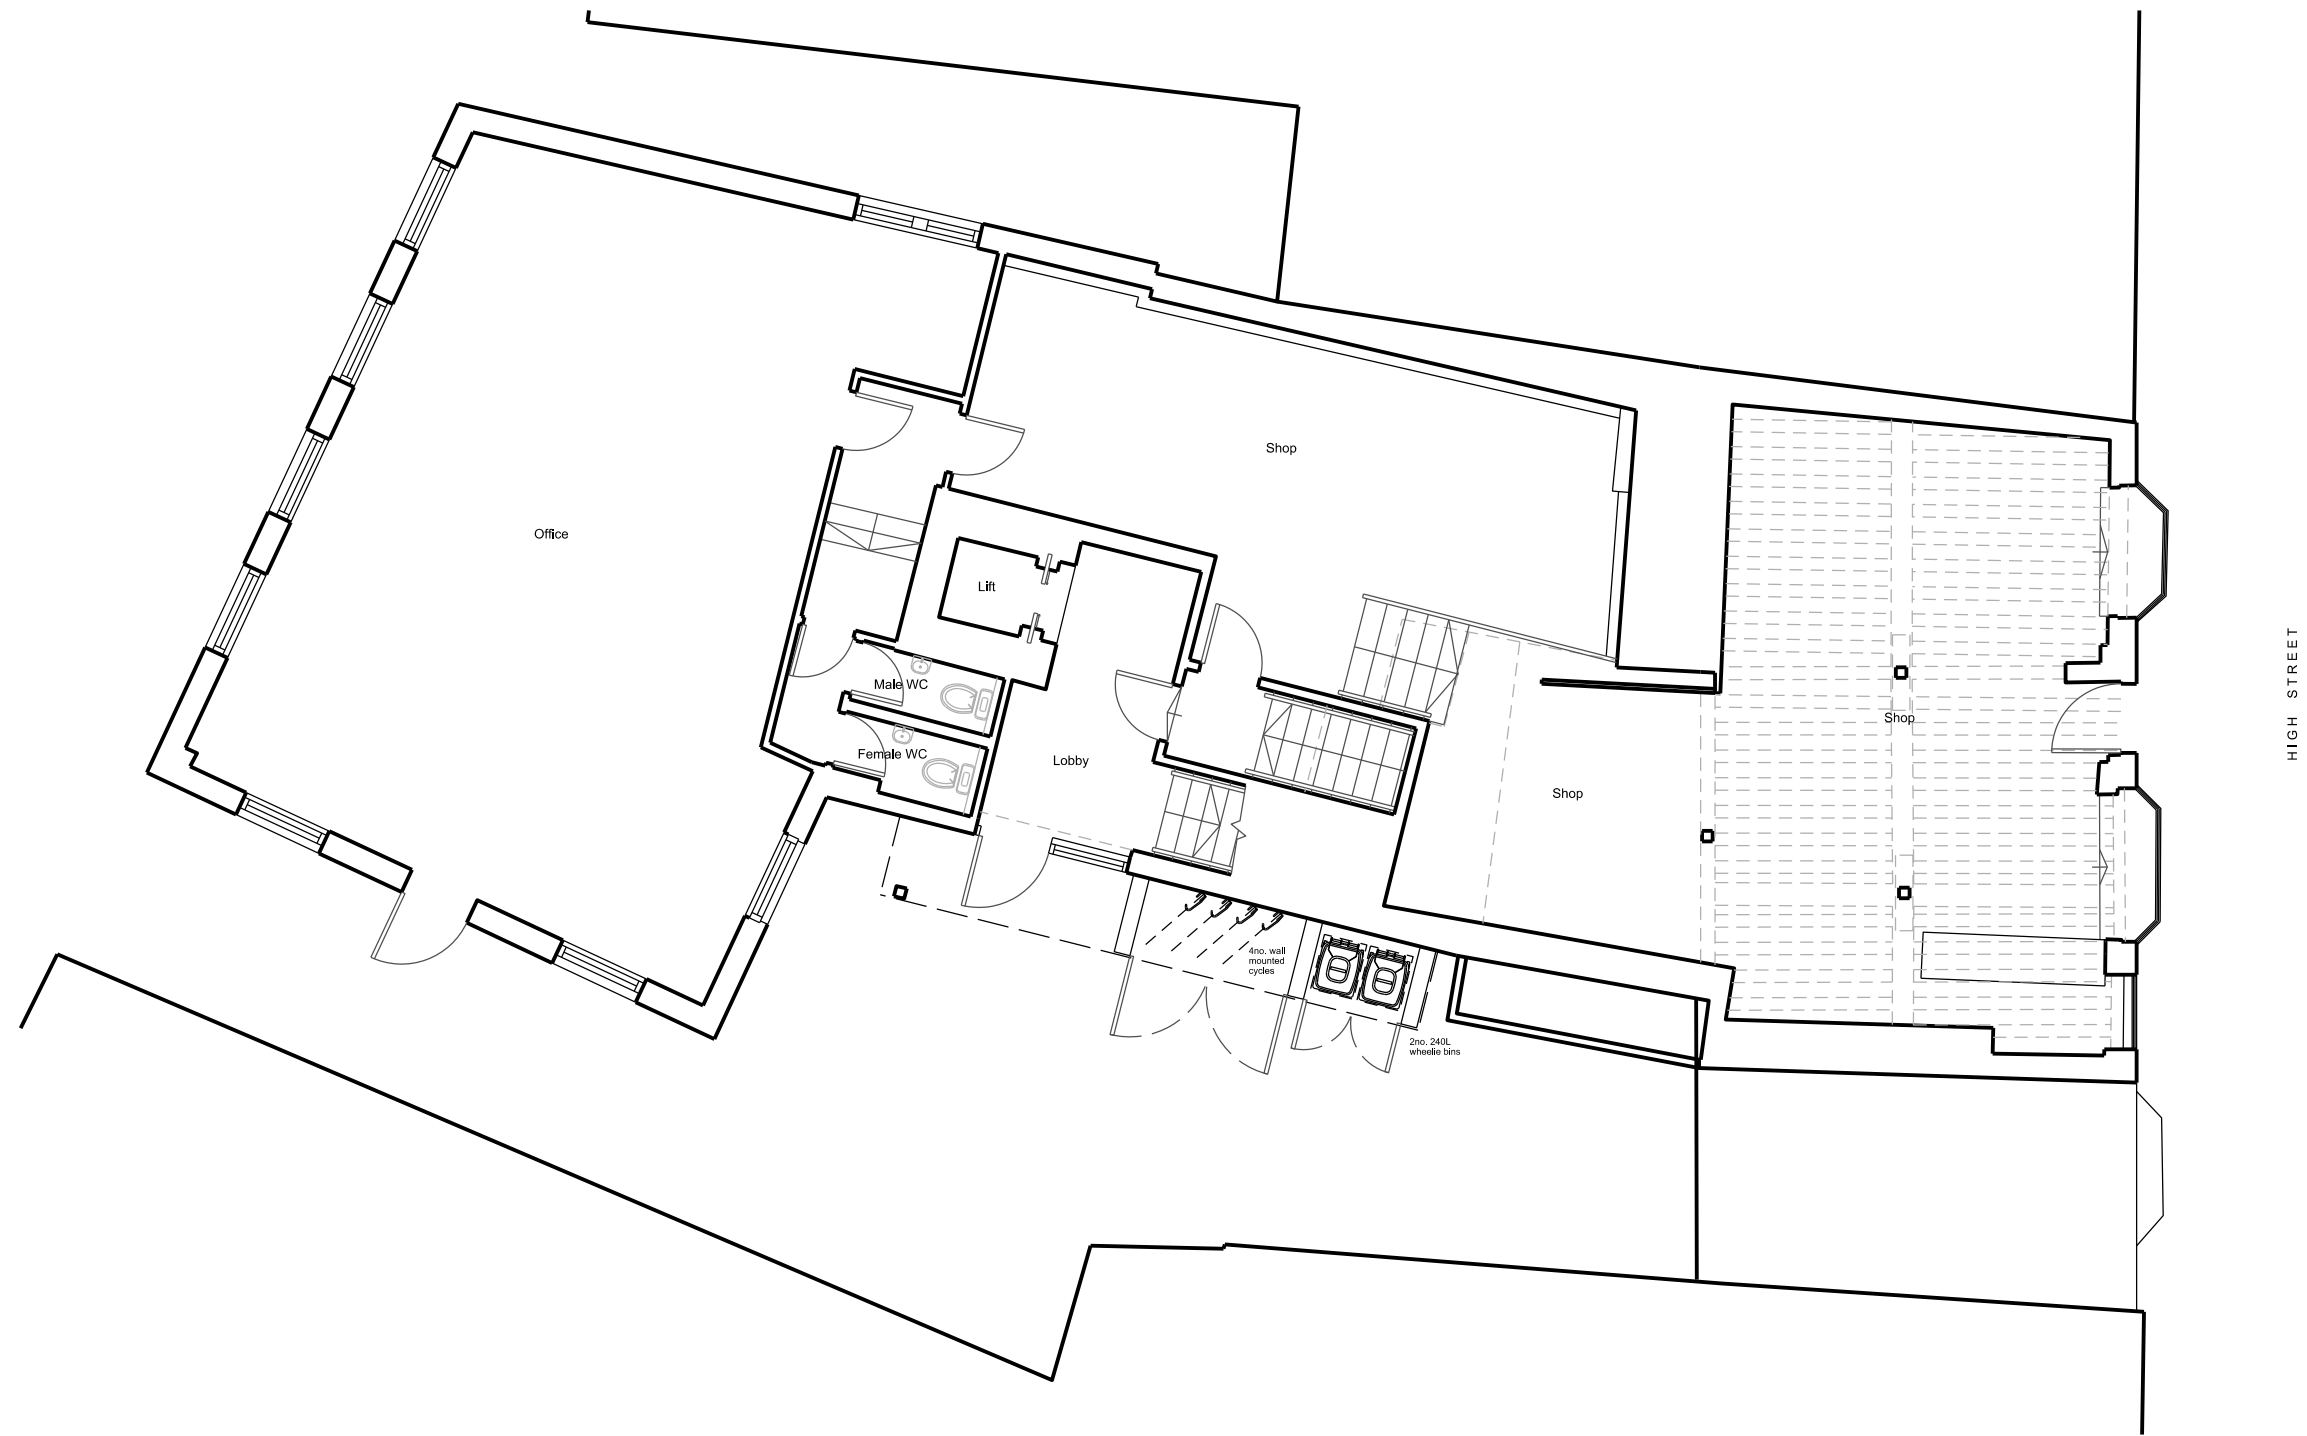

GF

Proposed Ground Floor
1:100@A3

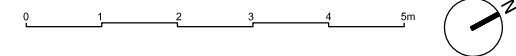

21 Woodstock Street
Mayfair, London
W1C 2AP
Info@joneshargreaves.co.uk
Tel: +44 (0)207 493 5503
www.joneshargreaves.co.uk

Notes:

Unless indicated, this drawing is for information only.
Do not scale, use figured dimensions only.
All dimensions to be checked on site.
Drawing subject to statutory approvals.
Drawing not to be reproduced without permission.

Dwg original size: A3

Revisions:

Date:	Rev:	Note:	Drawn	Checked
22.06.17	*	Preliminary Issue	JA	PH
10.07.17	A	Beams added to shop unit	JA	PH
18.07.18	B	Refuse and Cycle Storage Added	JA	PH

Project No.: 16013
Project: 20 High Street, Uxbridge
Dwg Title: Proposed Ground Floor
Scale: 1:100@A3
Dwg. No: AP(0)_111

Client:
Pitch Properties
c/o BMO Real Estate
Date: June 2017
Rev: B

