PROPOSED FIRST FLOOR LAYOUT

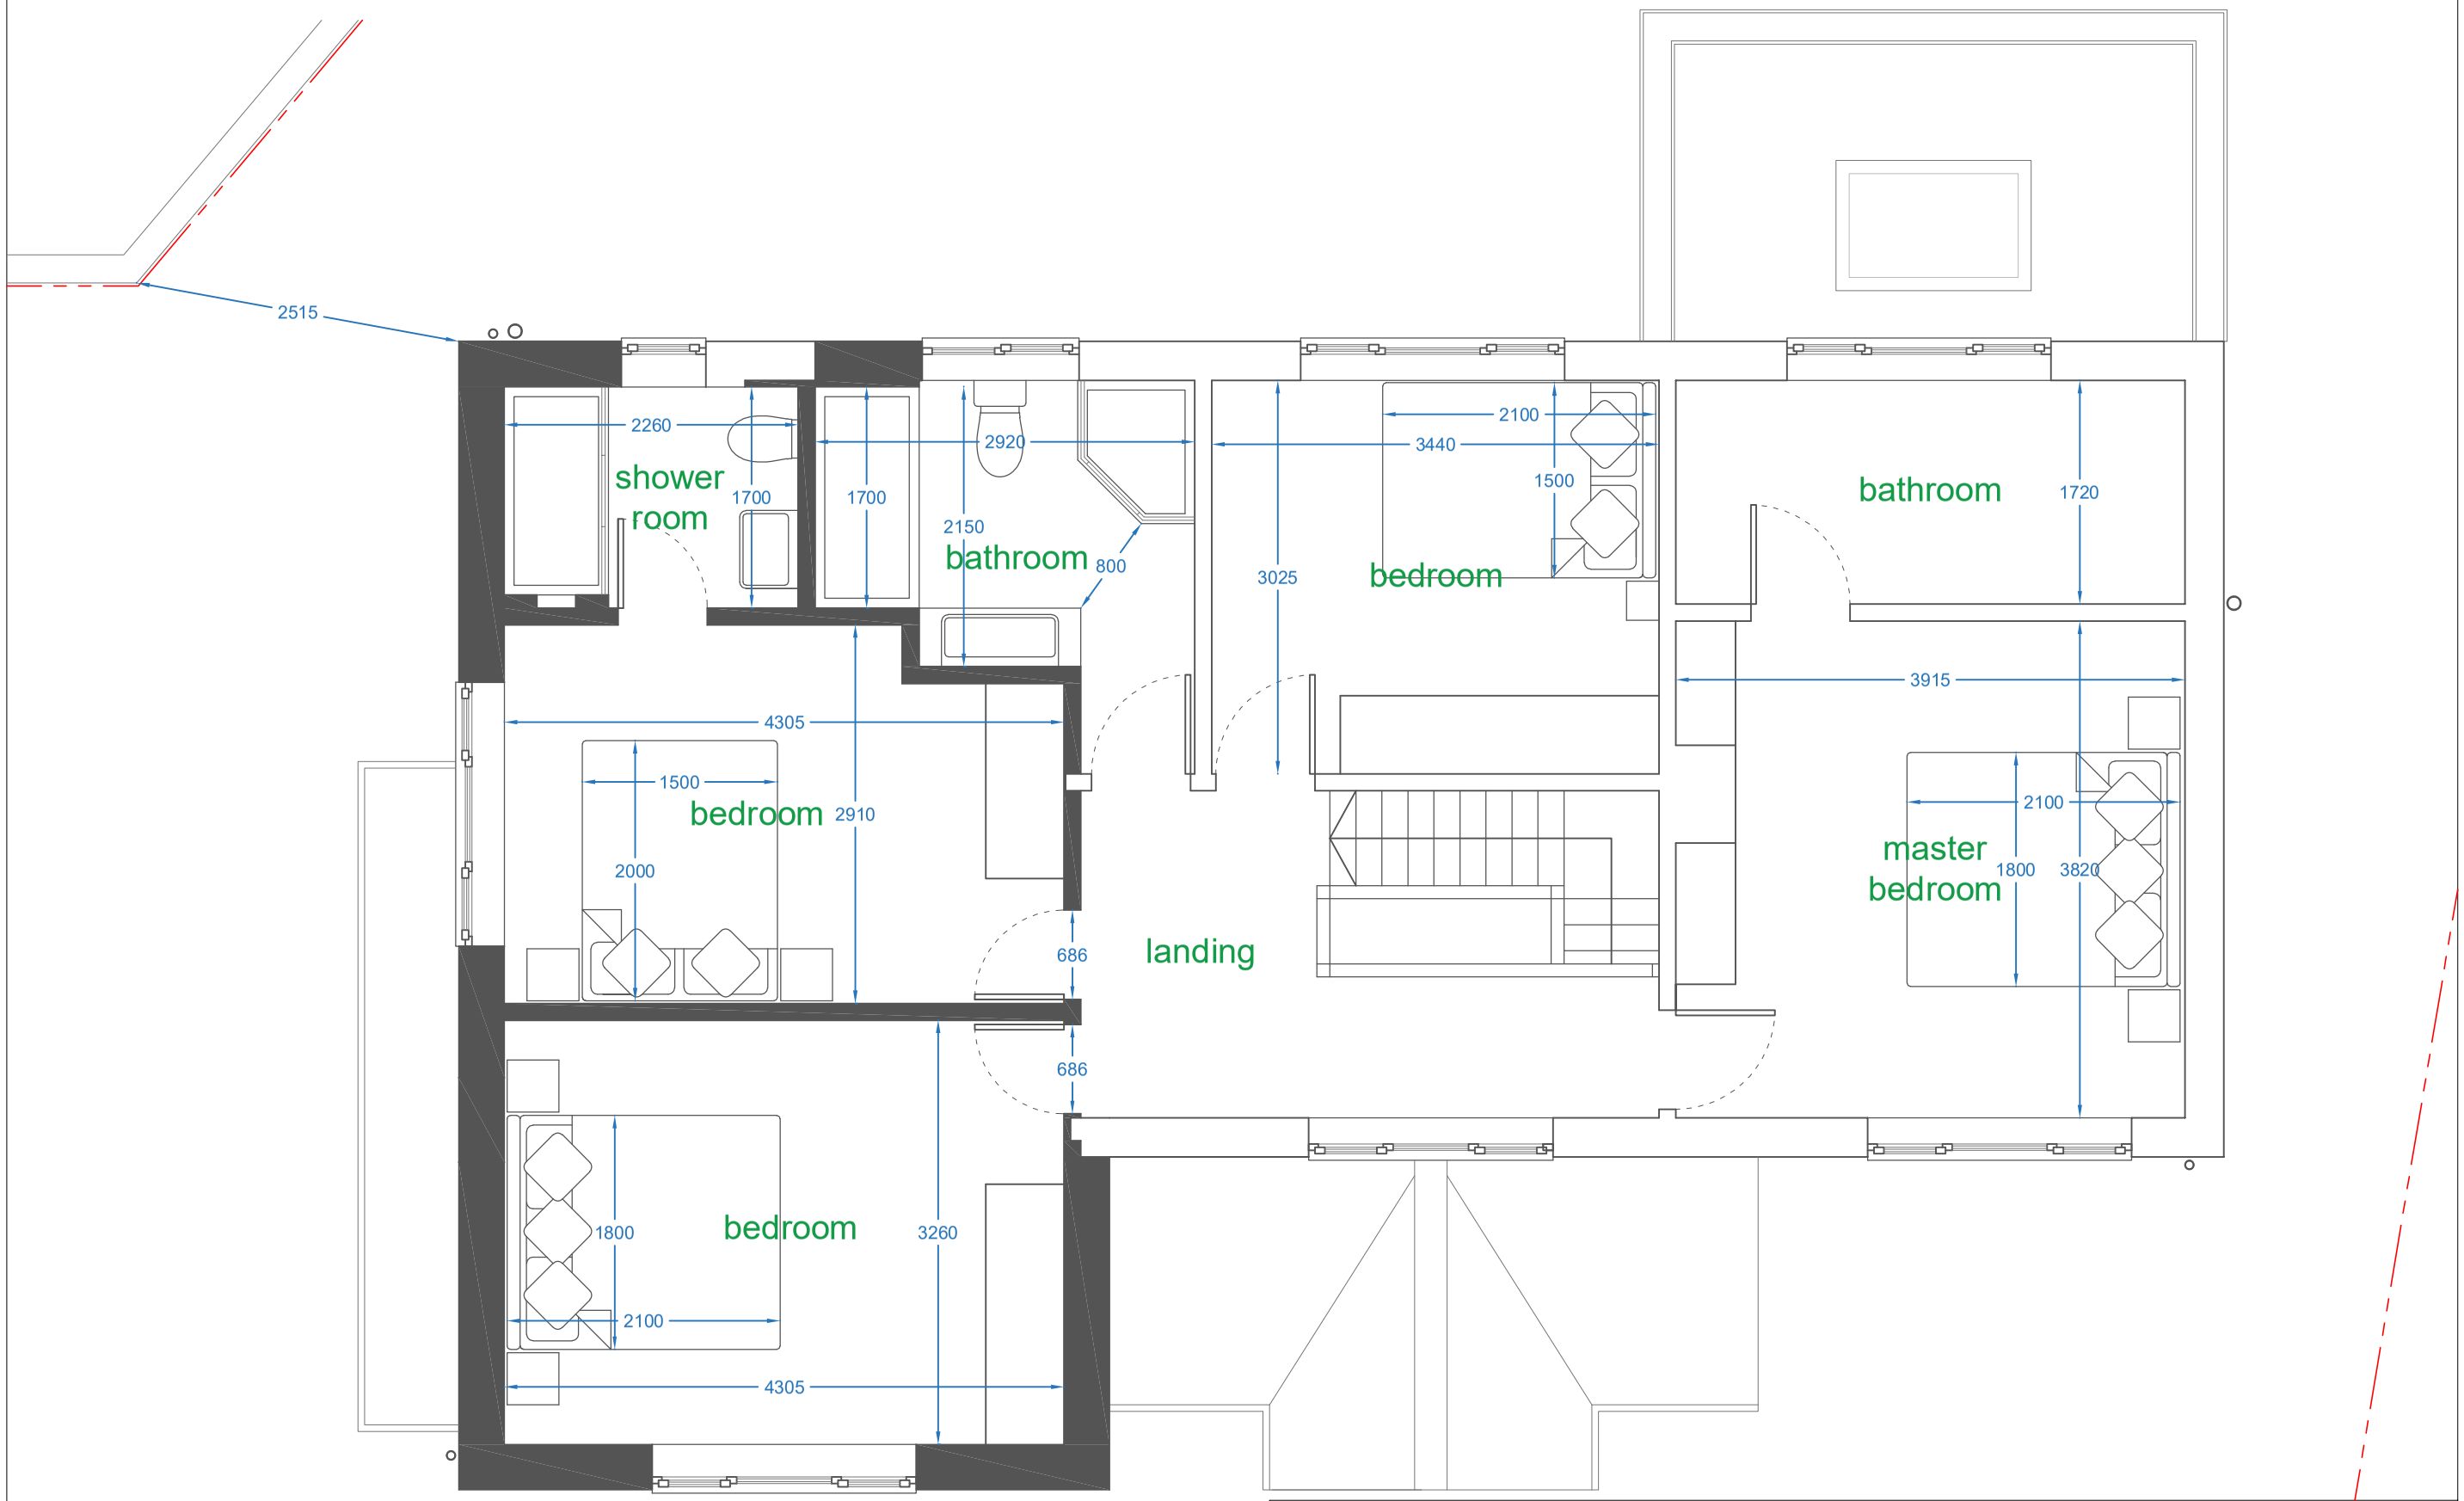

0 1 2 3m

N

C/BD

The Junction
Station Road, Watford, WD17 1ET

+44 (0)1923 371381

info@studiocbd.co.uk

www.studiocbd.co.uk

TITLE:
EXTENSION & INTERNAL ALTERATIONS

PROJECT ADDRESS:
1 WOODSIDE ROAD, NORTHWOOD, HA6 3QE

CLIENT:
MR & MRS KAUSHIK

DATE:	SCALE:	DRAWN:
NOV 2024	1:50 @ A3	JC

DRAWING NUMBER: 447-010

REVISON: C

REV:	DATE:	NOTE:
A	NOV 24	GENERAL AMEND.
B	FEB 25	EXTENSION WIDTH
C	FEB 25	WINDOW REMOVED
-	-	-
-	-	-
-	-	-
-	-	-