BLOCK PLAN

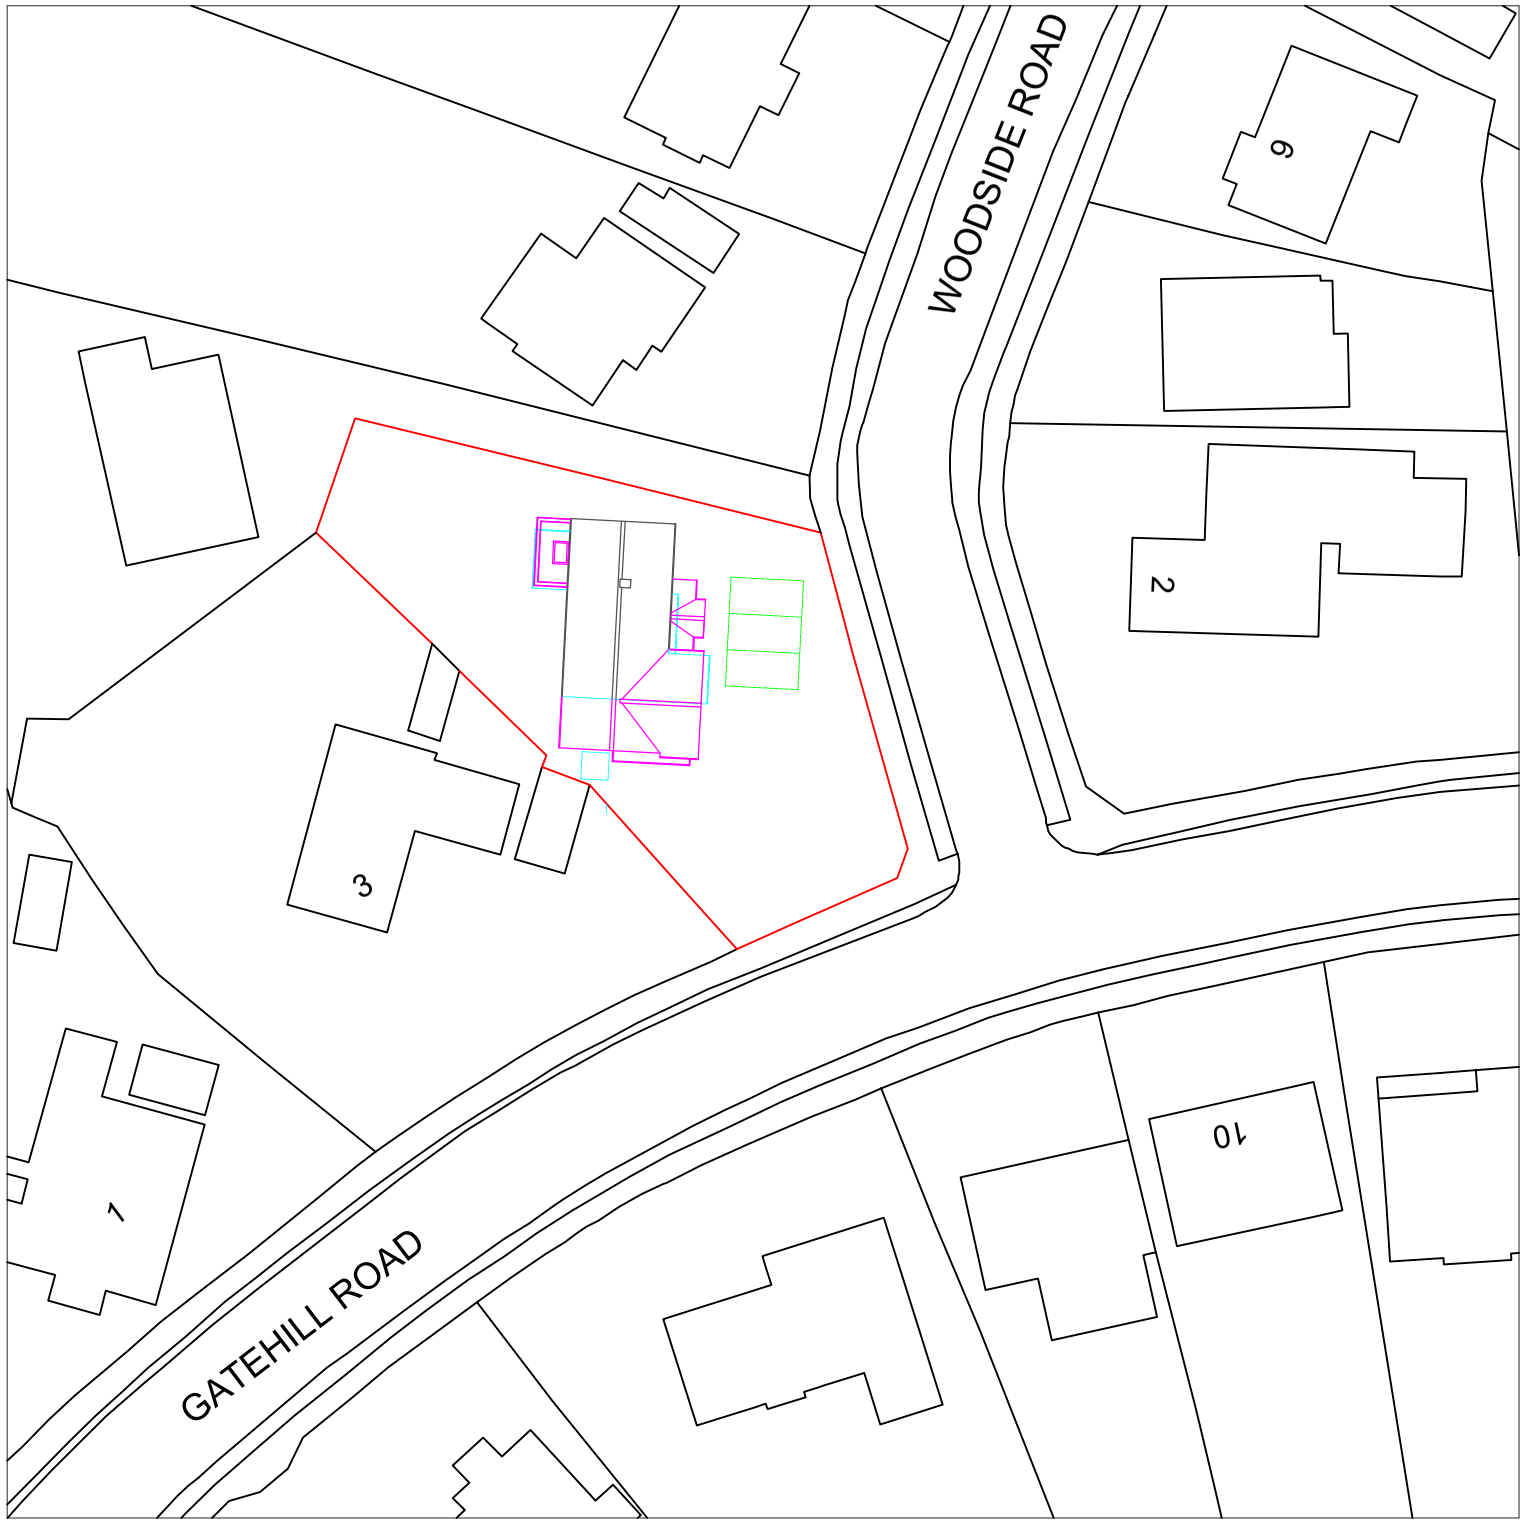

LOCATION PLAN

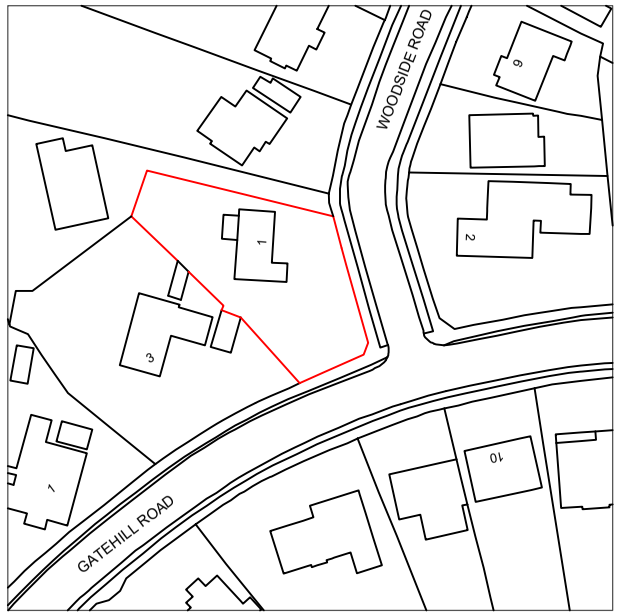

0 5 10 15m (1:500)

0 10 20 30m (1:1250)

N

C/BD
The Junction
Station Road, Watford, WD17 1ET

+44 (0)1923 371381

info@studiocbd.co.uk

www.studiocbd.co.uk

TITLE:
EXTENSION & INTERNAL ALTERATIONS

PROJECT ADDRESS:
1 WOODSIDE ROAD, NORTHWOOD, HA6 3QE

CLIENT:
MR & MRS KAUSHIK

DATE: NOV 2024
SCALE: 1:500 & 1250 @ A3
DRAWN: JC

DRAWING NUMBER: 447-013
REVISON: -

REV:	DATE:	NOTE:
-	-	-
-	-	-
-	-	-
-	-	-
-	-	-
-	-	-
-	-	-