


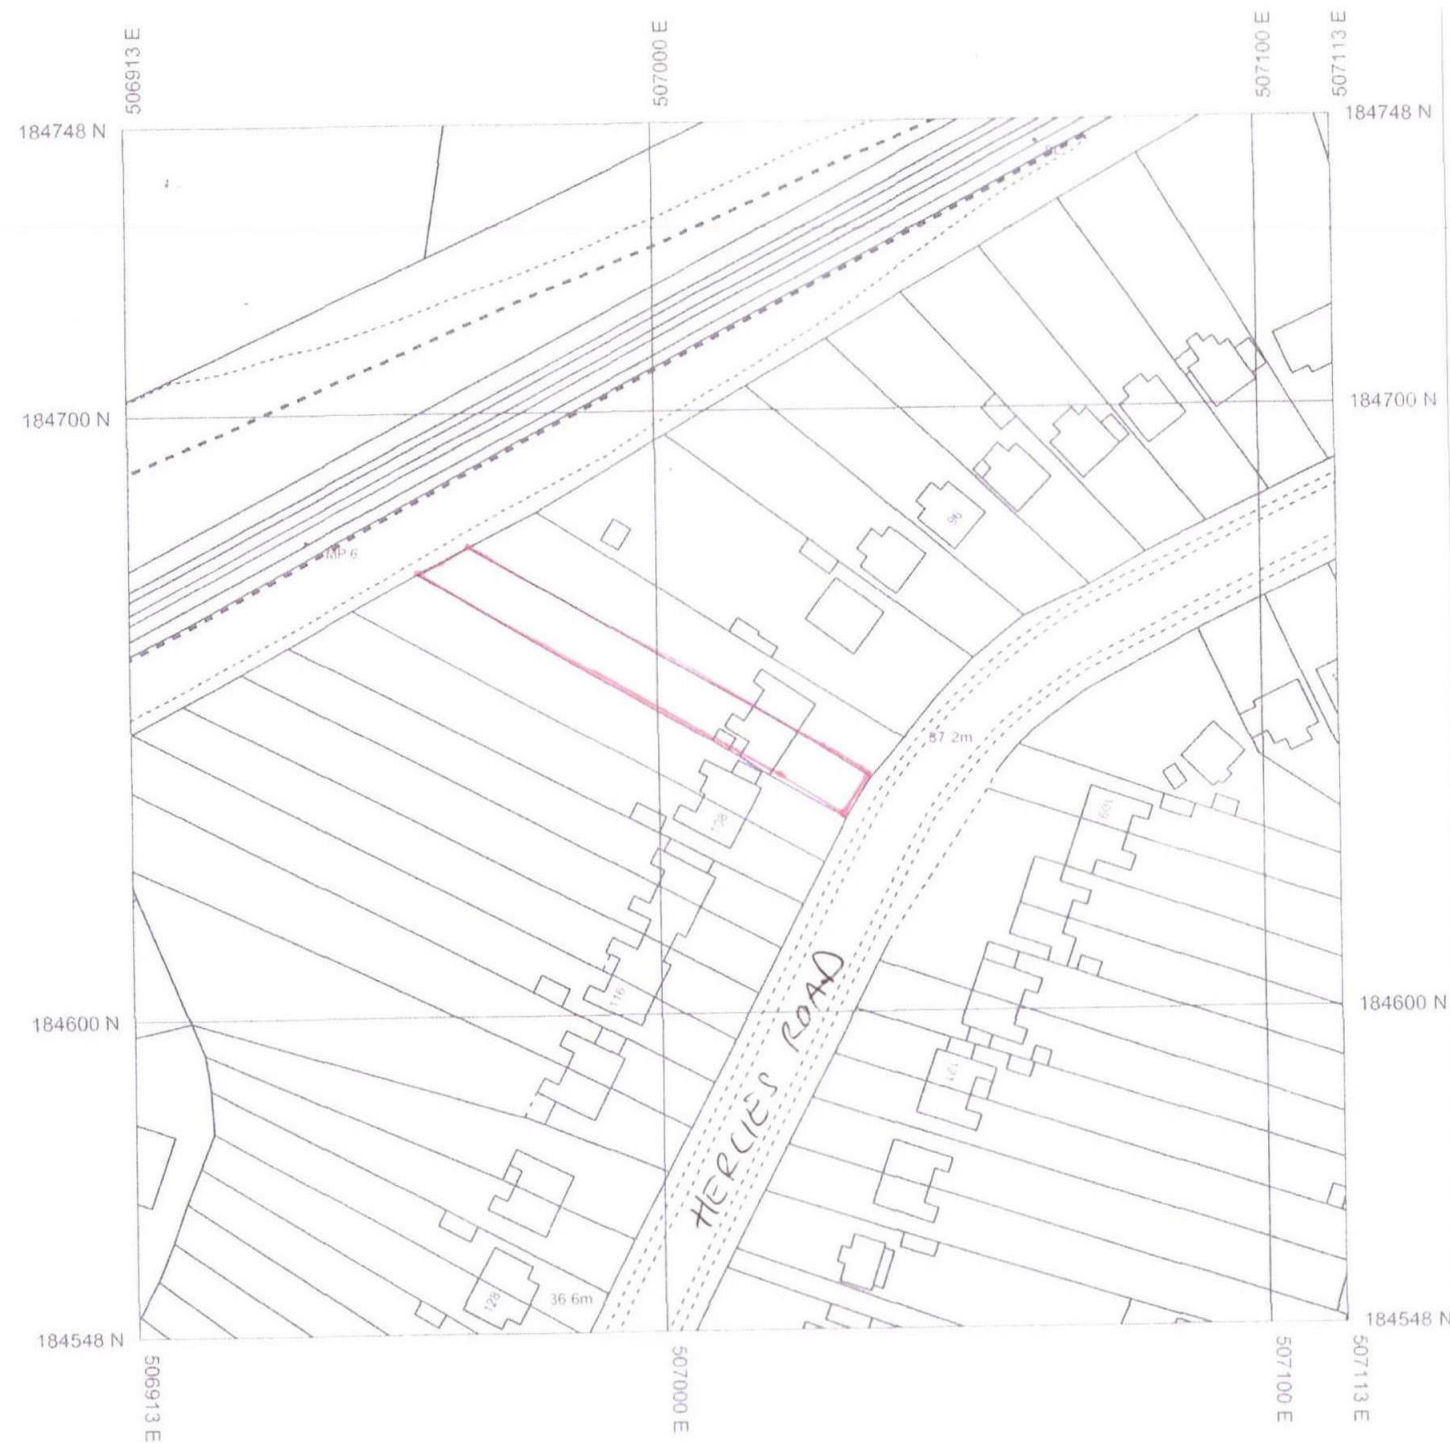

LOW BOROUGH OF HILTON
 RECEIVED
 3 - SEP 2012
 PLANNING & TRANSPORTATION
 GROUP



TEKTON DPW
 Architects & Designers

12 STATION ROAD LONDON W7 3JE

Tel : 0208 840 7300
 Email : tekton.dpw@btconnect.com

Site

104 HERCULES ROAD, UXBRIDGE, UB10 9ND

Drawing Title

EXISTING LOCATION PLAN

Scale

1 : 1250 @ A3

Drawing No

12/350/LP/1

Date

June '12

Revision

A