


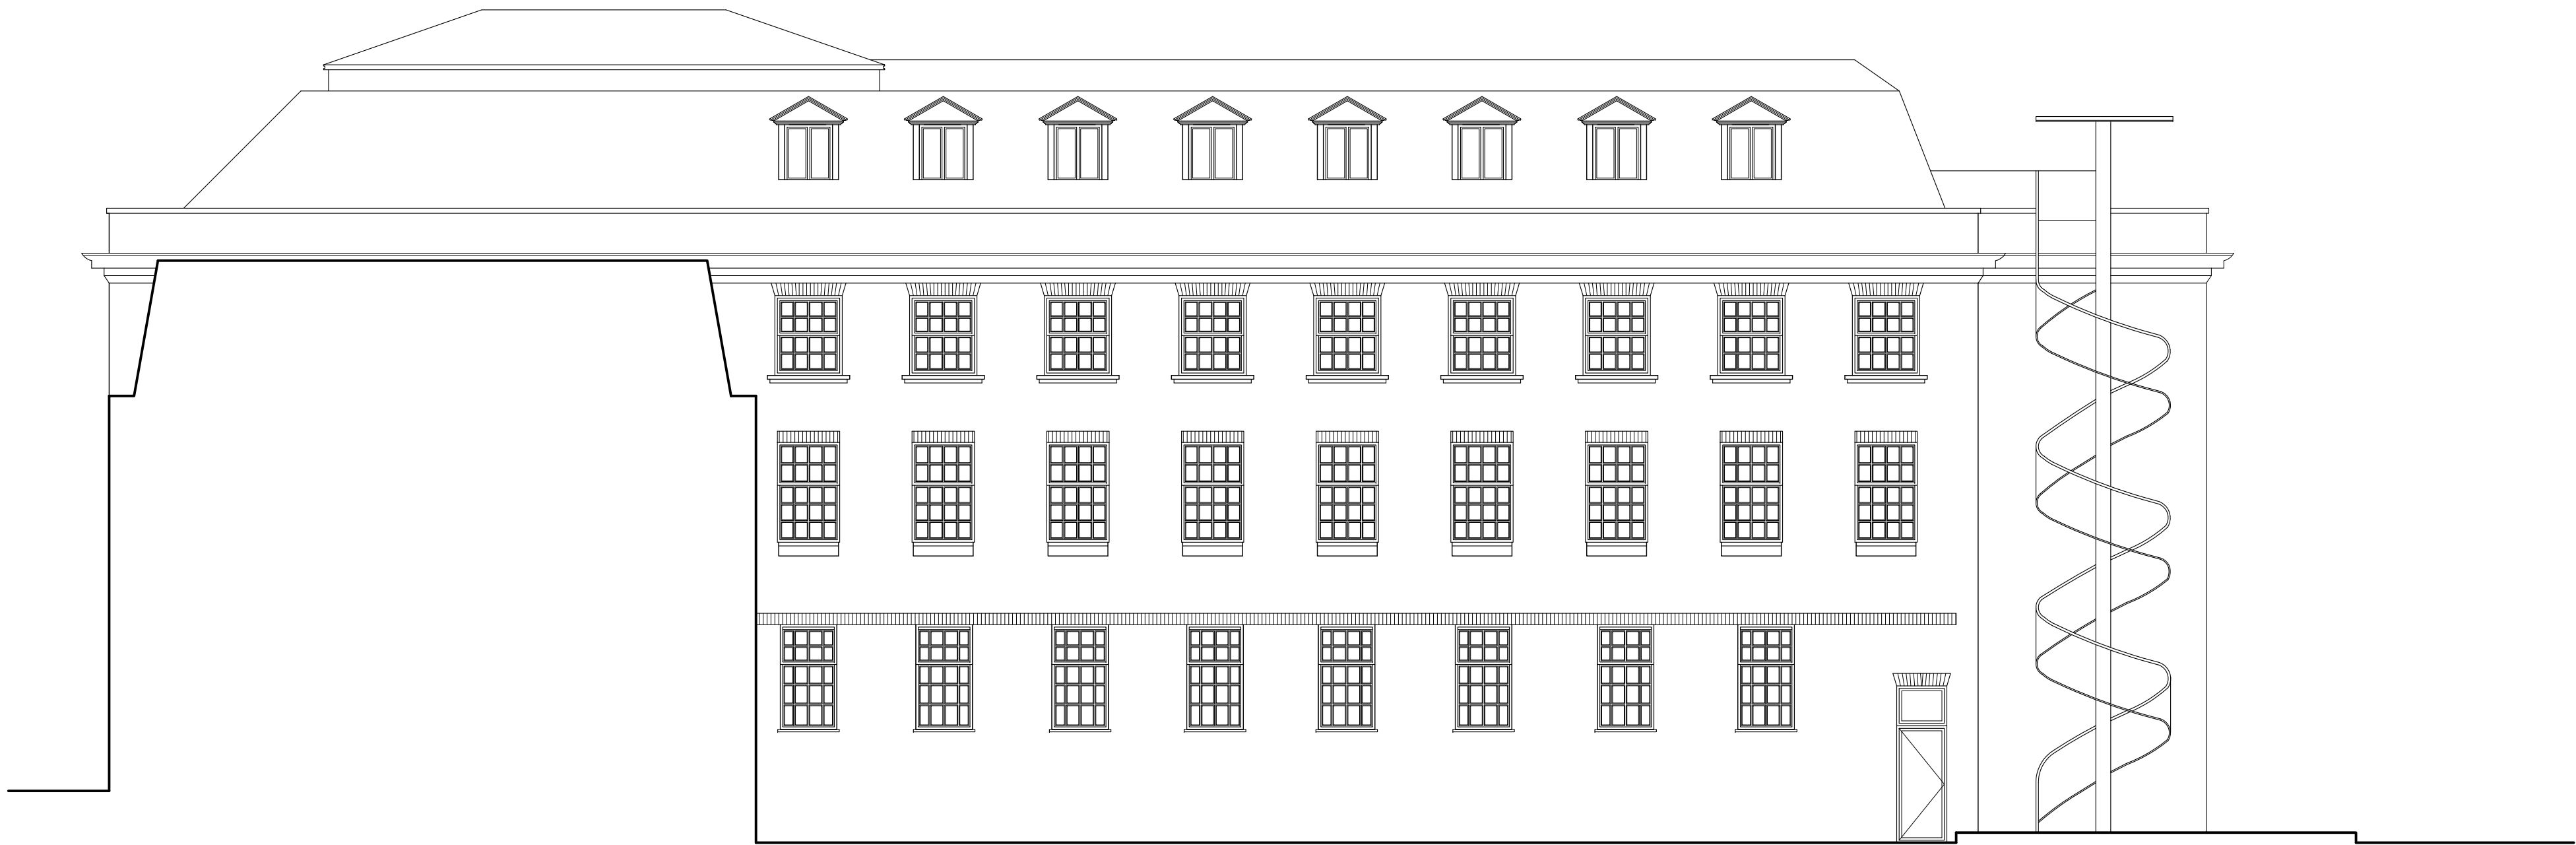

Proposed North Elevation

DO NOT SCALE THIS DRAWING

Use figured dimensions only.  
All levels and dimensions are to be checked on site. This drawing to be read in conjunction with all relevant documents.

<

North elevation updated to reflect ground floor amendments

KS

24/04/19

| Issue Checked |          |        |         |
|---------------|----------|--------|---------|
| Author        | Manager  | Author | Manager |
| KS            | AA       |        |         |
| Date          | Date     | Date   | Date    |
| 24/04/19      | 24/04/19 |        |         |

Project

36-38 Windsor Street  
Uxbridge  
UB8 1AB

Consultant

Title

Proposed  
North Elevation

Dwg.

AAL-17-261-P03

Scale

1:100@A1

Rev

A

Howarth  
Homesplc

Howarth Homes plc,  
Waterside House, 20 Riverside Way, Uxbridge,  
Middlesex UB8 2YF

www.howarthhomes.co.uk