



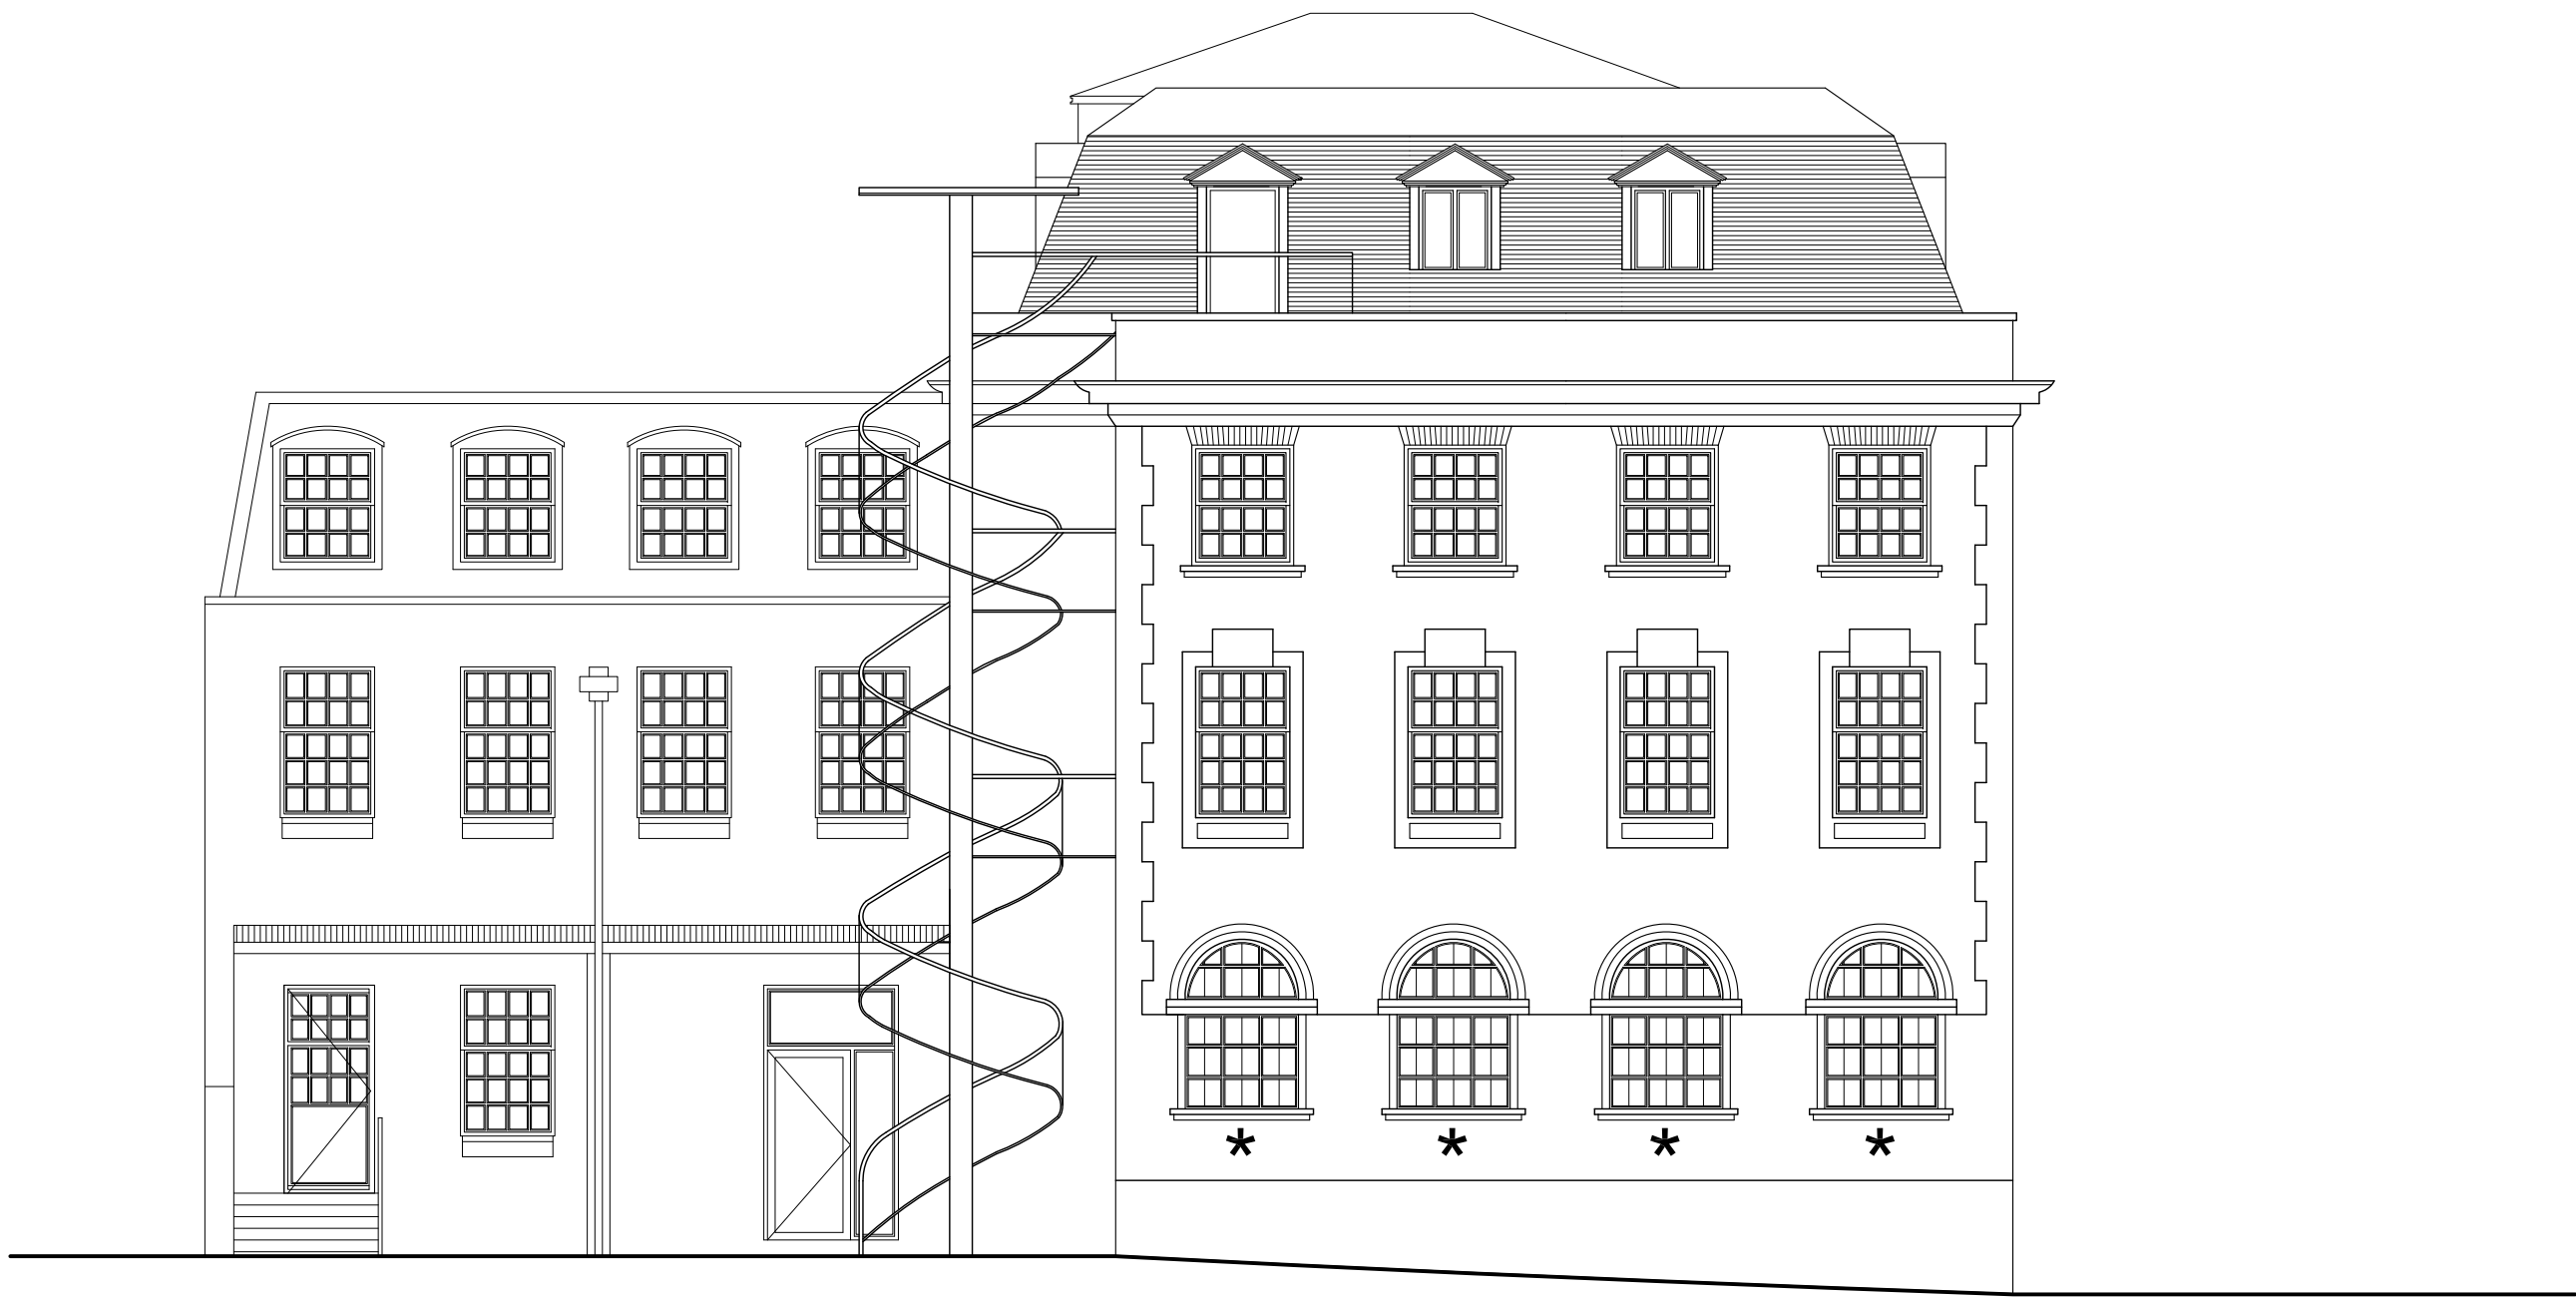

Proposed West Elevation

* EXISTING GROUND FLOOR WINDOWS TO BE FITTED WITH NEW GLAZING

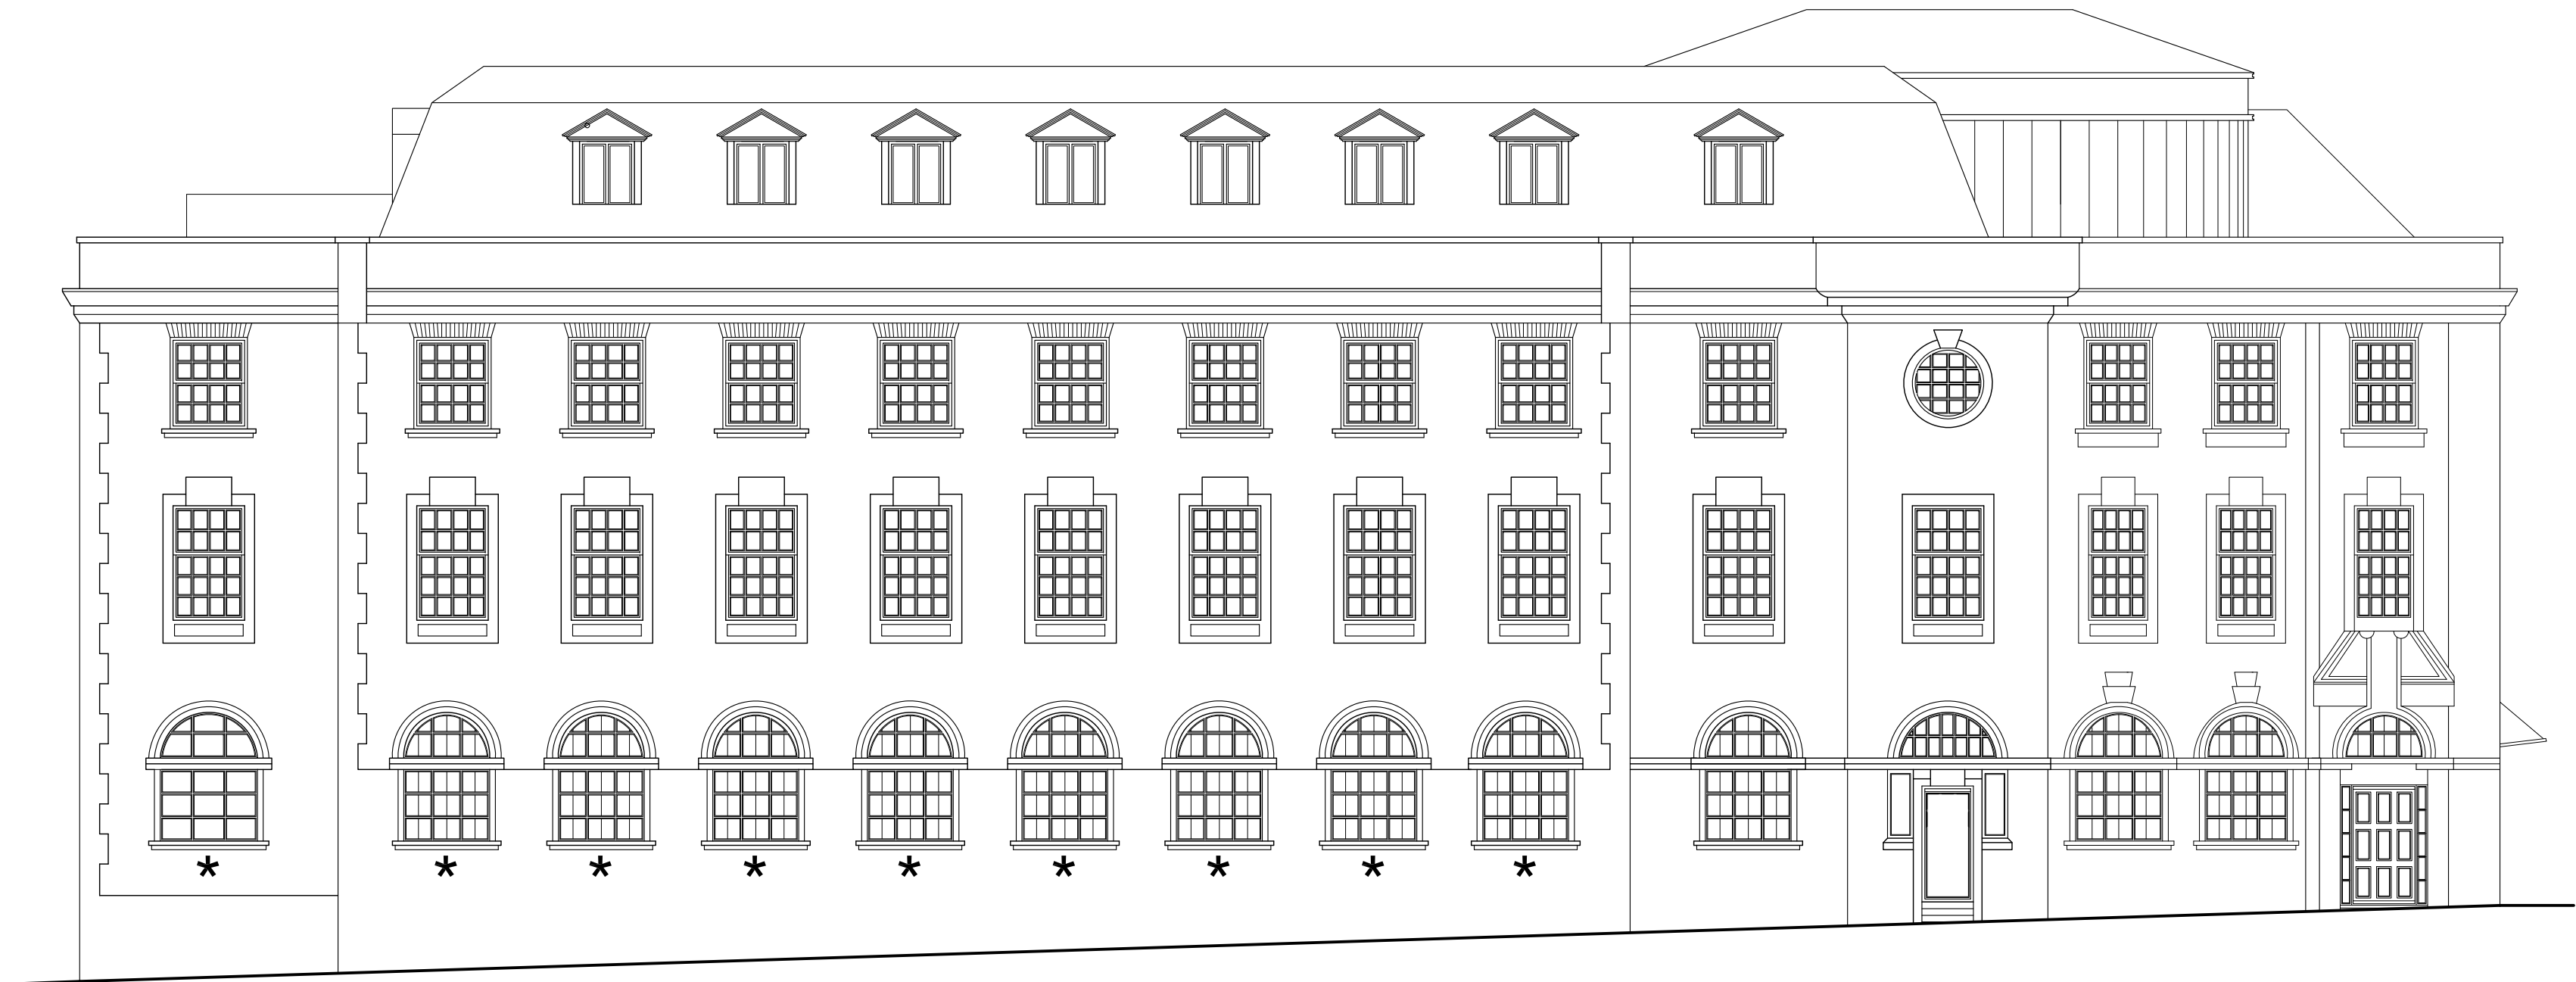

Proposed South Elevation

* EXISTING GROUND FLOOR WINDOWS TO BE FITTED WITH NEW GLAZING

DO NOT SCALE THIS DRAWING

Use figured dimensions only.
All levels and dimensions are to be checked on site. This drawing to be read in conjunction with all relevant documents.

<

South & west elevation updated to reflect ground floor amendments

KS

24/04/19

Issue Checked			
Author	Manager	Author	Manager
KS	AA		
Date	Date	Date	Date
24/04/19	24/04/19		

Project

36-38 Windsor Street
Uxbridge
UB8 1AB

Consultant

Title

Proposed South and West Elevations

Dwg

AAL-17-261-P04

Scale

1:100@A1

Rev

A

Howarth
Homesplc

Howarth Homes plc,
Waterside House, 20 Riverside Way, Uxbridge,
Middlesex UB8 2YF

www.howarthhomes.co.uk