

- ALL WORKS TO BE CARRIED OUT IN ACCORDANCE WITH CURRENT BUILDING REGULATIONS.
- ALL DIMENSIONS / LEVELS TO BE CHECKED AND VERIFIED ON SITE BEFORE COMMENCING ANY WORK AND ANY DISCREPANCIES TO BE REPORTED TO THE OFFICE IMMEDIATELY.
- THIS DRAWING TO BE READ IN CONJUNCTION WITH CONTRACT DOCUMENTS, PROJECT WORKING DRAWINGS, SPECIFICATION, ALL CONSULTANTS / SPECIALIST DRAWINGS, DETAILS AND SPECIFICATION.
- ALL MATERIALS TO BE USED IN THE CONSTRUCTION OF THE EXTERNAL SURFACES OF THE NEW WORKS SHALL MATCH THOSE IN THE EXISTING BUILDING.
- DO NOT SCALE FROM THIS DRAWING, ONLY FIGURED DIMENSIONS TO BE TAKEN.

PLANNING APPLICATION

GOOD
DESIGN & BUILD

02038467958
info@gooddesignbuild.co.uk
www.gooddesignbuild.co.uk
301A Sandycroft Road London TW9 3LU

Client
Mr Femi Aranmolet




Site
16 Chestnut Avenue
West Drayton
UB7 8BT

Project
Residential
Extension

Existing
Floor Plans

Drawn
E102
Date
JUNE/21
Scale
1:100

Notes:
1. This drawing is copyright © 2016, modifications to this drawing may only be carried out by GDB.
2. This drawing is not to be scaled.
3. The proposal is based on survey carried out by GDB.
4. The proposal is subject to all relevant planning and building control requirements.
5. The proposal must not be reproduced in part or in whole in any form without the prior permission of GDB.
6. The proposal must not be used for any other purpose other than stated above.

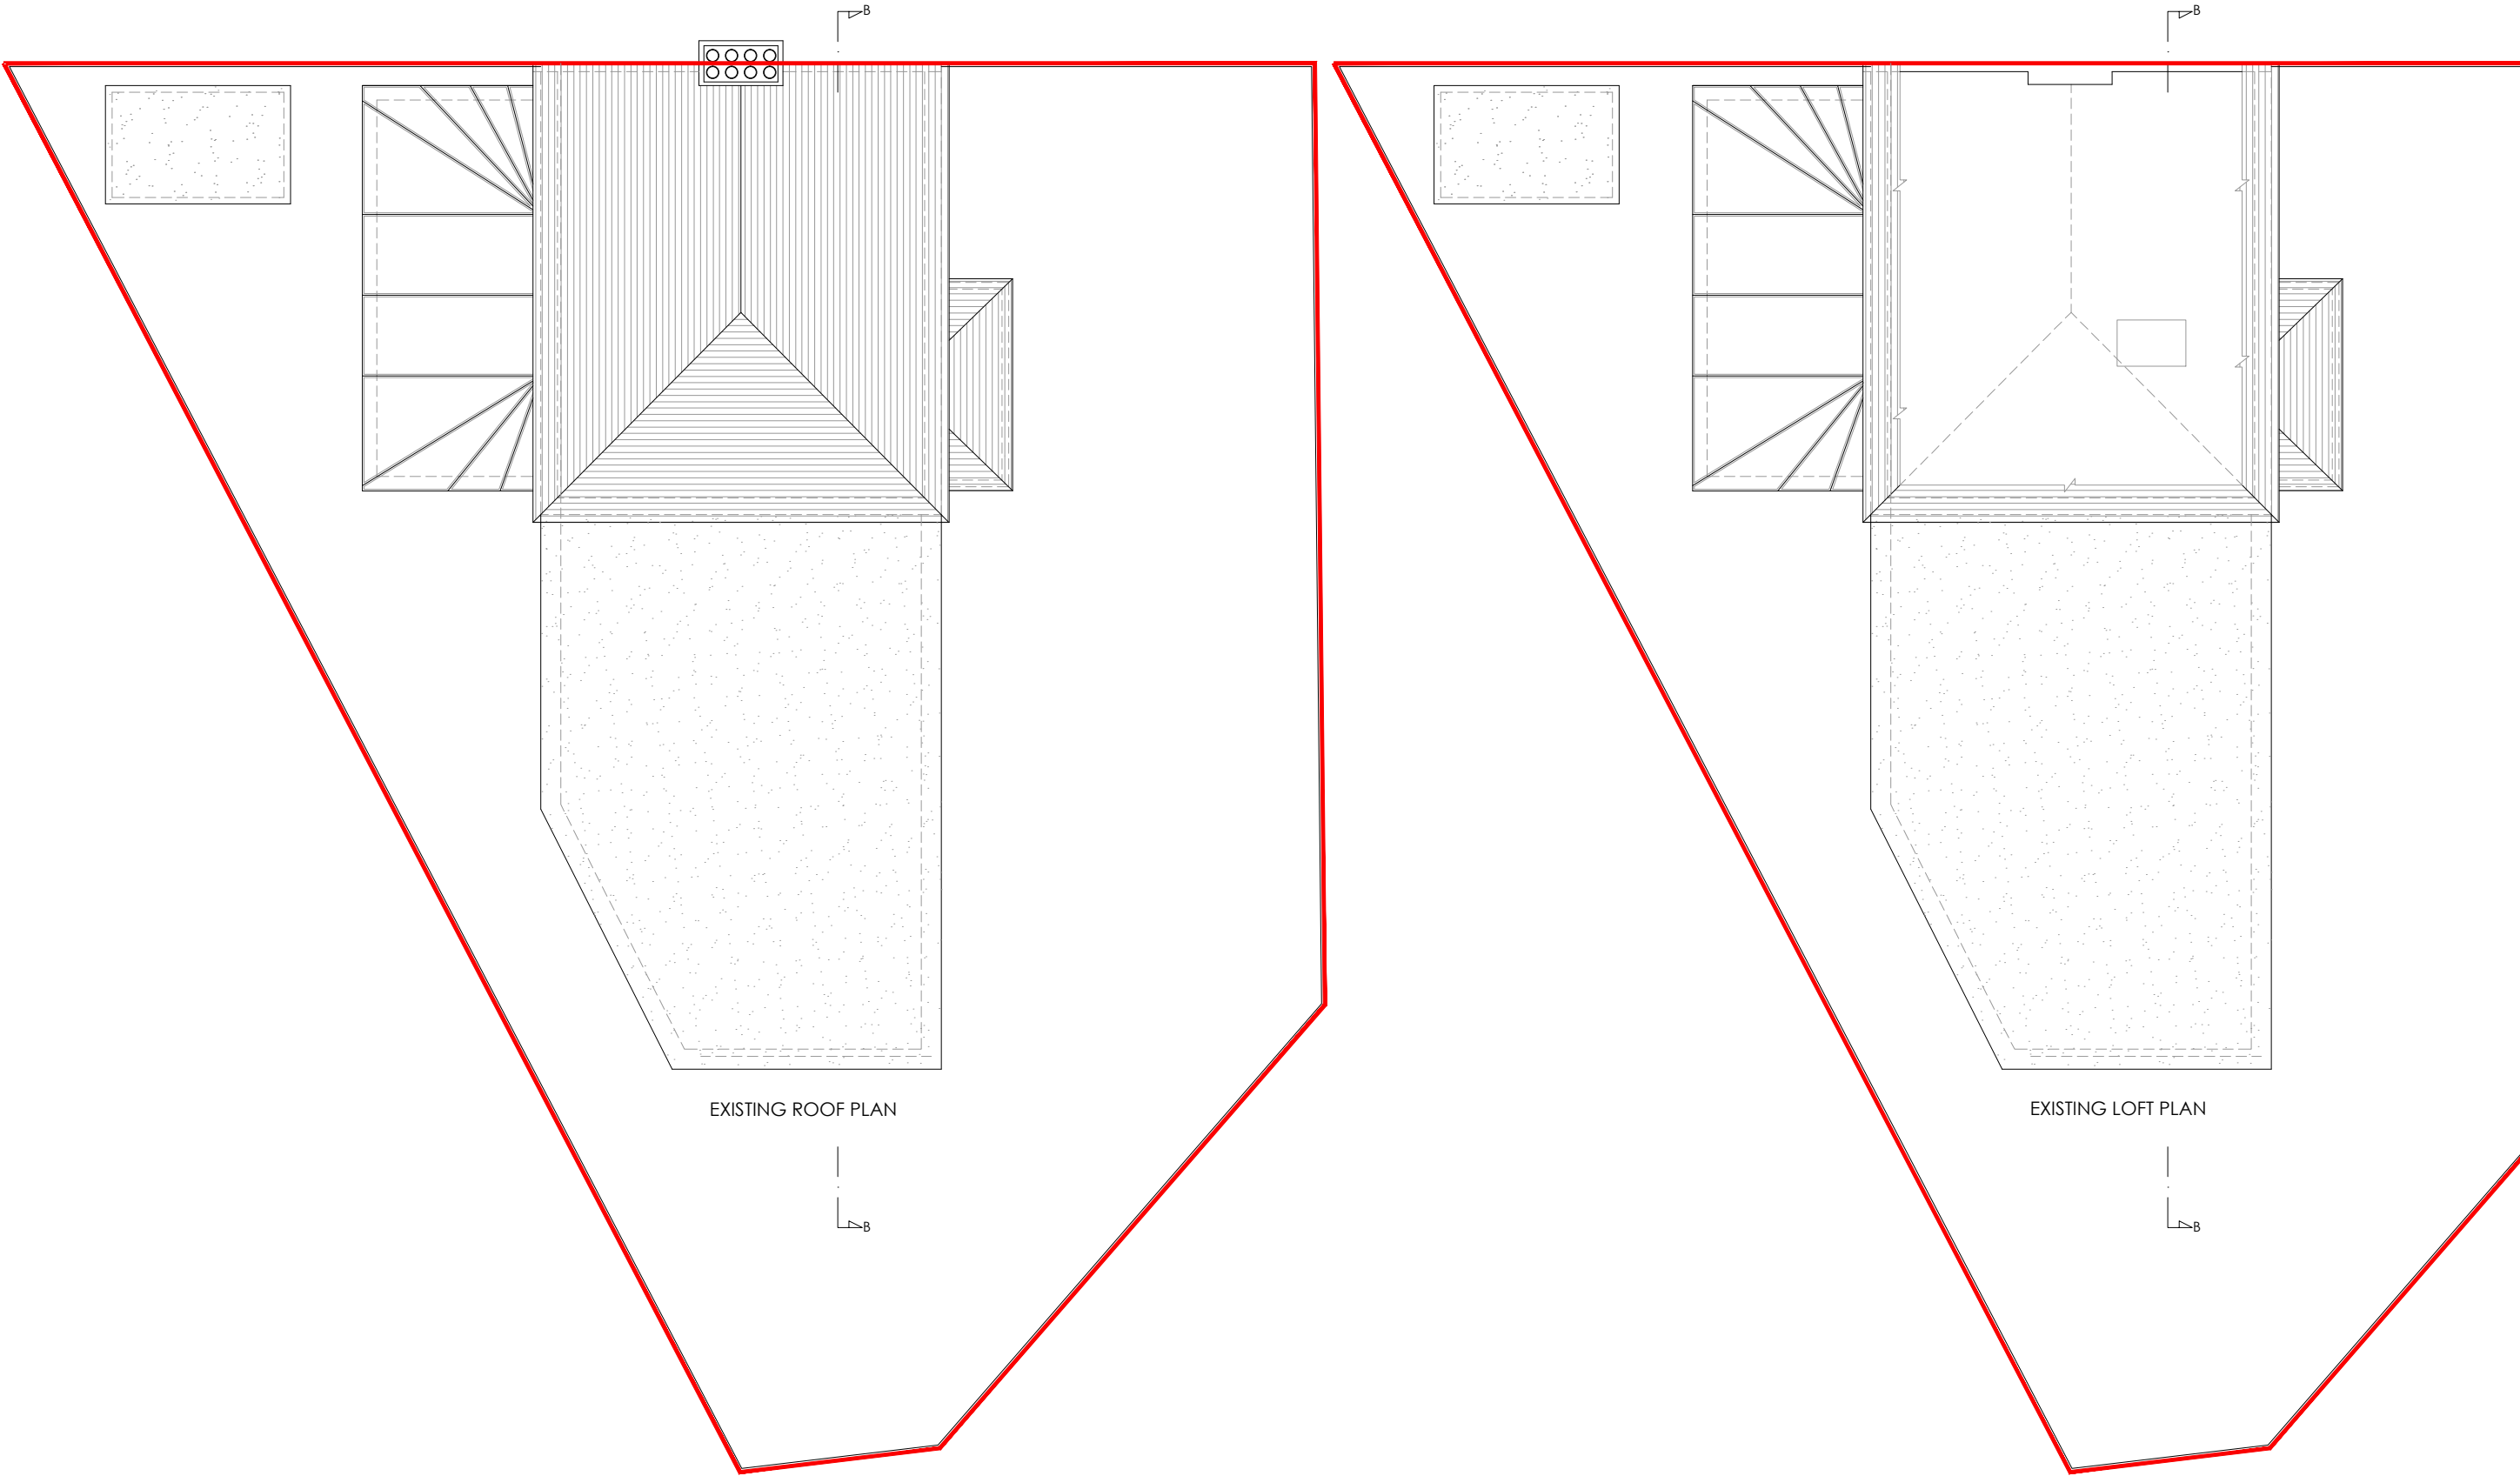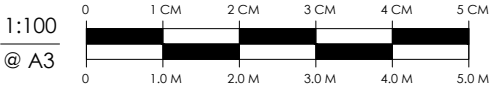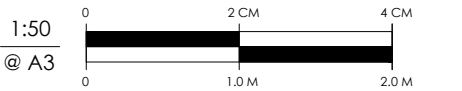

EXISTING ROOF PLAN

EXISTING LOFT PLAN