



- ALL WORKS TO BE CARRIED OUT IN ACCORDANCE WITH CURRENT BUILDING REGULATIONS.
- ALL DIMENSIONS / LEVELS TO BE CHECKED AND VERIFIED ON SITE BEFORE COMMENCING ANY WORK AND ANY DISCREPANCIES TO BE REPORTED TO THE OFFICE IMMEDIATELY.
- THIS DRAWING TO BE READ IN CONJUNCTION WITH CONTRACT DOCUMENTS, PROJECT WORKING DRAWINGS, SPECIFICATION, ALL CONSULTANTS / SPECIALIST DRAWINGS, DETAILS AND SPECIFICATION.
- ALL MATERIALS TO BE USED IN THE CONSTRUCTION OF THE EXTERIOR SURFACE OF THE NEW WORK SHALL MATCH THOSE IN THE EXISTING BUILDING.
- DO NOT SCALE FROM THIS DRAWING, ONLY FIGURED DIMENSIONS TO BE TAKEN.

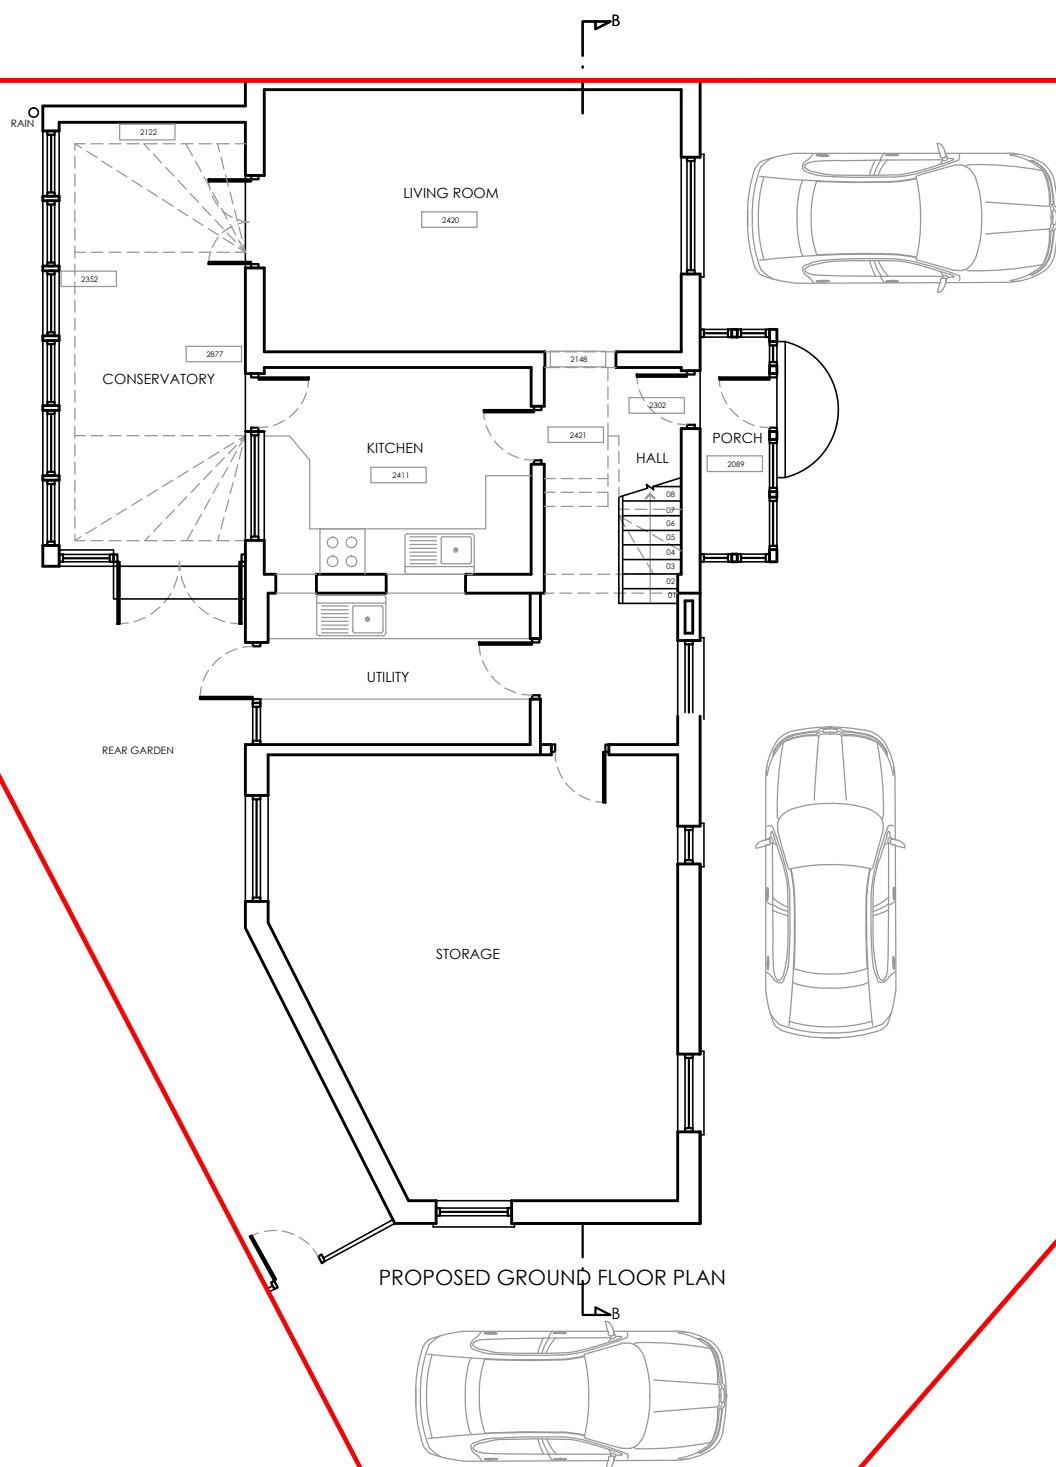

PROPOSED GROUND FLOOR PLAN

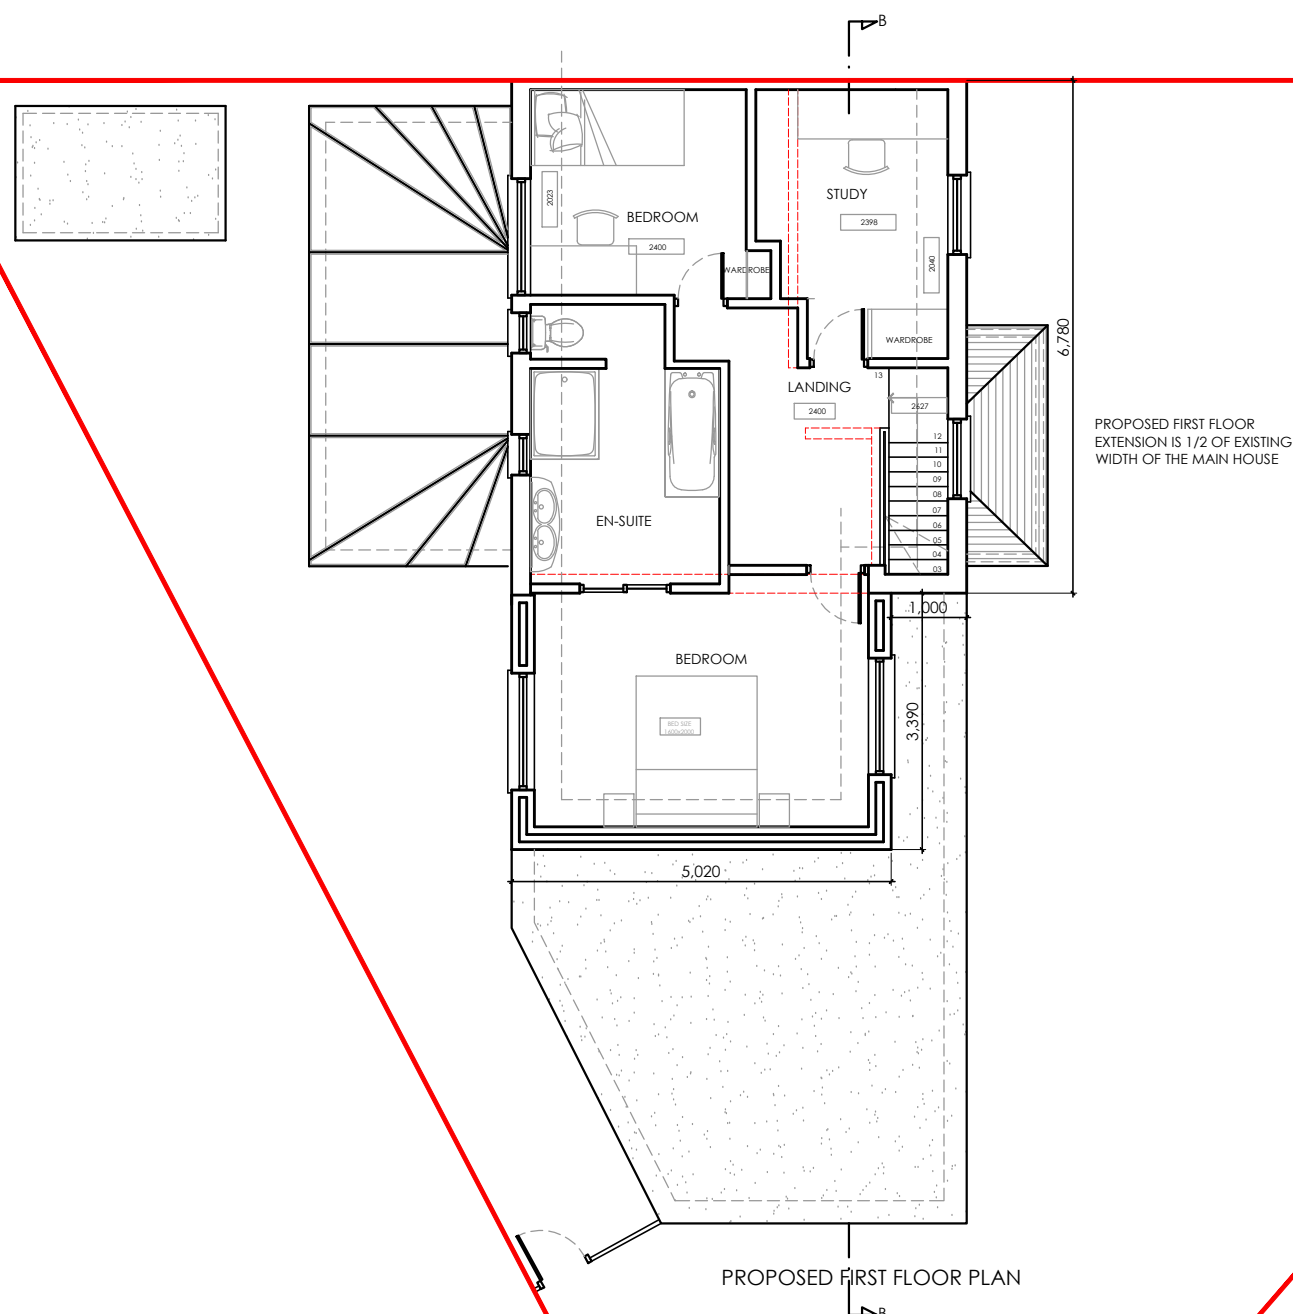

PROPOSED FIRST FLOOR PLAN

PLANNING APPLICATION

GOOD
DESIGN & BUILD

02038467958
info@gooddesignbuild.co.uk
www.gooddesignbuild.co.uk
301A Sandycroft Road London TW9 3LU

Client
Mr Femi Aranmolet

16 Chestnut Avenue
West Drayton
UB7 8ST

Project

Residential Extension

Proposed Floor Plans

Drwg	Rev	Job	Date
P101	B	-	JUNE/21
	Scale		
	1:100		

Notes:

1. This drawing is copyright © 2014. Modifications to the drawing may only be carried out by GDB
2. This drawing is not to be scaled
3. This proposal is based on Survey carried out by GDB
4. This proposal is subject to all statutory approvals
5. This proposal has been produced for building control issue and must not be reproduced in part or in whole in any form without the prior permission of GDB
6. This proposal must not be used for any other purpose other than that stated above.

