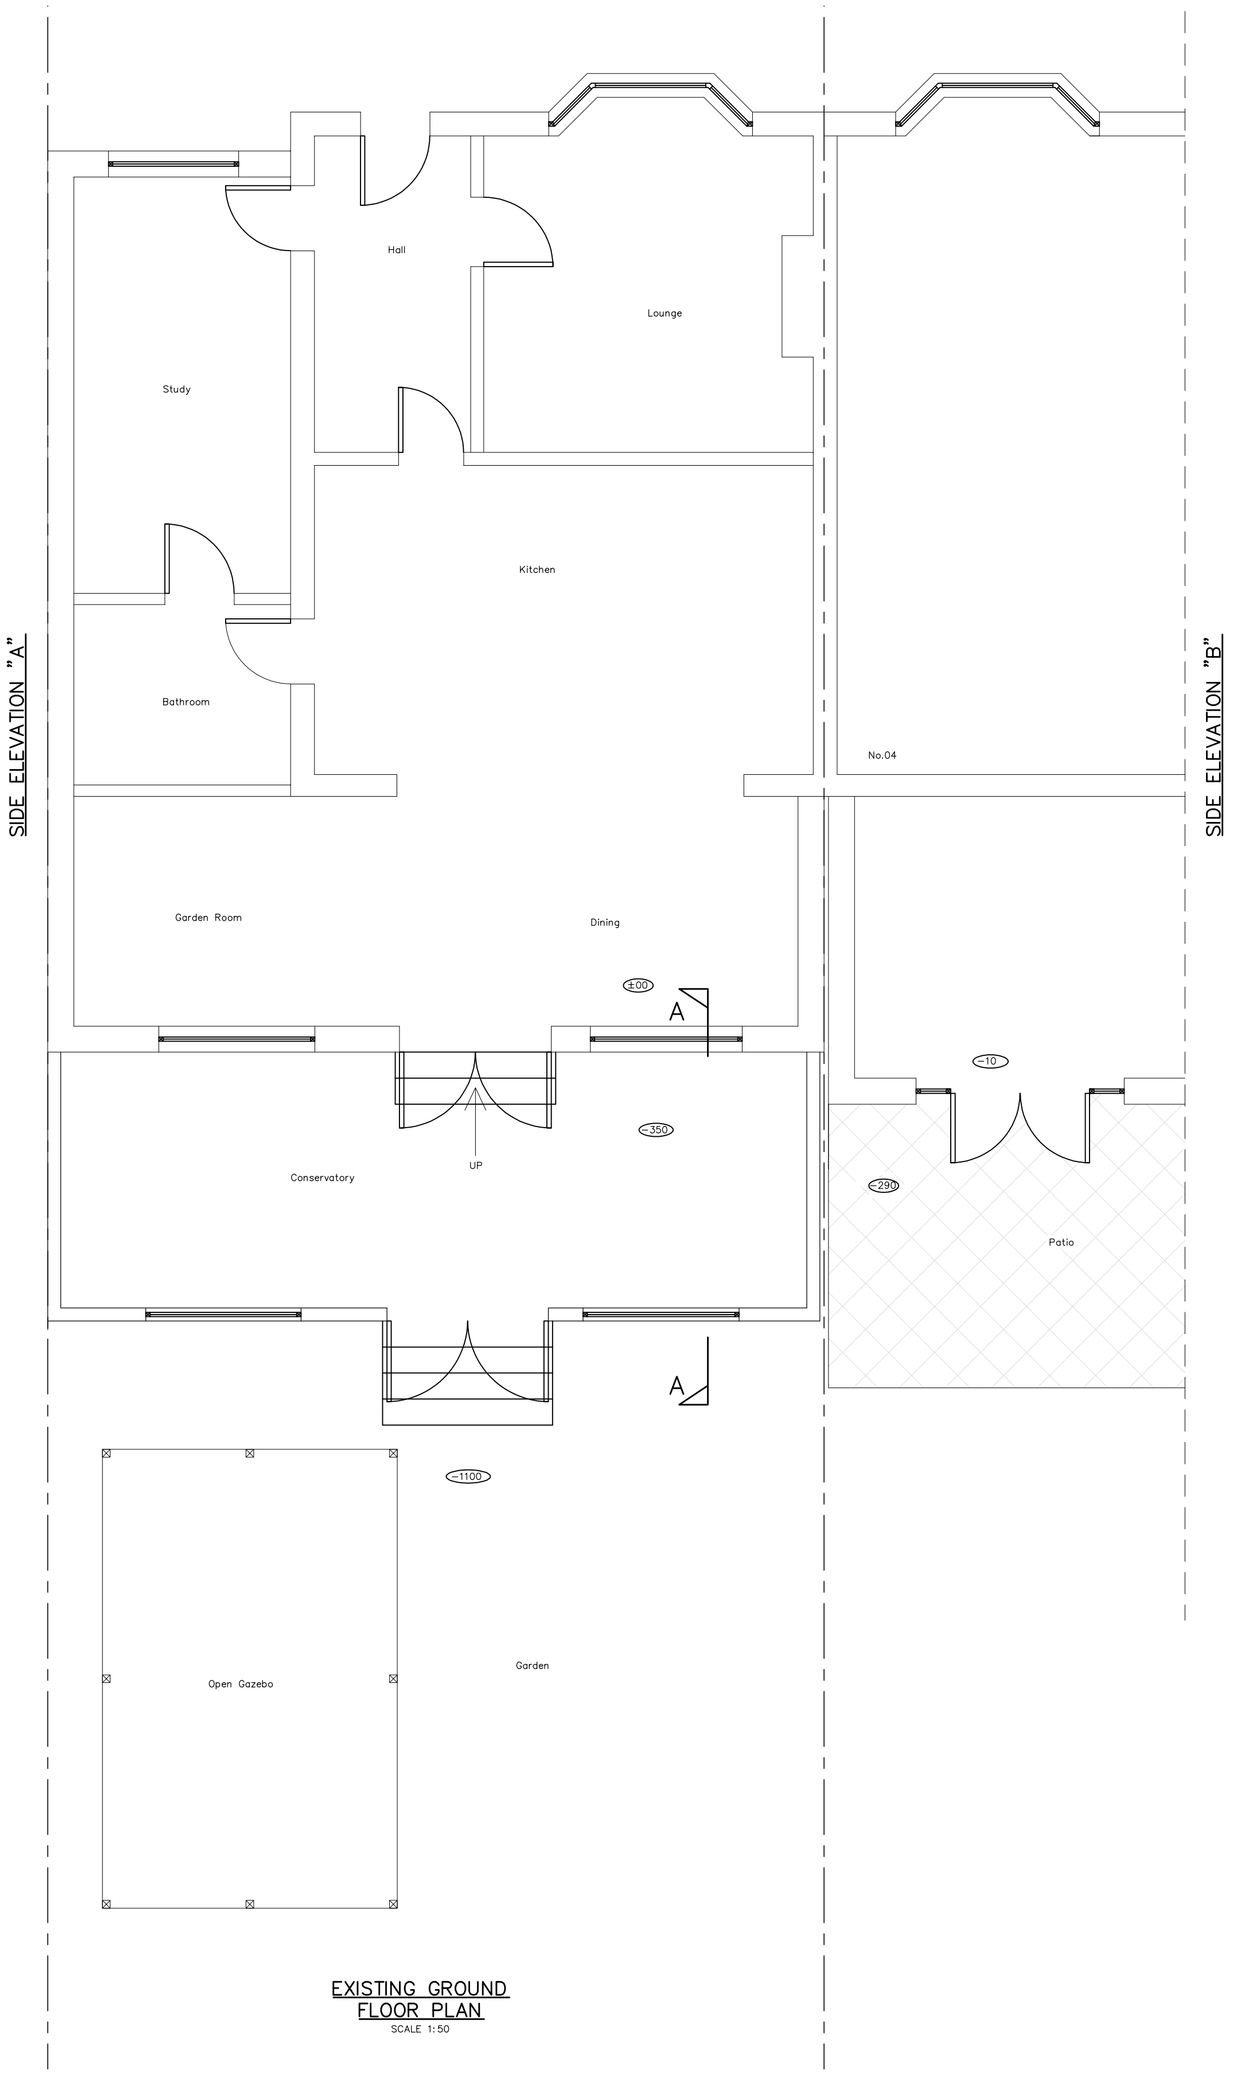

EXISTING GROUND FLOOR PLAN
SCALE 1:50

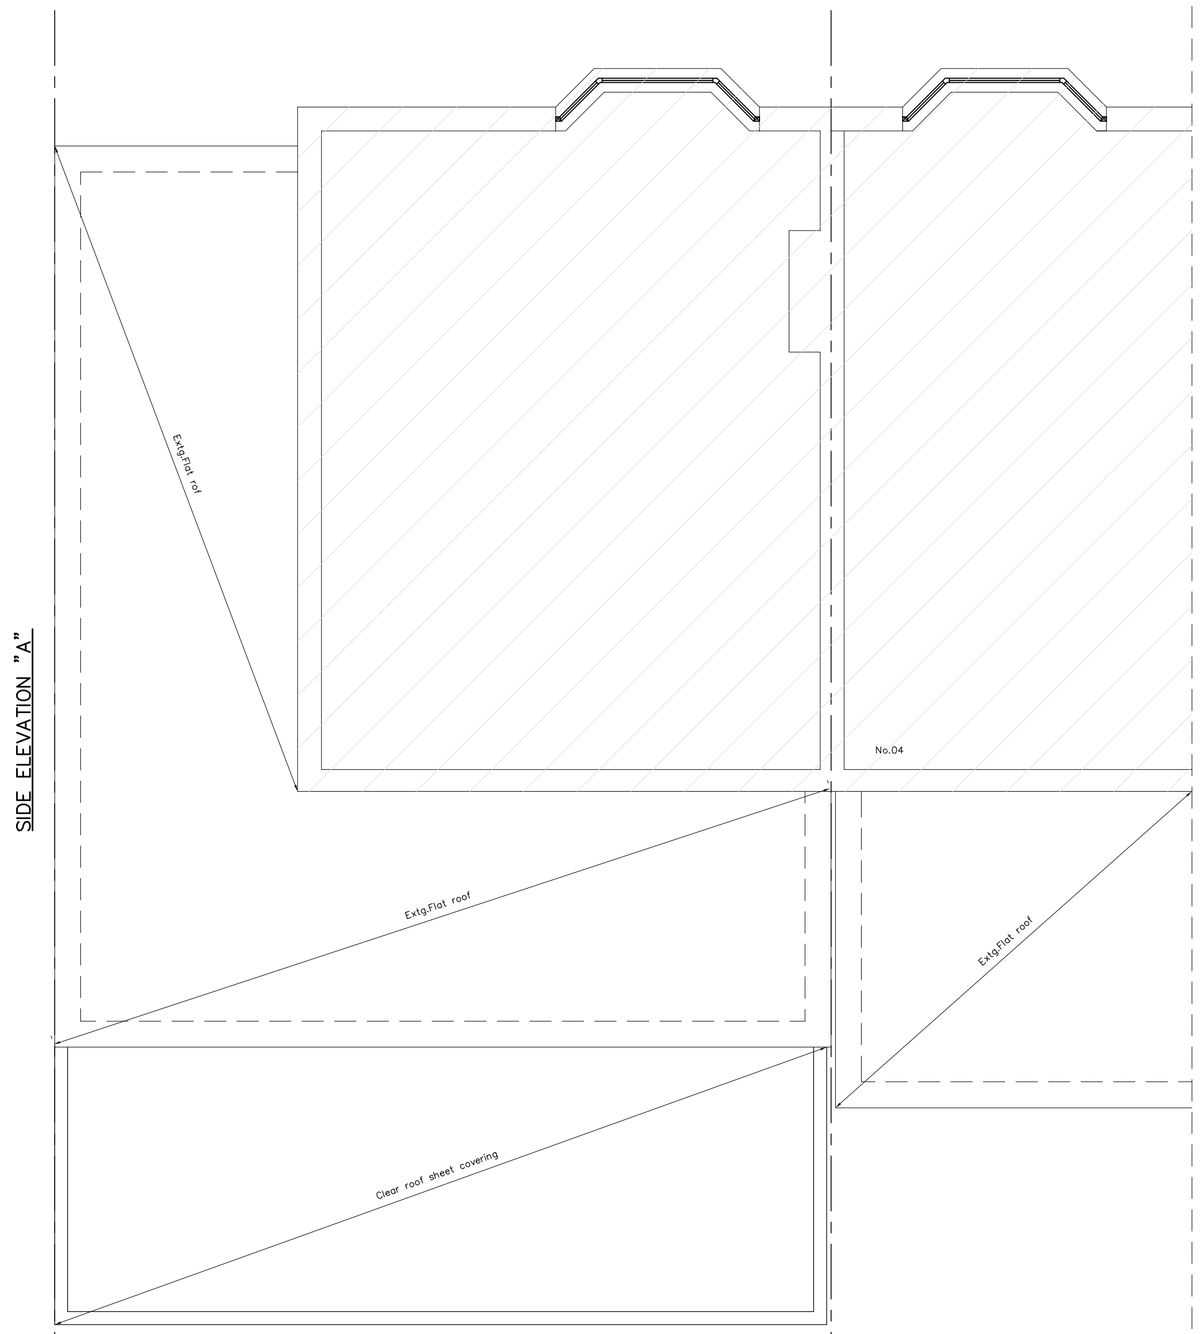

EXISTING FIRST FLOOR PLAN
SCALE 1:50

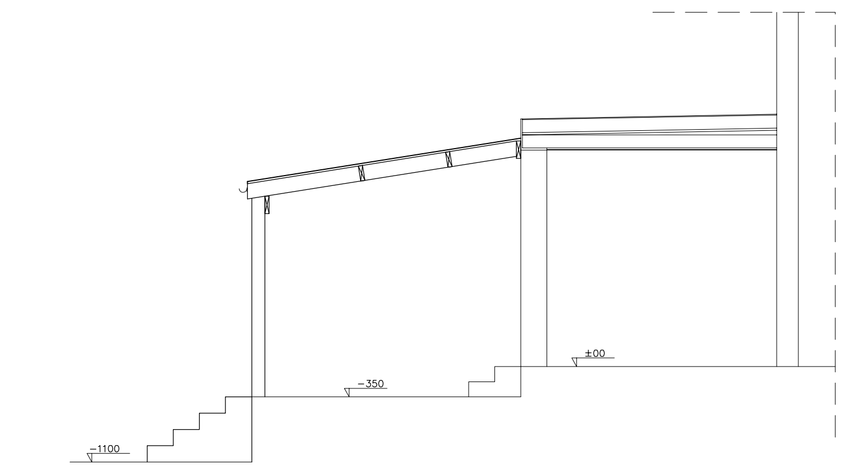

EXISTING SECTION A–A
SCALE 1:100

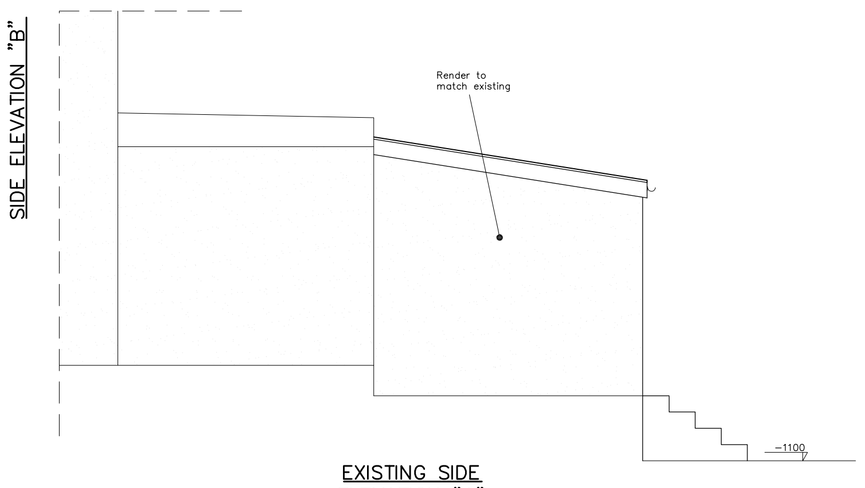

EXISTING SIDE ELEVATION "A"
SCALE 1:50

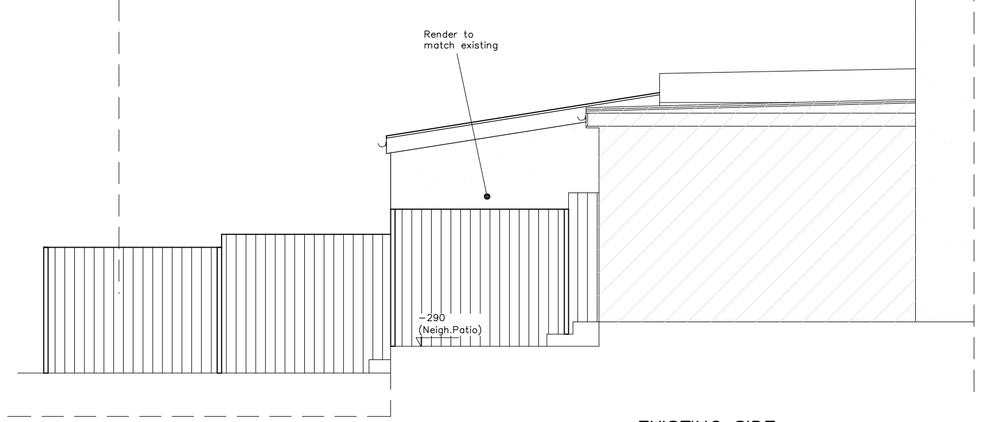

EXISTING SIDE ELEVATION "B"
SCALE 1:50

EXISTING REAR ELEVATION
SCALE 1:50

1:50
0 1 2 3 4
0 1000 2000 3000 4000

CIVIL & STRUCTURAL ENGINEERS

This drawing is the copy right of KKR Planning & Design Ltd. and may not be amended, copied or reproduce without written permission. No liability will be accepted for amendments made by other person.

Do not scale off the drawings (scale only for planning purposes).

KKR Planning & Design Ltd
Oasis Business Centres Ltd
468 Church Lane, Kingsbury,
London NW9 8UA.

Tel: 020 8200 2360
Email info@kkrpd.co.uk
Web www.kkrpd.co.uk

Client:

Project Title
2 Rochester Road Northwood HA6 1NH

Drawing Title
EXISTING FLOOR PLANS,SECTION AND EXISTING ELEVATIONS

Drawn SS July 2023
Checked
Scale 1:50
Size A1
Project No. KKR-1526
Drawing No. PL-02
Rev.