EXISTING FRONT ELEVATION

EXISTING SIDE ELEVATION

EXISTING REAR ELEVATION

EXISTING FLANK ELEVATION

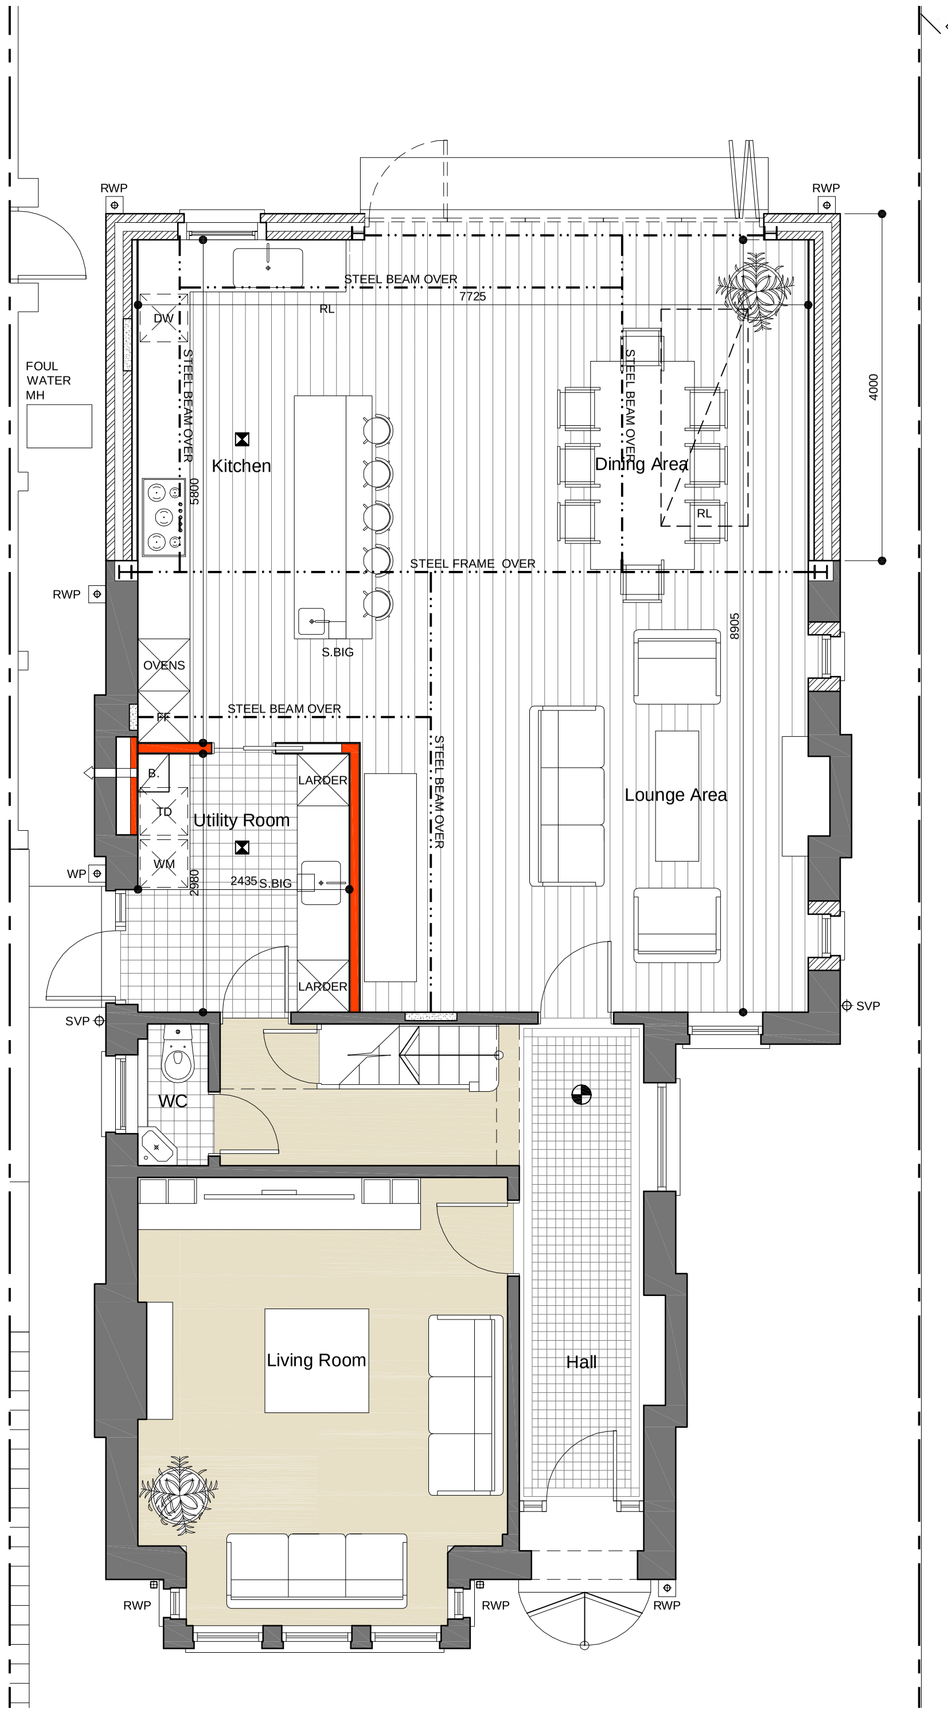

EXISTING GROUND FLOOR PLAN

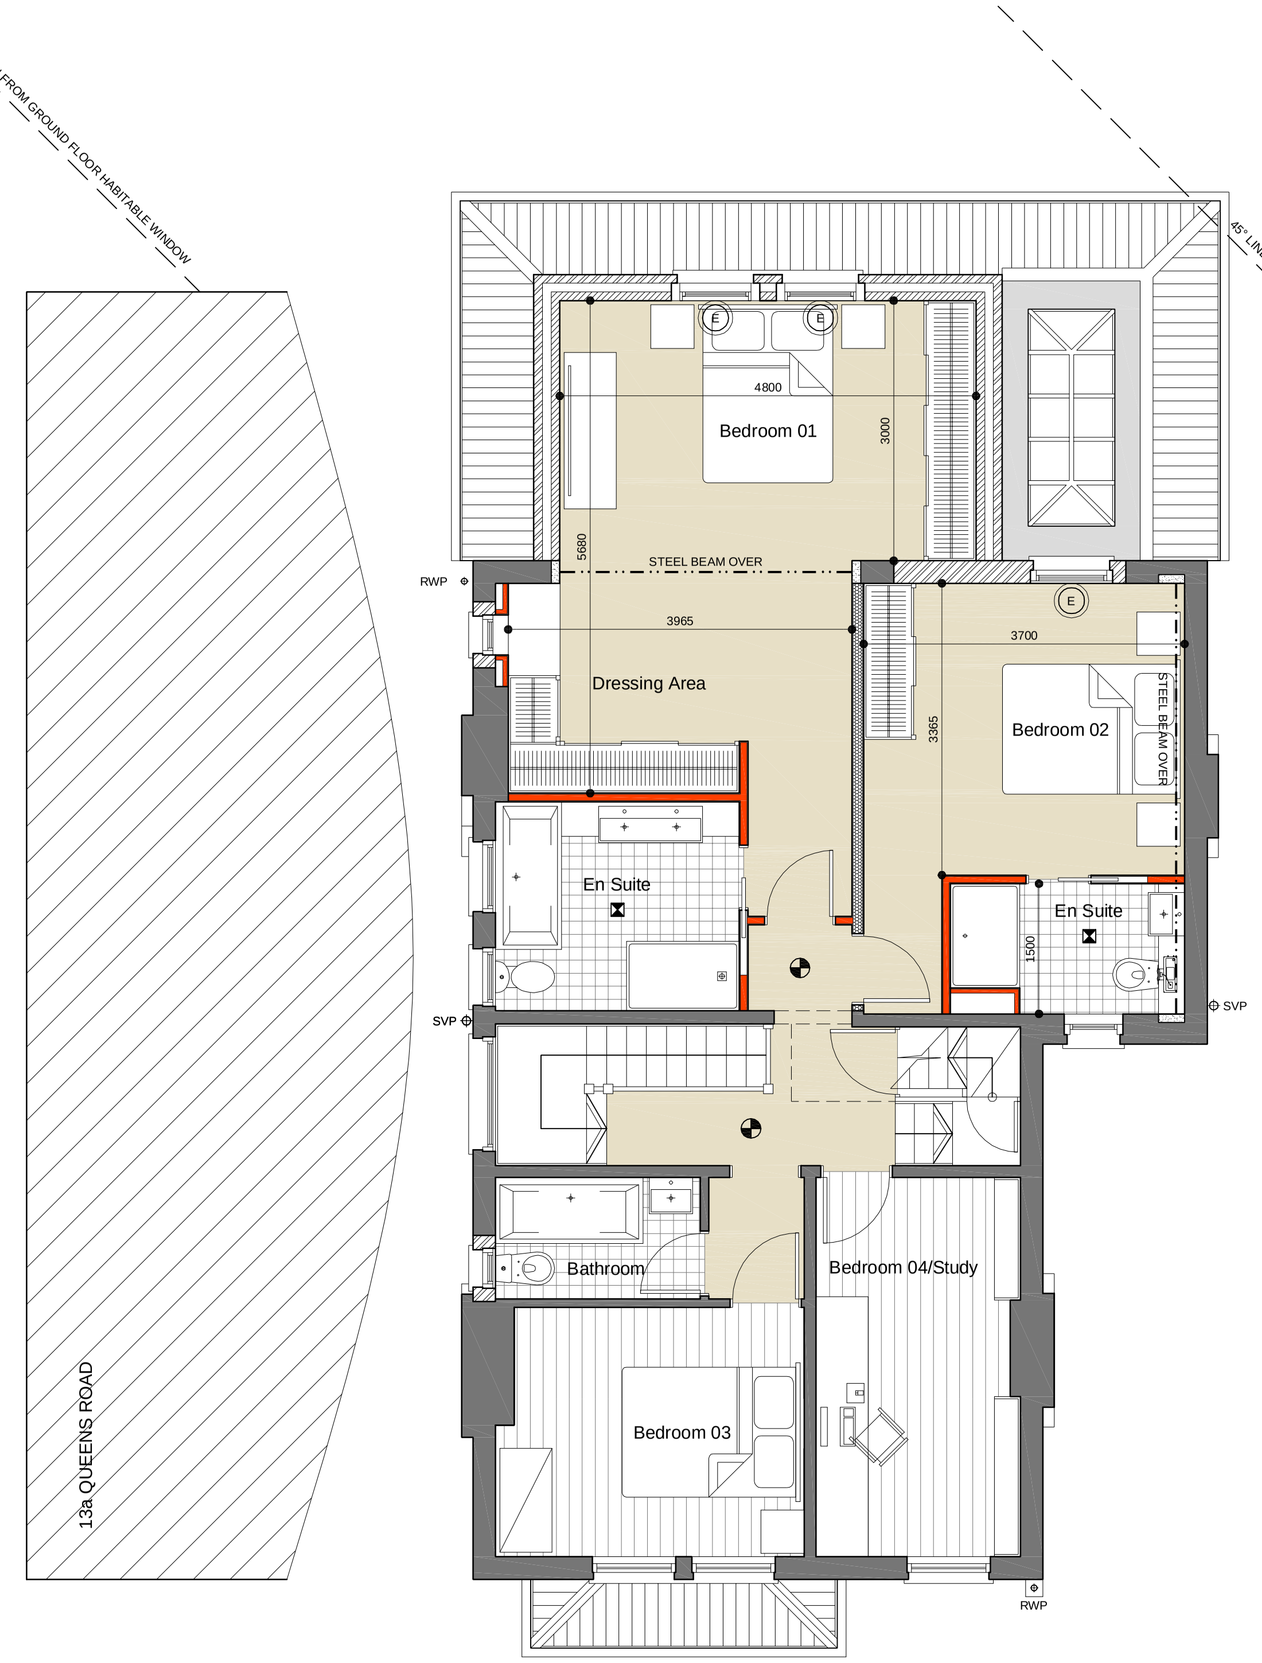

EXISTING FIRST FLOOR PLAN

LOCATION PLAN (Scale 1:1250)

LEGEND

- Indicates proposed foul water drainage run
- Indicates proposed surface water drainage run.
- Indicates existing foul water drainage run.
- Indicates existing surface water drainage run
- E — Means of escape opening light. See Notes.
- Smoke Detector
- Heat Detector
- Mechanical Extract Fan
- SVP — 100mmø Soil & Vent Pipe
- SS — 100mmø Stub Stack
- BIG — Back Inlet Gully
- WP — Foul Water Waste Pipe
- RWP — 75mm² RWP & gully
- RWP — 68mmø RWP & gully
- Indicates load bearing timber stud partition.
- Indicates non-load bearing timber stud partition.
- Indicates thermally insulated plasterboard.
- RL — Rooflight over.

DRAWINGS SHOW EXTENSIONS & ALTERATIONS UNDER CONSTRUCTION APPROVED UNDER PLANNING APPLICATION (13841/APP/2020/3517). THIS APPLICATION IS SOLEY FOR THE INSERTION OF 2No ROOFLIGHTS.

Scale Bar 1:100 — 0 1 2 3 4 5 6 7 8 9 10m

Scale Bar 1:50 — 0 1 2 3 4 5m

salvatore zaffuto architecture

date	04.01.2022
scale	1:50/1001:250 @ A1
drawn	SZ
client	Ms R Huynh 13 Queens Road, Uxbridge. UB8 2NN

title: Proposed Rooflights
Existing GF/F/F/Location Plan & Elevations

drawing no. D 459 010