


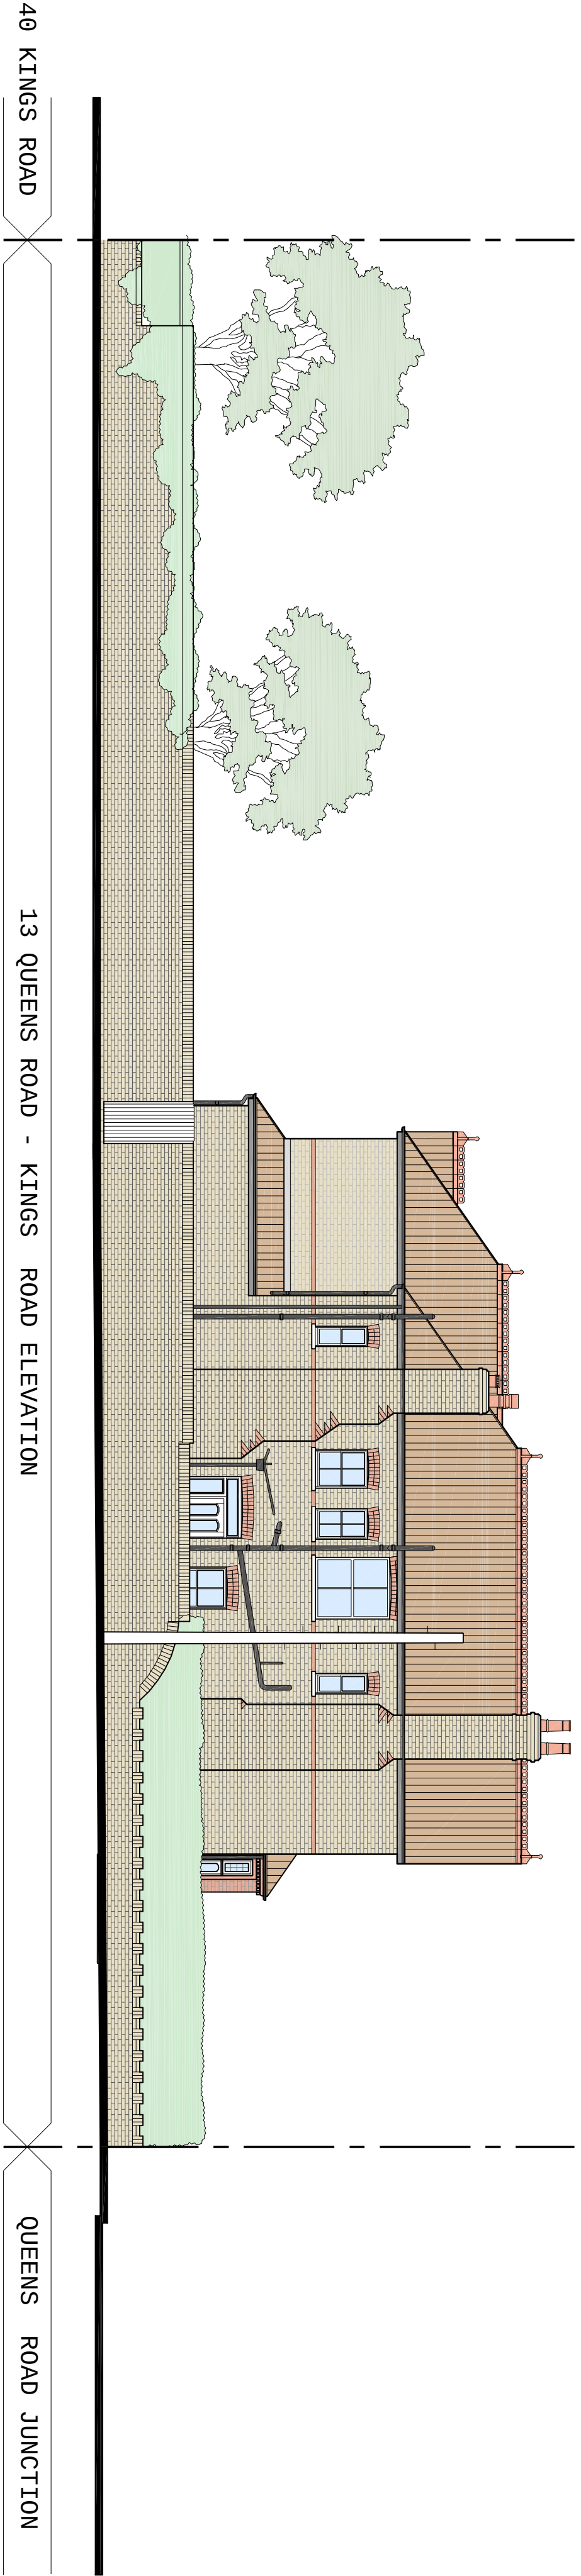
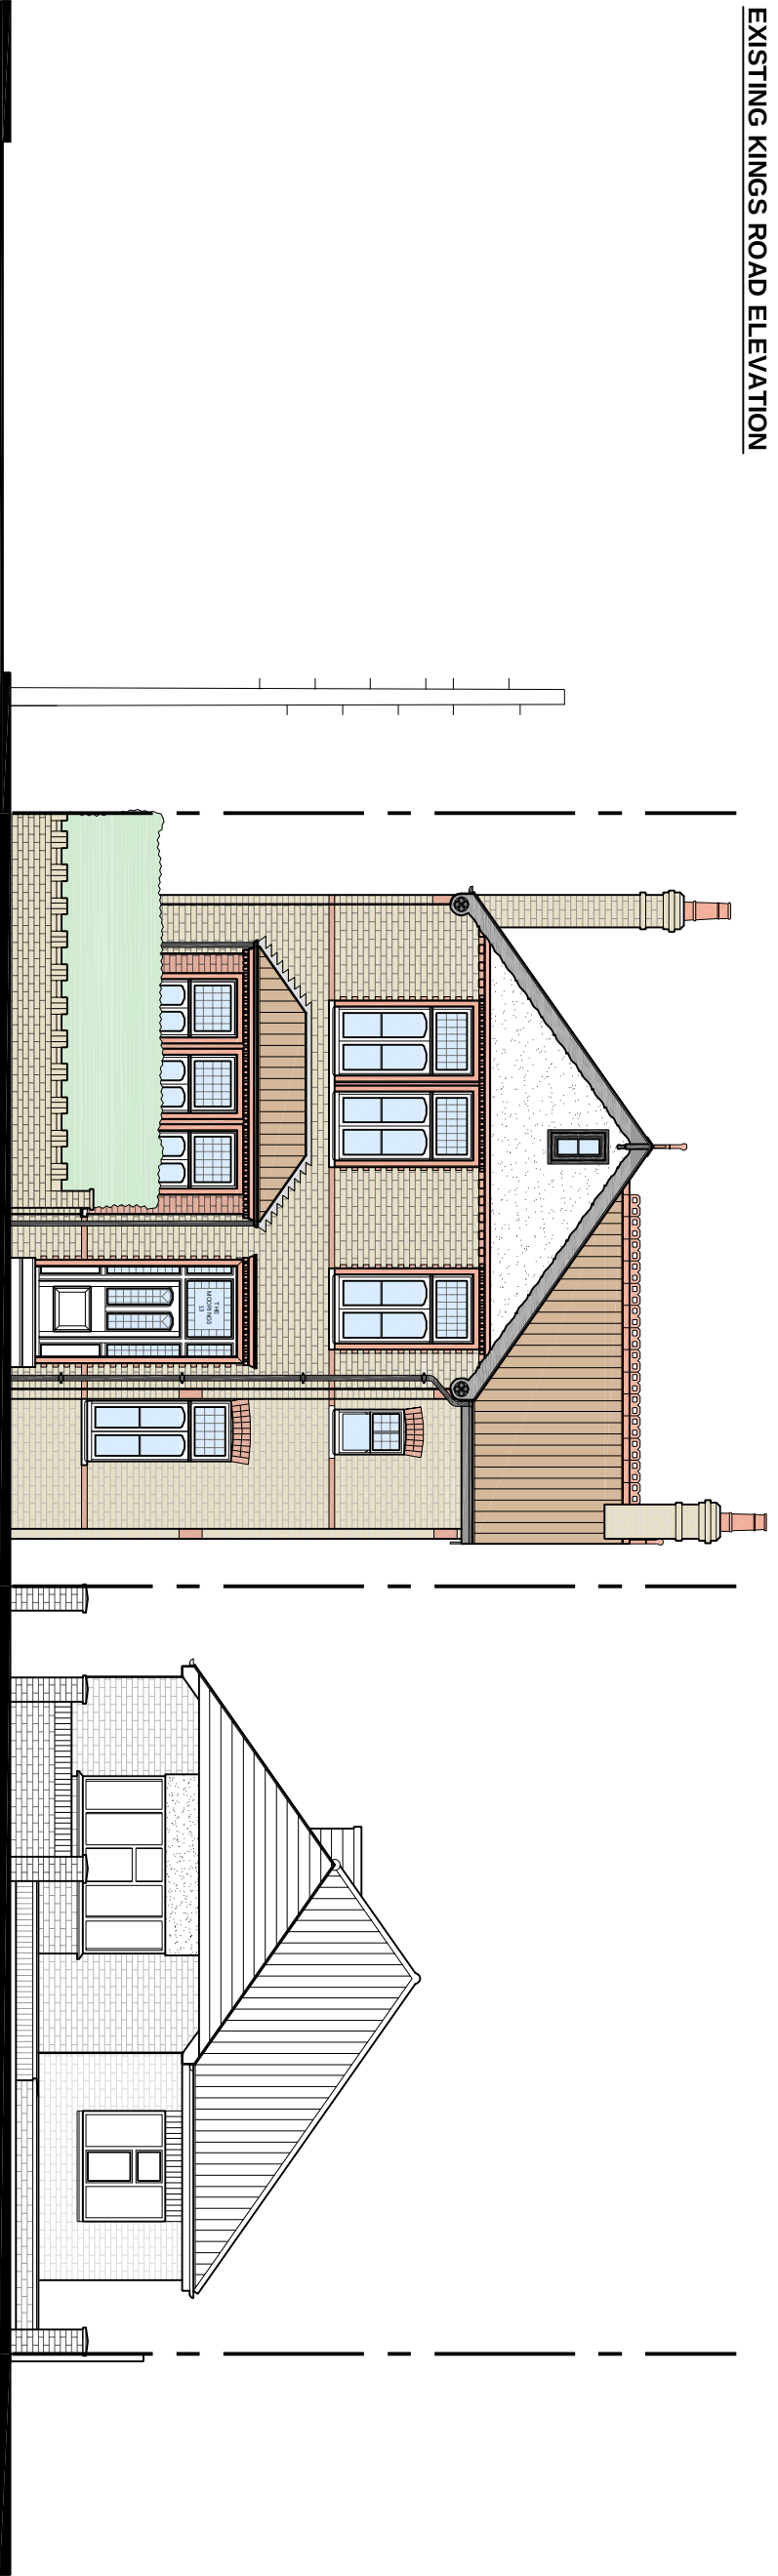


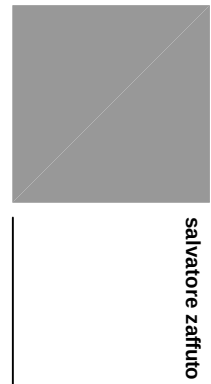

EXISTING KINGS ROAD ELEVATION

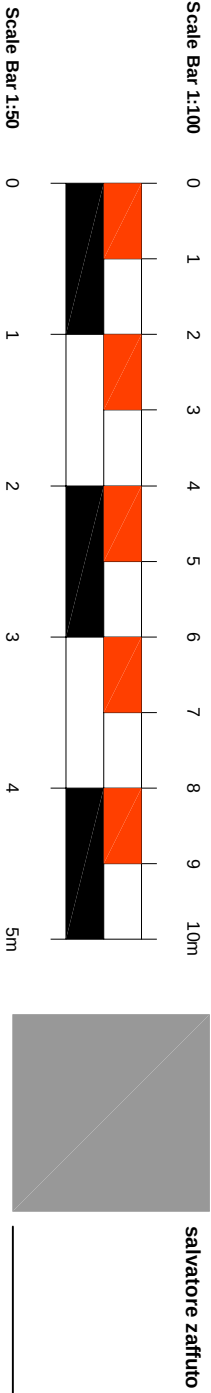

EXISTING QUEENS ROAD ELEVATION

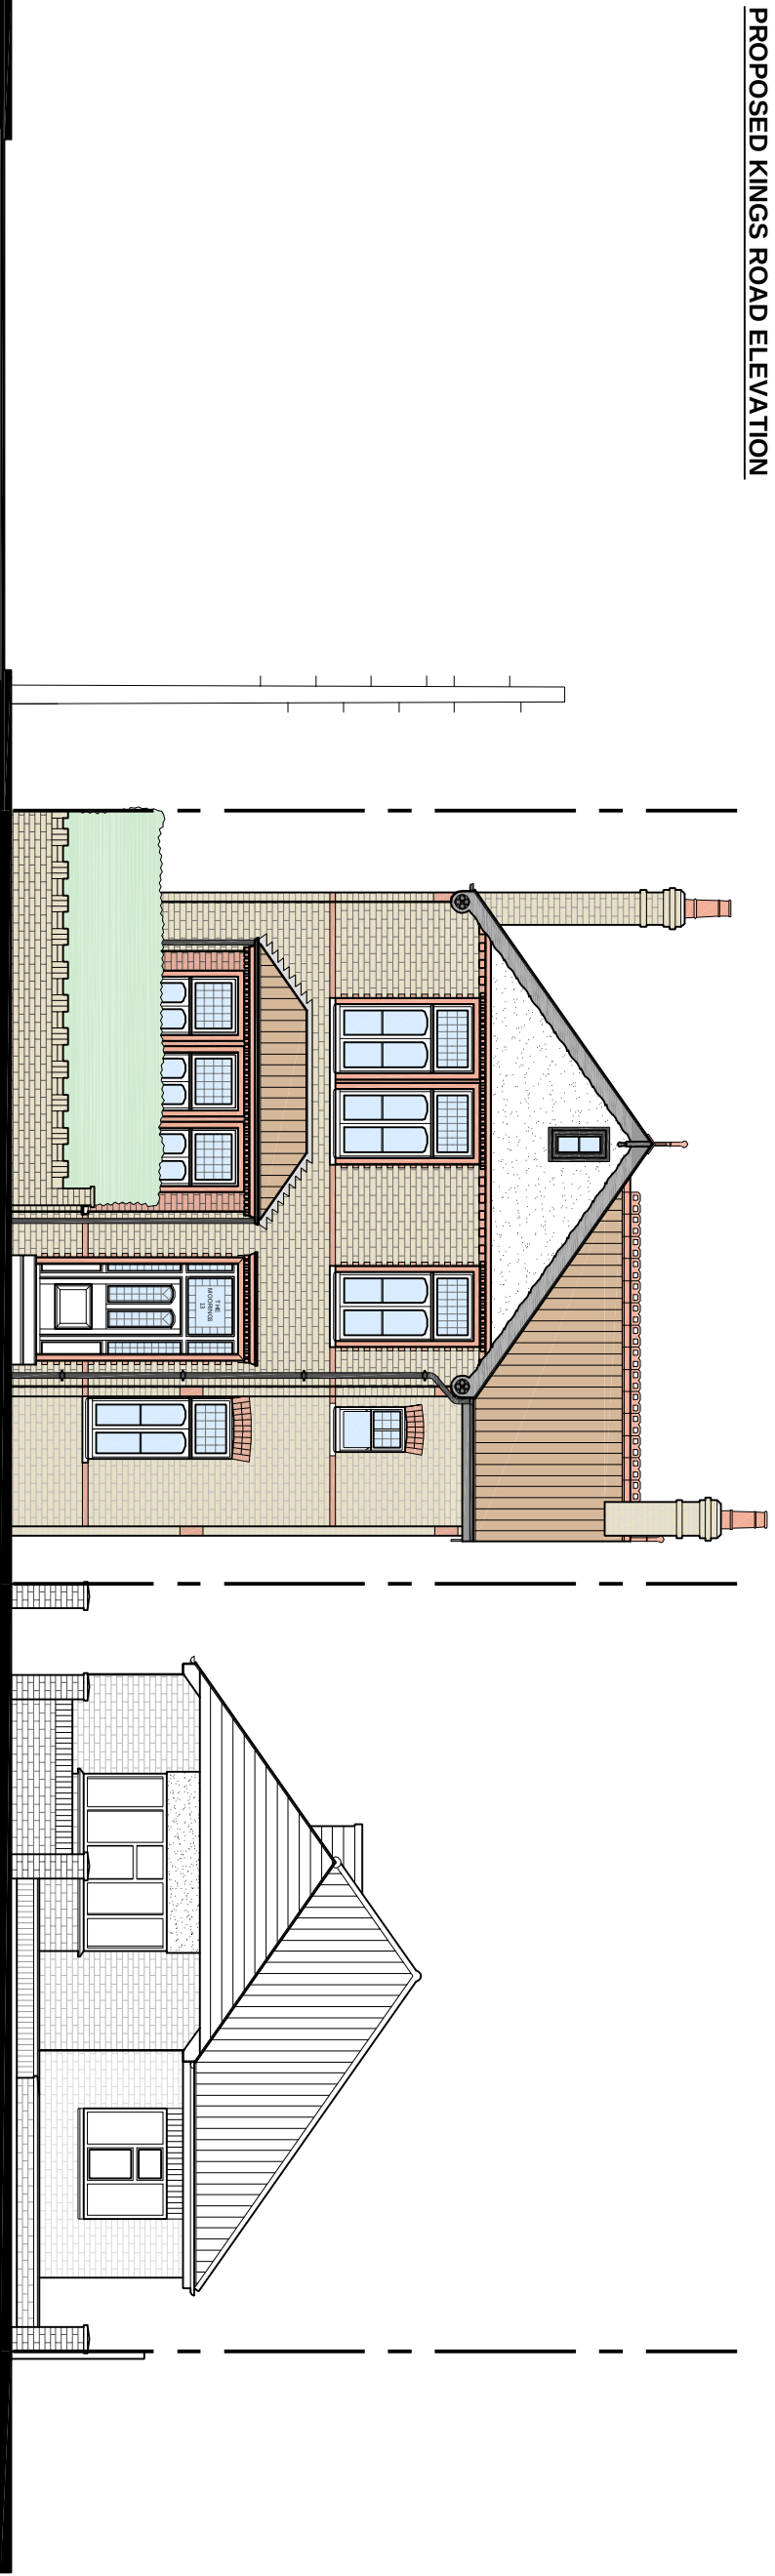

DATE	03.03.2022
SCALE	1:100 & 1:50
DRAWN	SL
CLIENT	Mr P. Harris 13 Queens Road, Loughlin, UB8 2UN

TITLE	Proposed Rooflights Existing & Proposed Street Elevations.
DRAWING NO.	0-49-104