




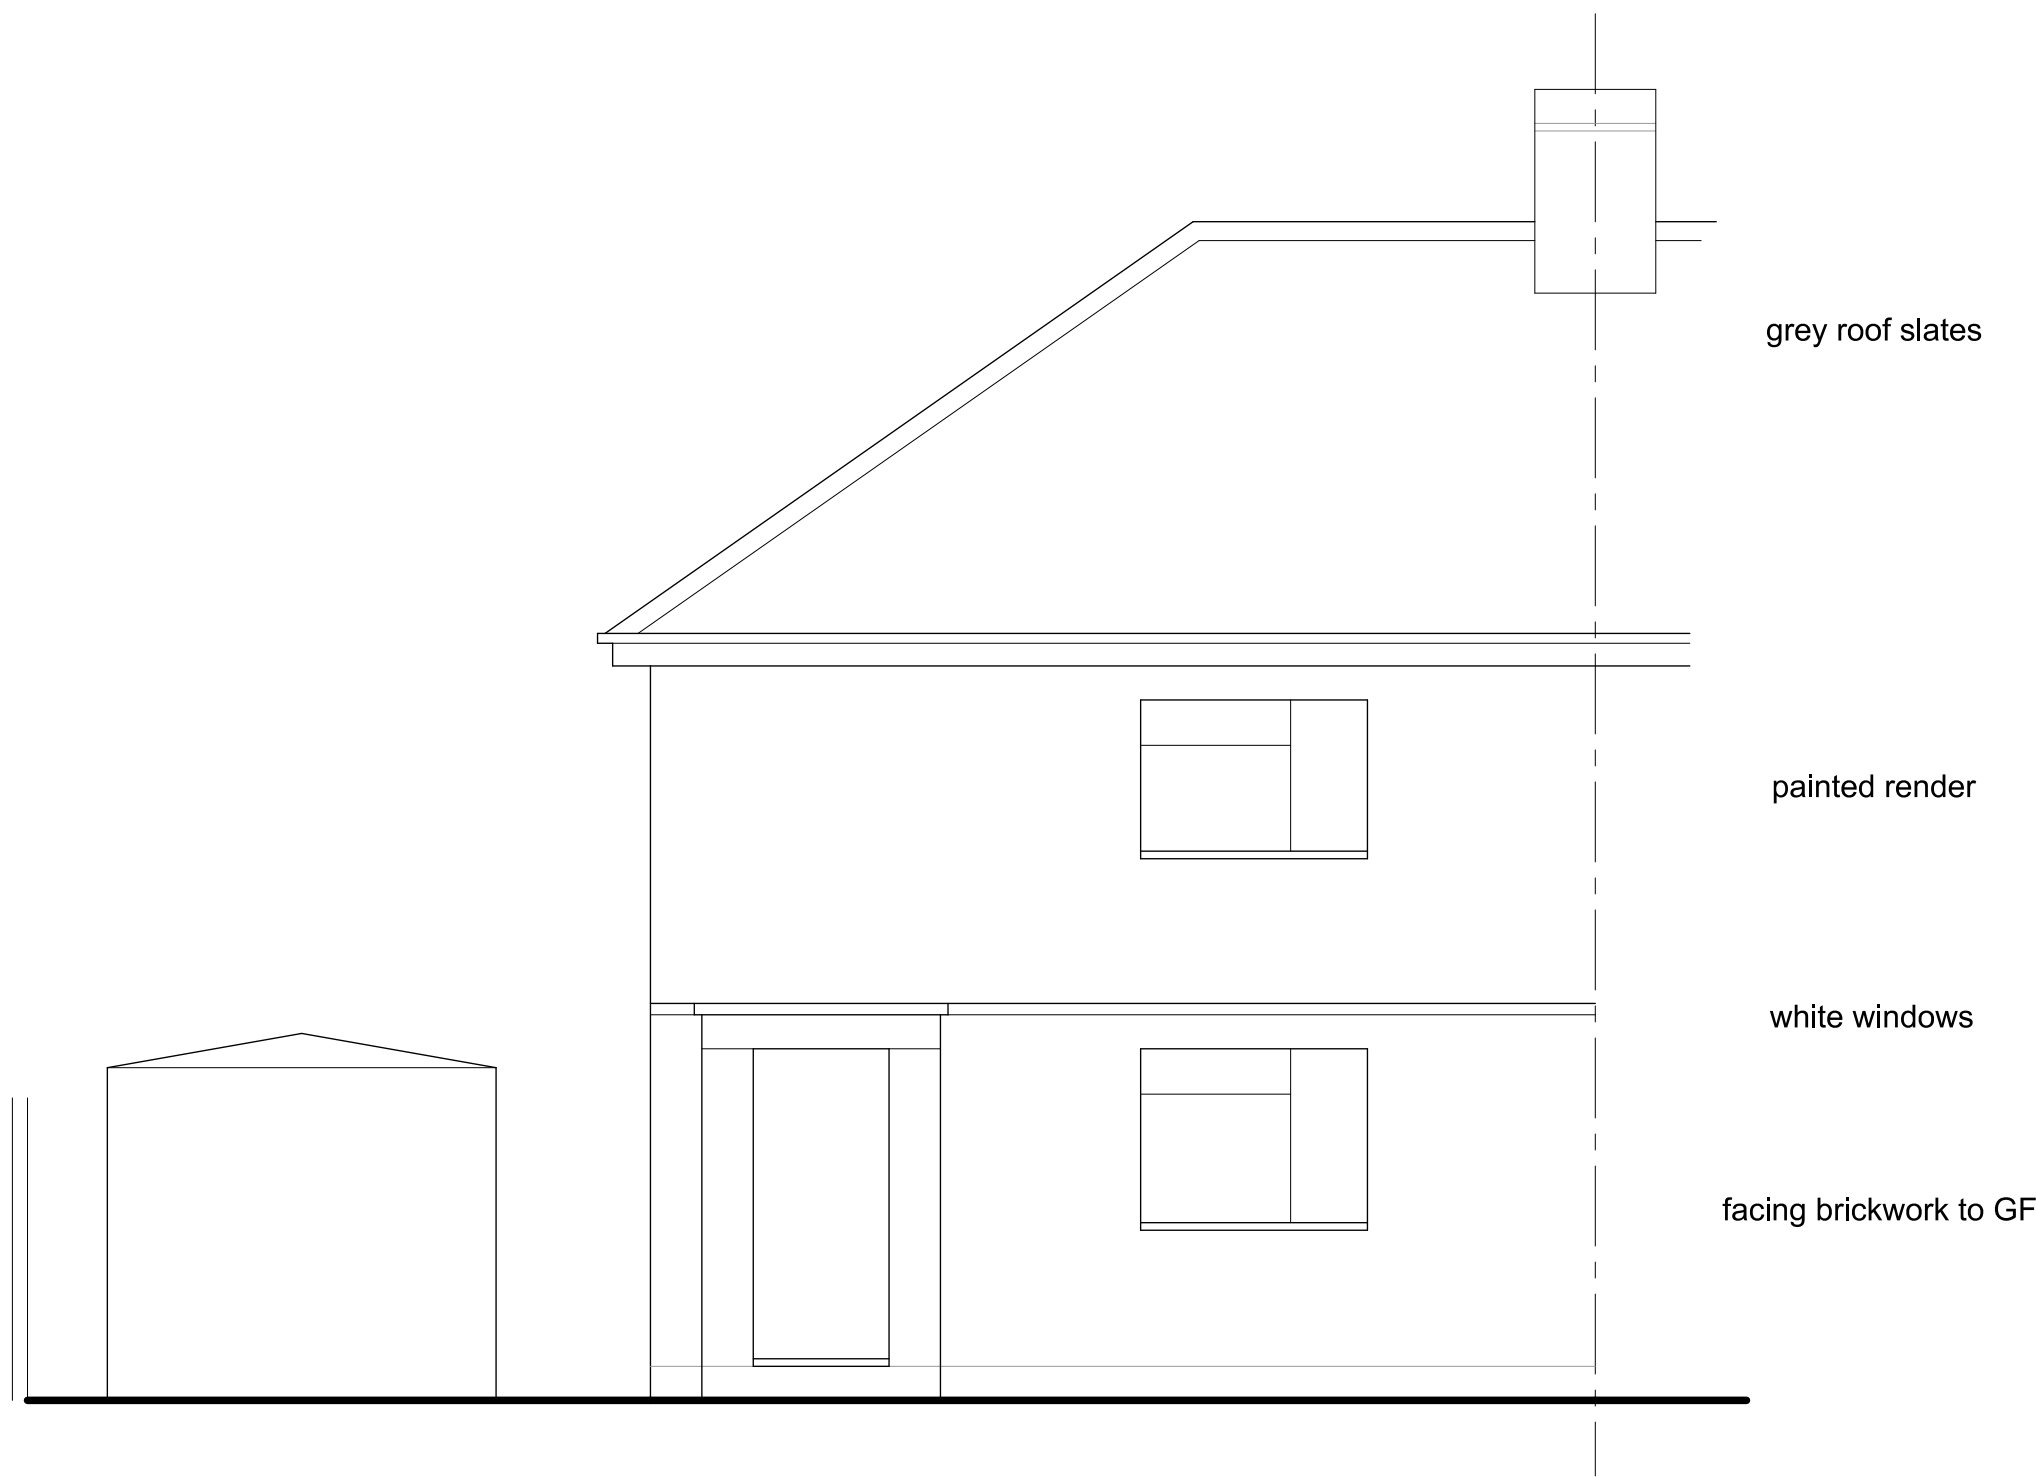


FRONT ELEVATION

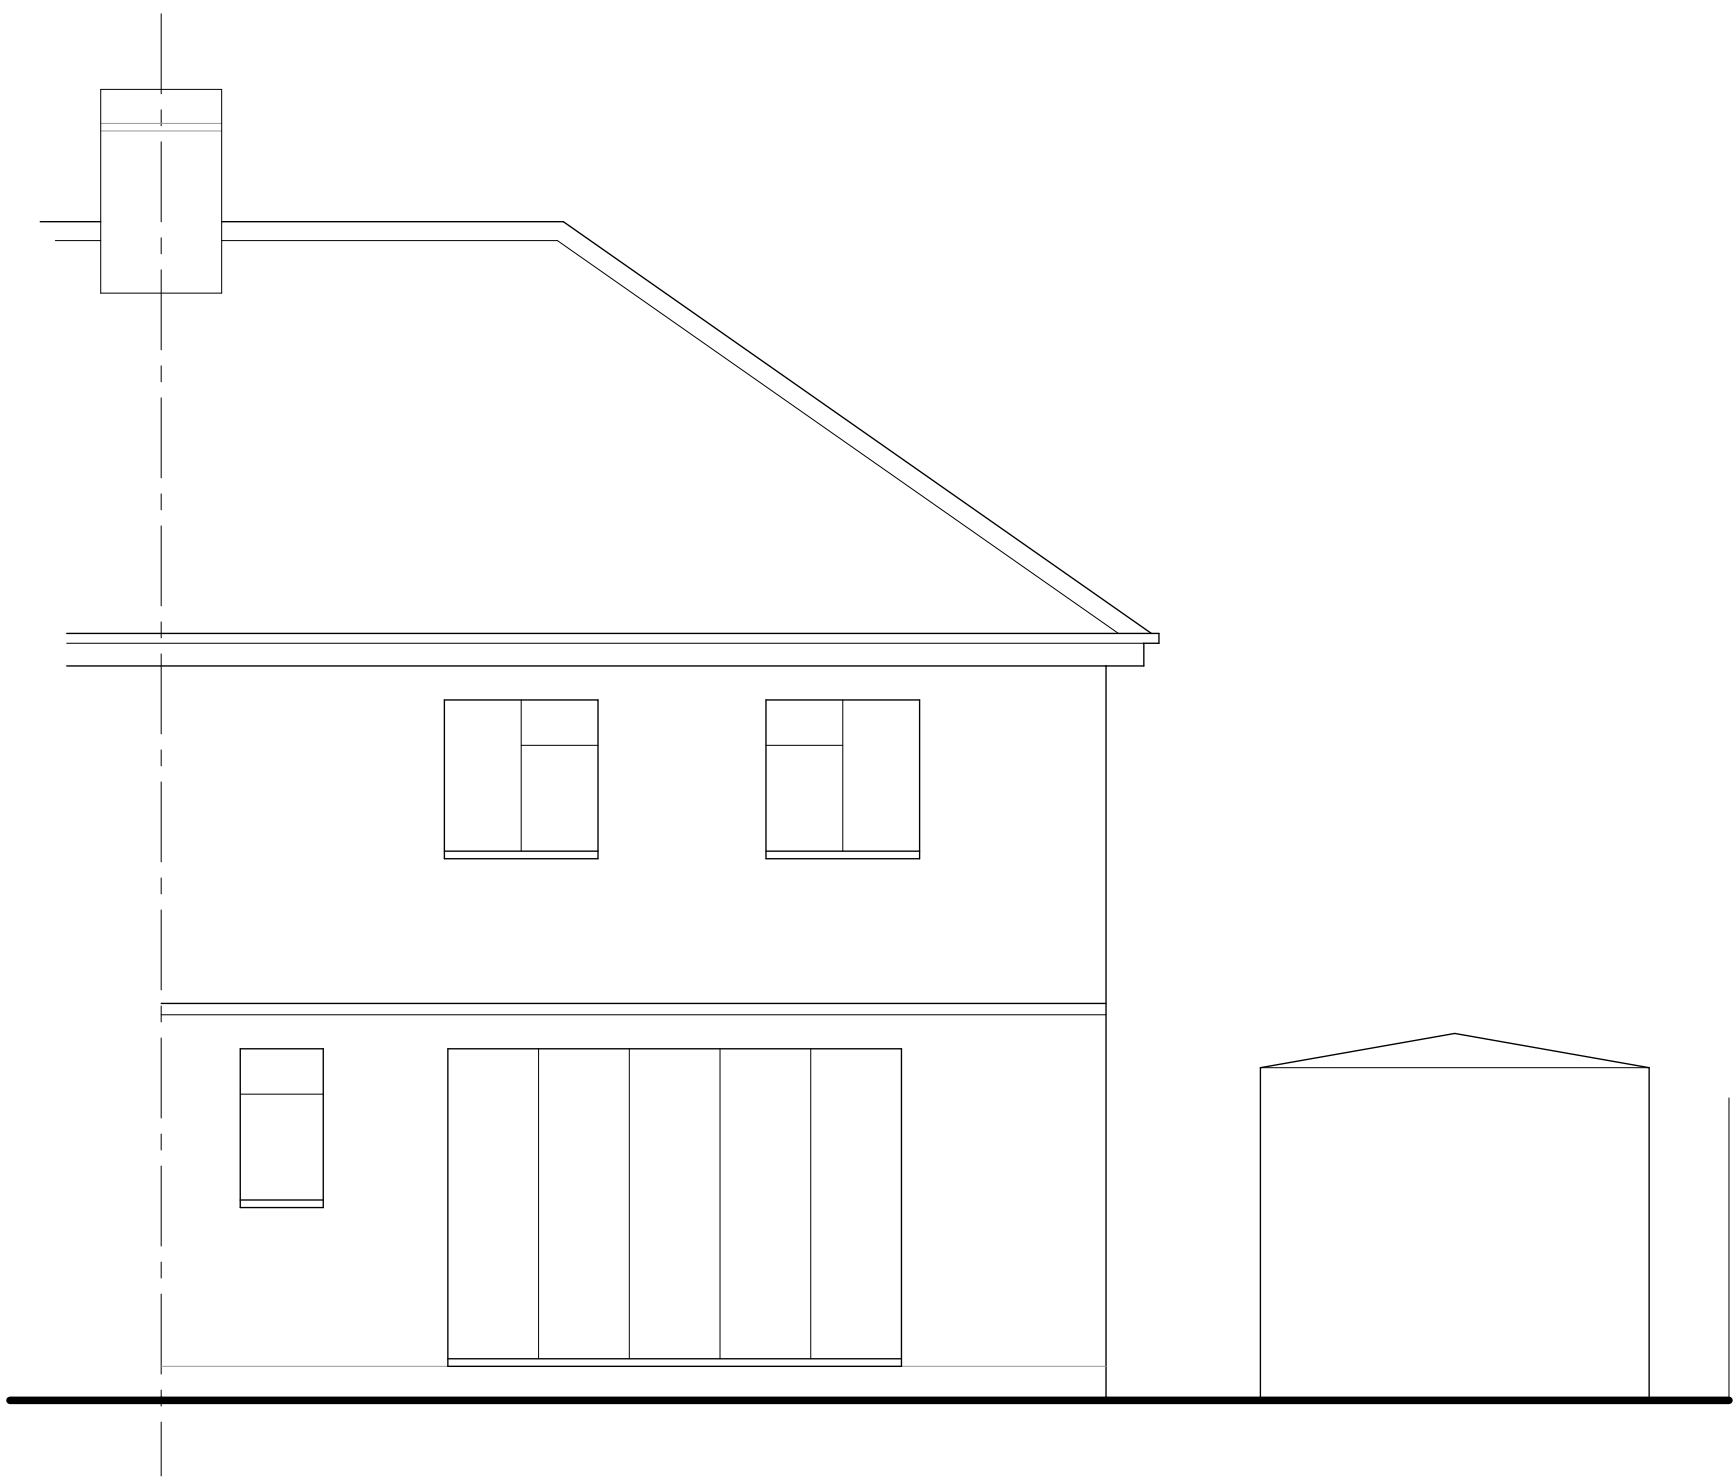


REAR ELEVATION

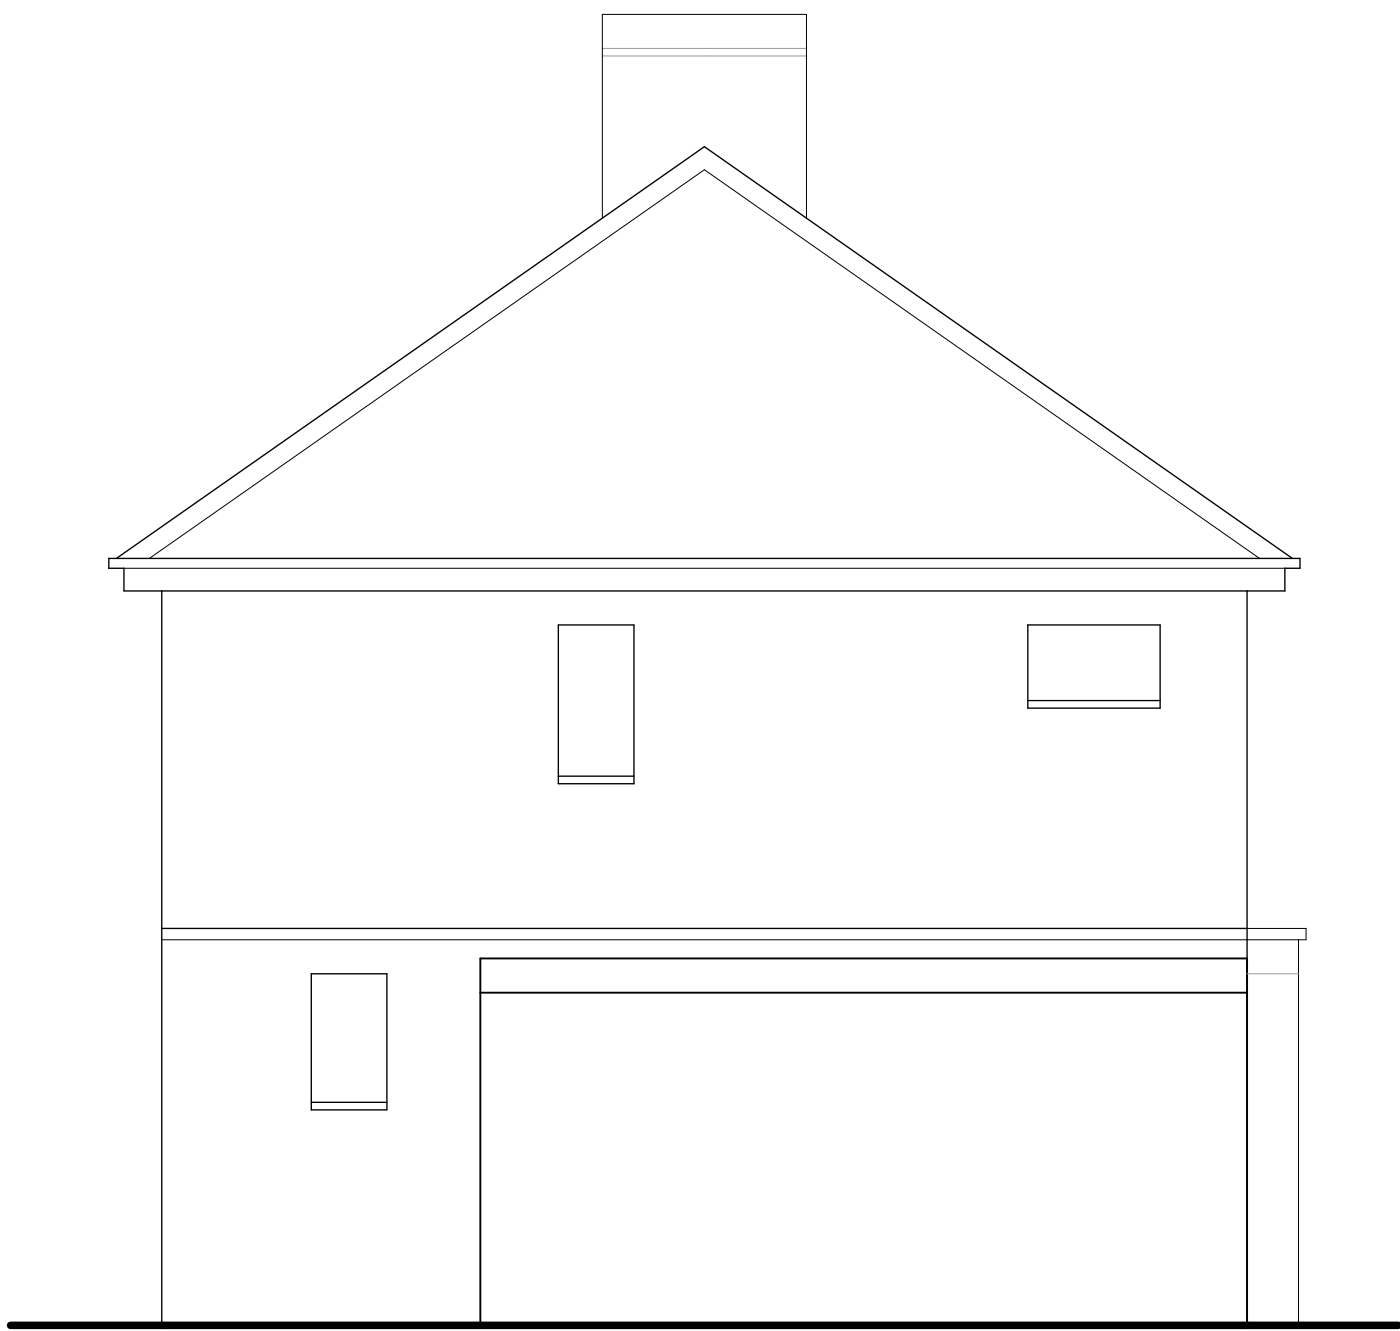


SIDE ELEVATION from 25

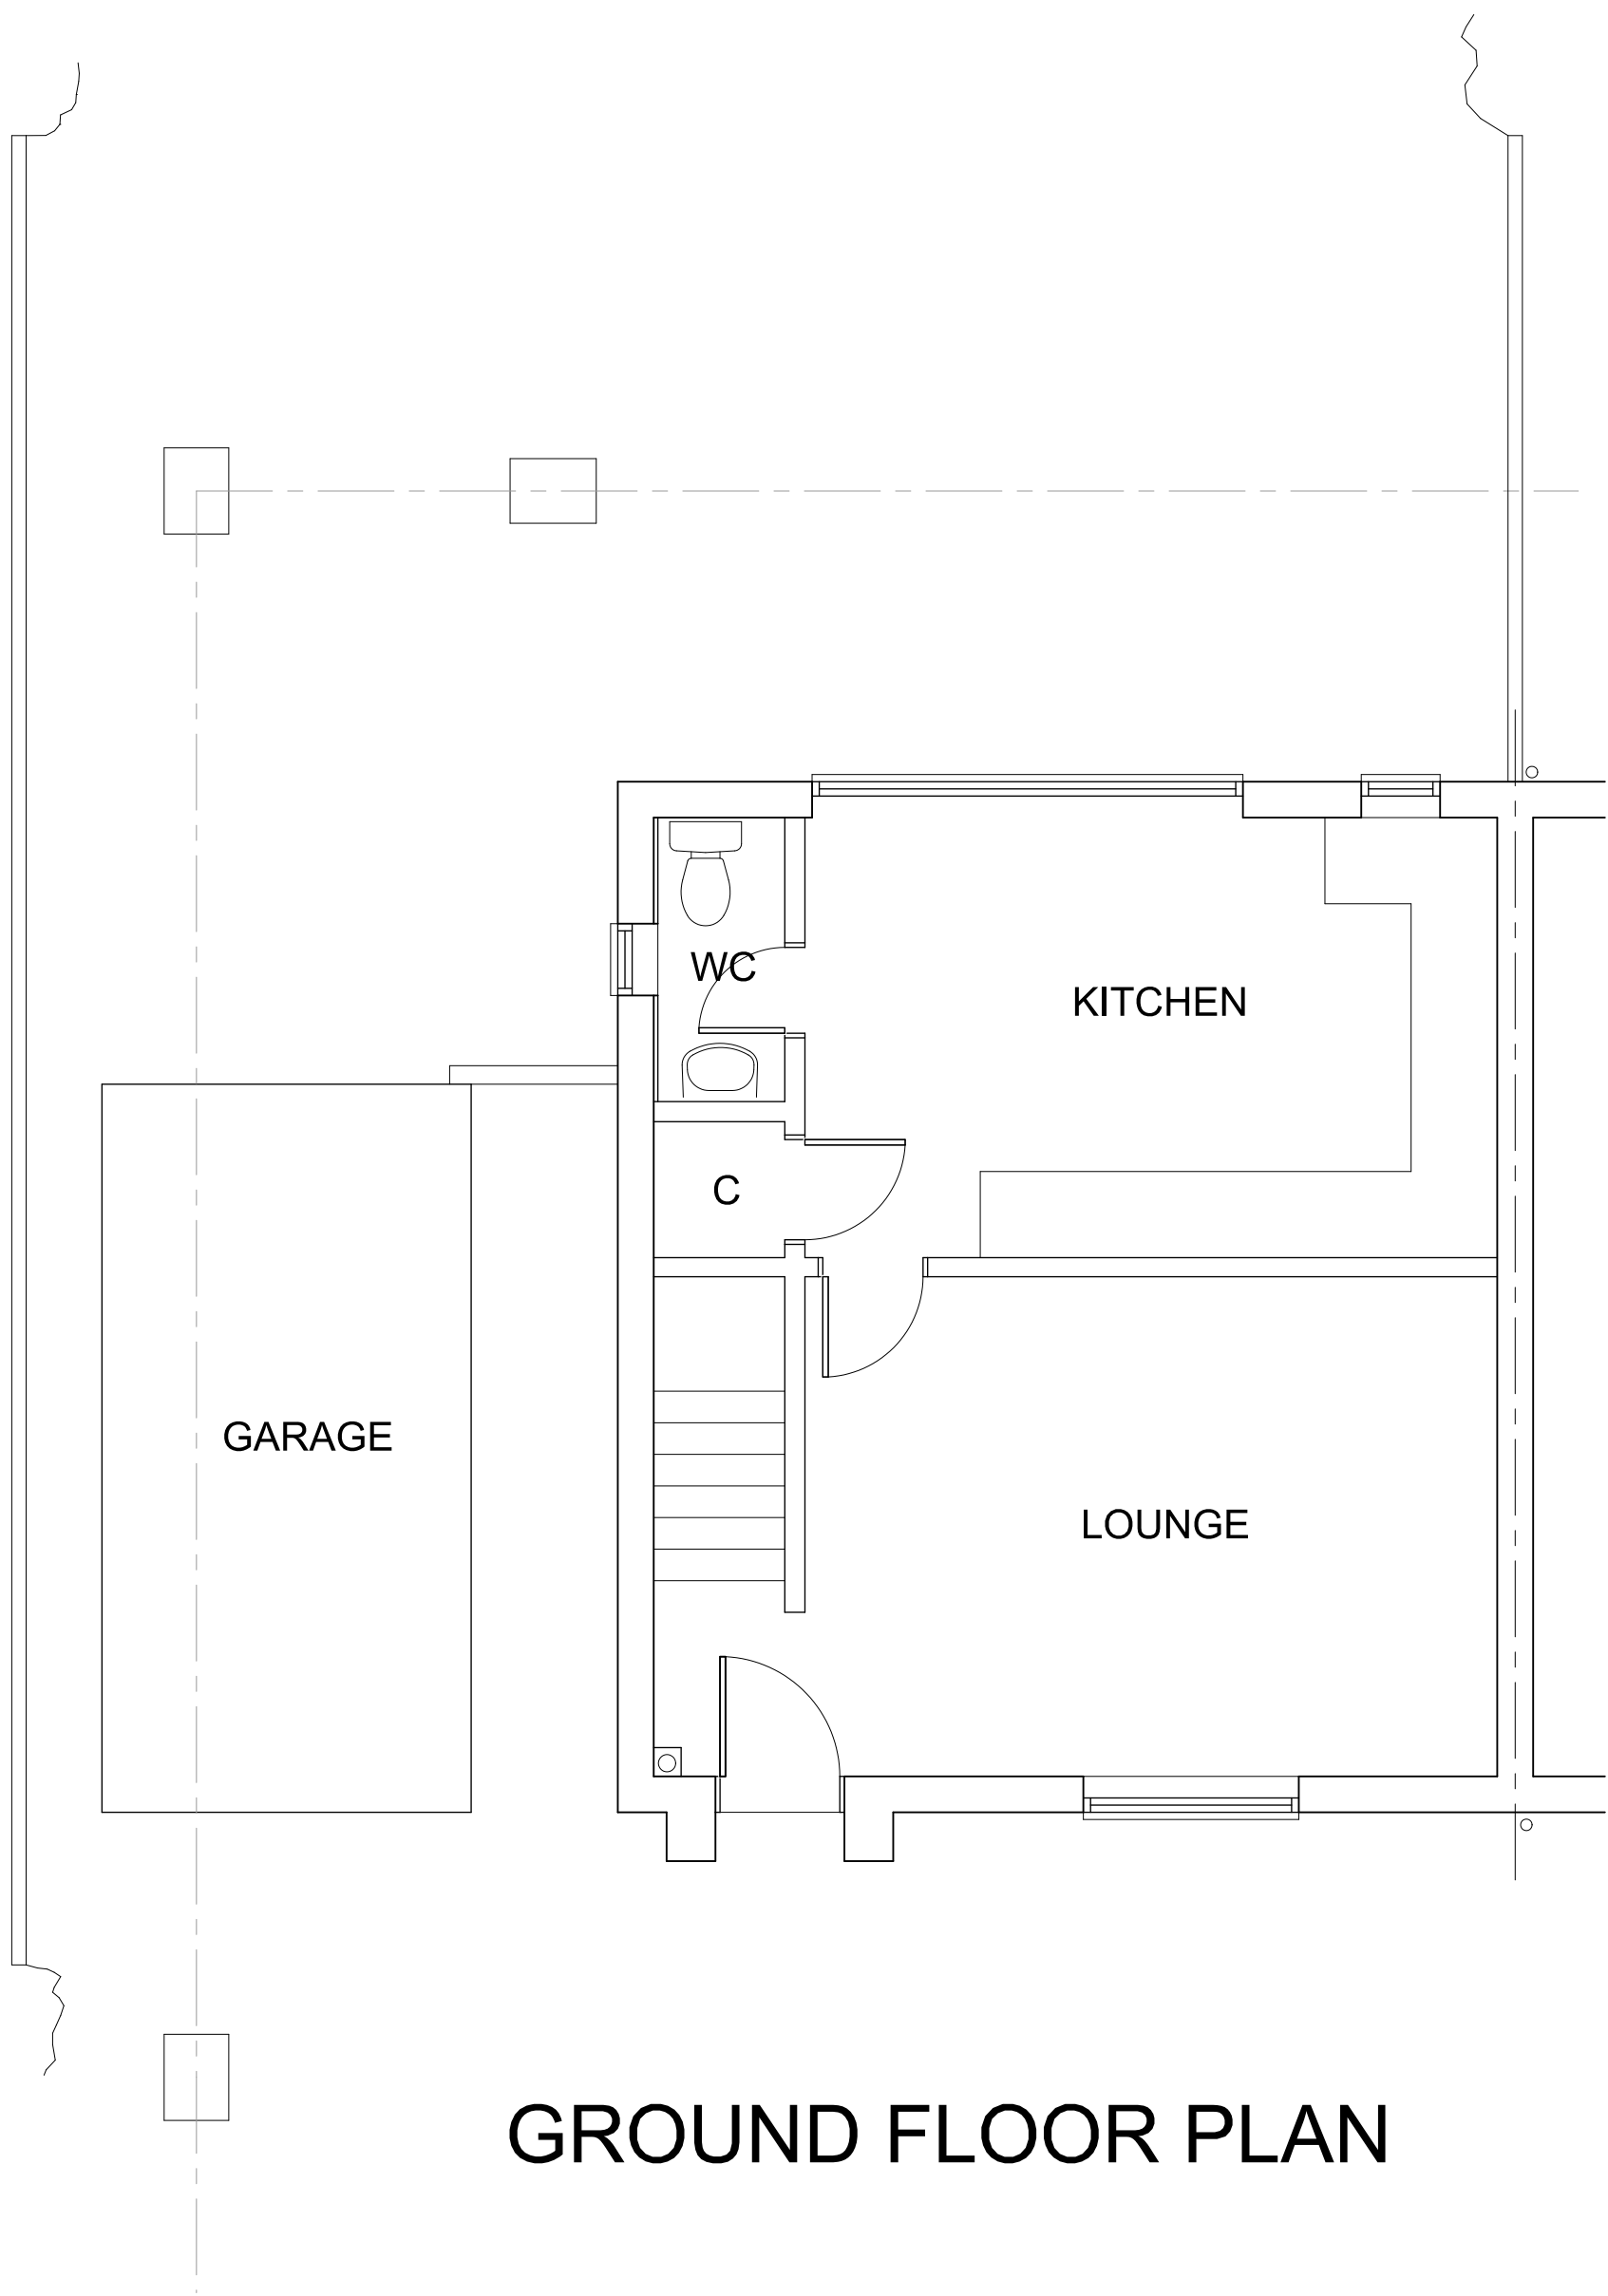

GROUND FLOOR PLAN

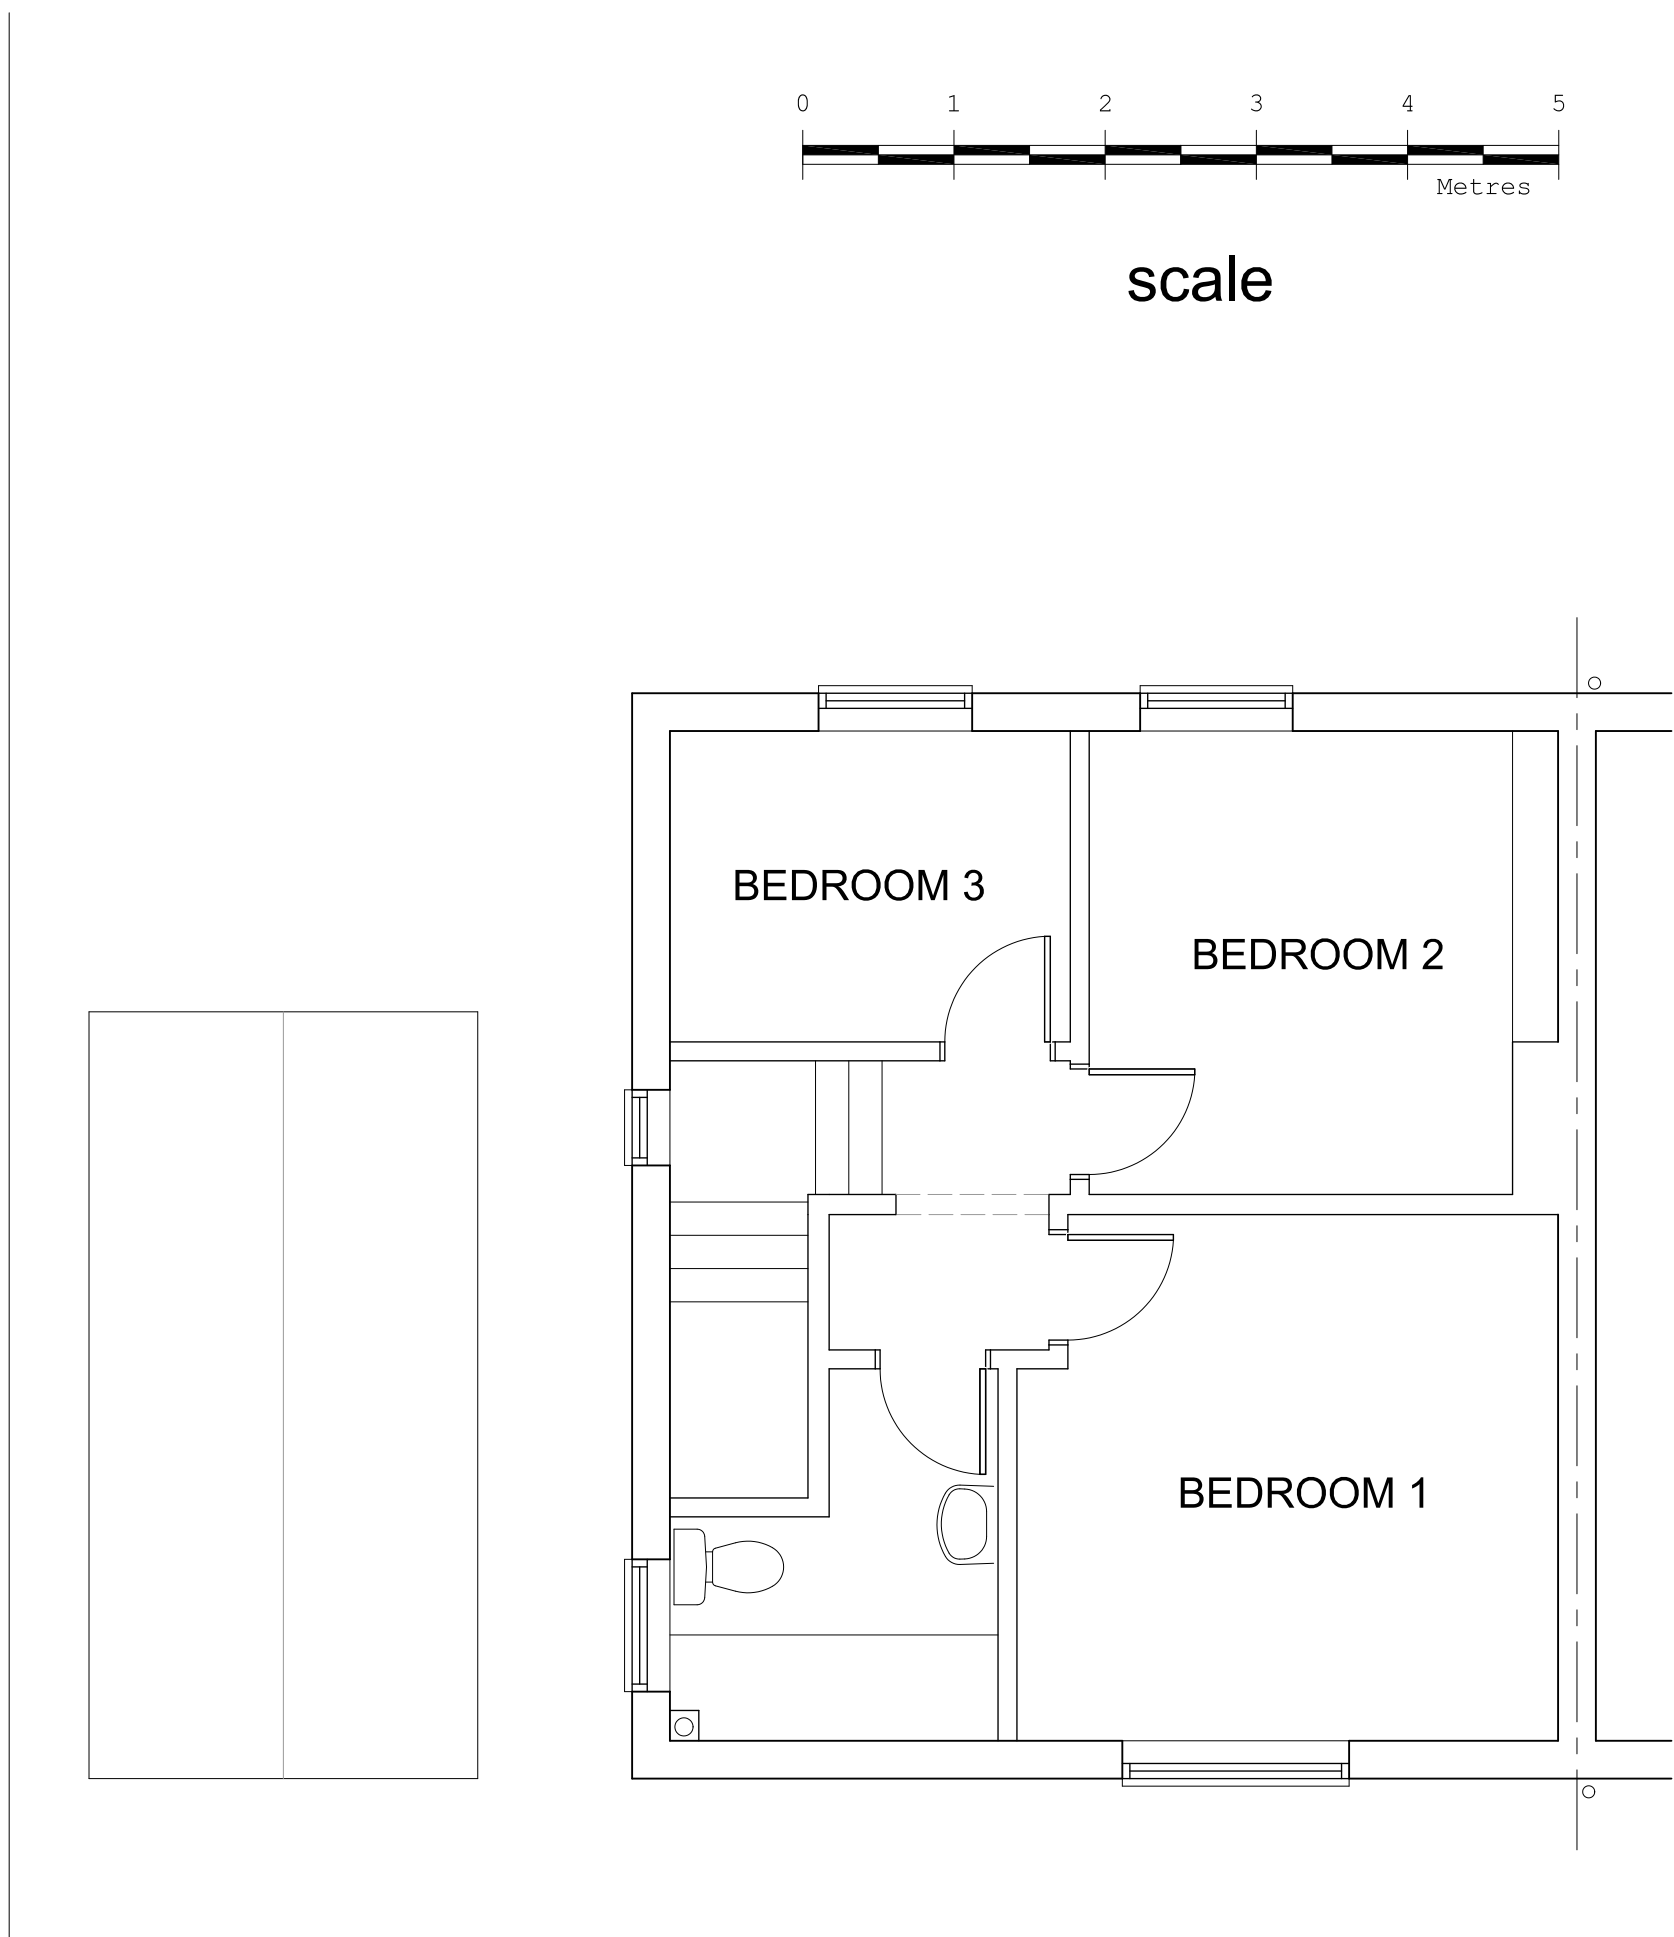

FIRST FLOOR PLAN

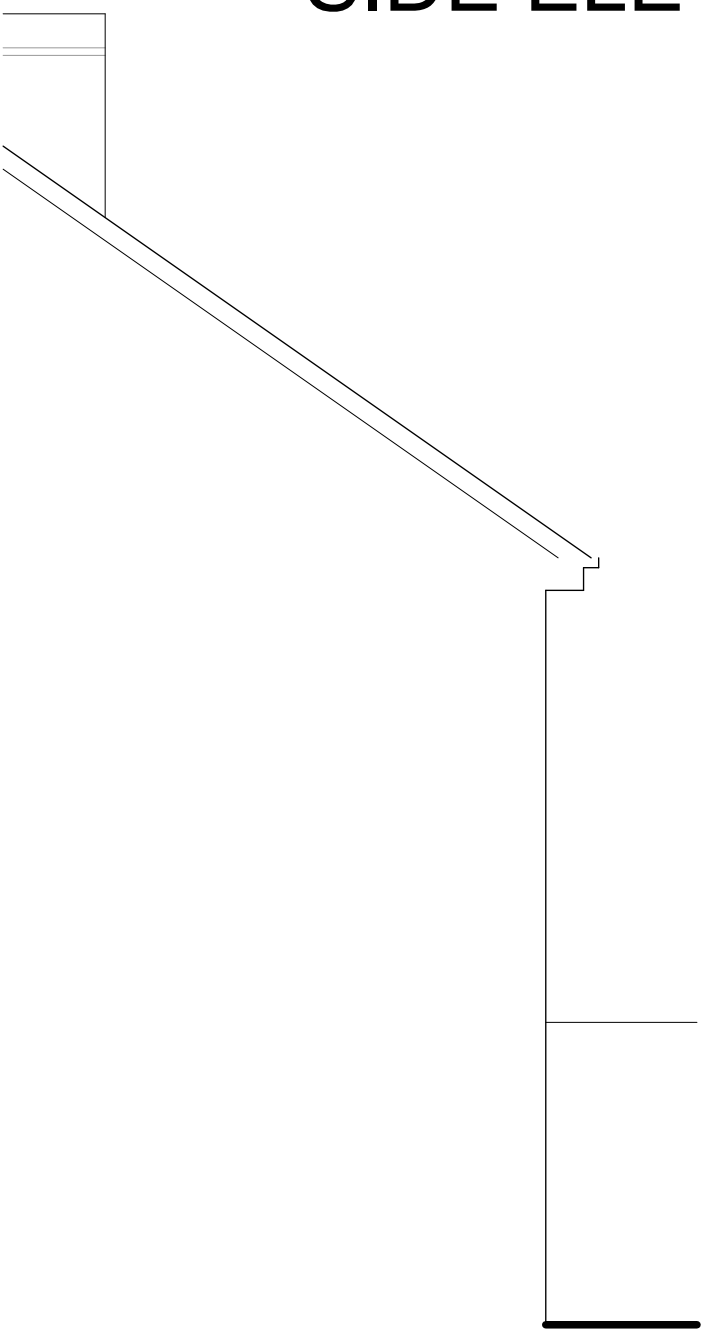

SIDE ELEVATION
from 21

Revision	Description	Date
This drawing must not be re-issued, loaned or copied without consent of M. Baldwin ©		
www.plansdesigned.co.uk Mark Baldwin (MRIC, MCIOB, MCITAT) CHARTERED SURVEYING & ARCHITECTURAL CONSULTANT Telephone : 01895 254456		
Client:	Mr. & Mrs. B. Mackenzie.	
Project:	23 TRUESDALE DRIVE, HAREFIELD UB9 6AY.	
Description:	EXISTING PLANS & ELEVATIONS.	
Scale:	1:50 @ A1	Date: May 20.
Project No:	MB / 3642 / 1	Rev. -