

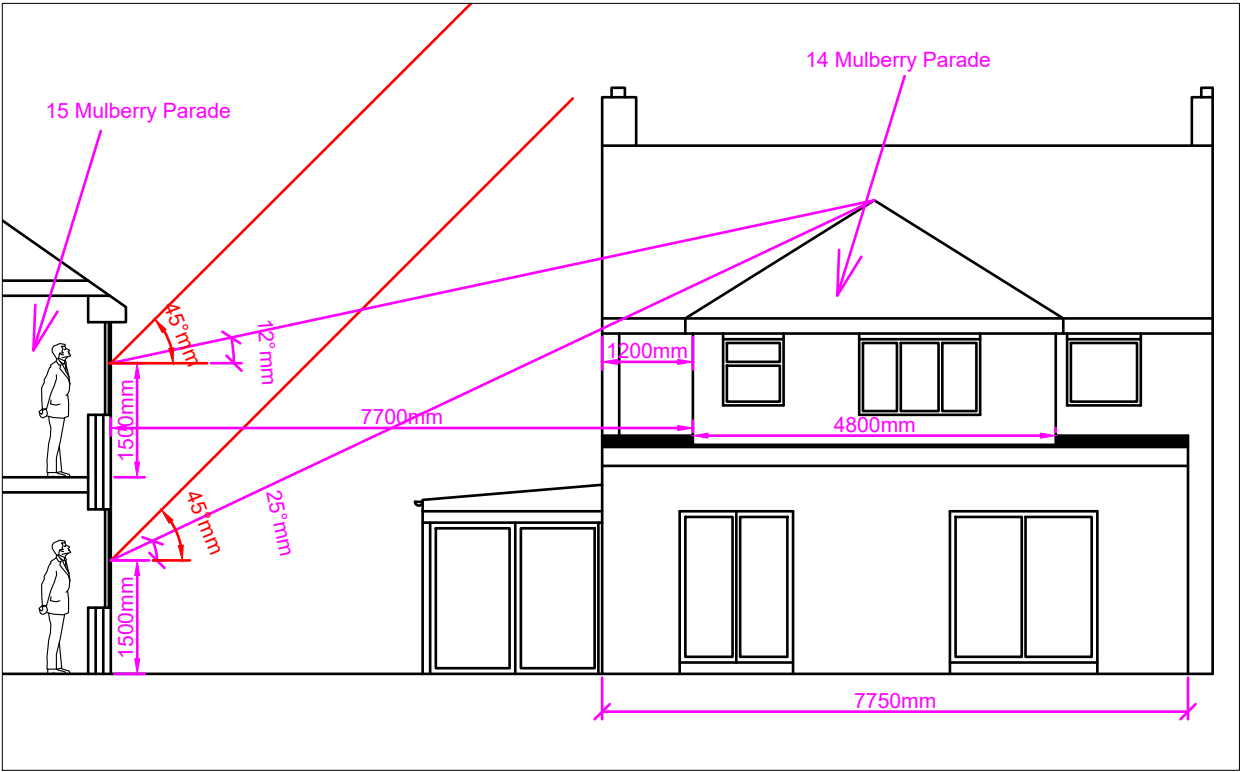
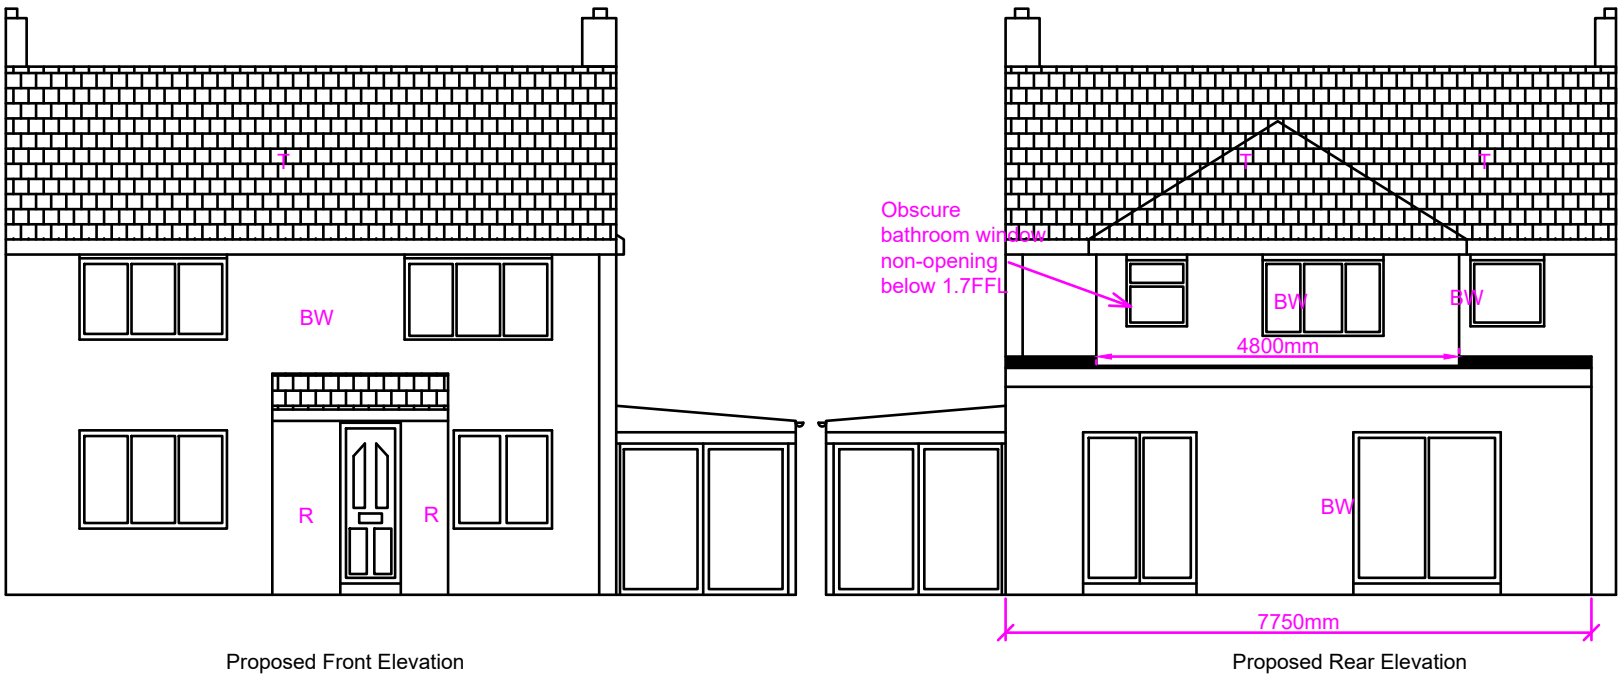


Key:
T: Tiles
BW: Brickwork
R: Render

Note: The Drawings is for planning purpose and should not be used for construction.
All dimensions should be confirmed on site and any deviation should be reported back to designer.

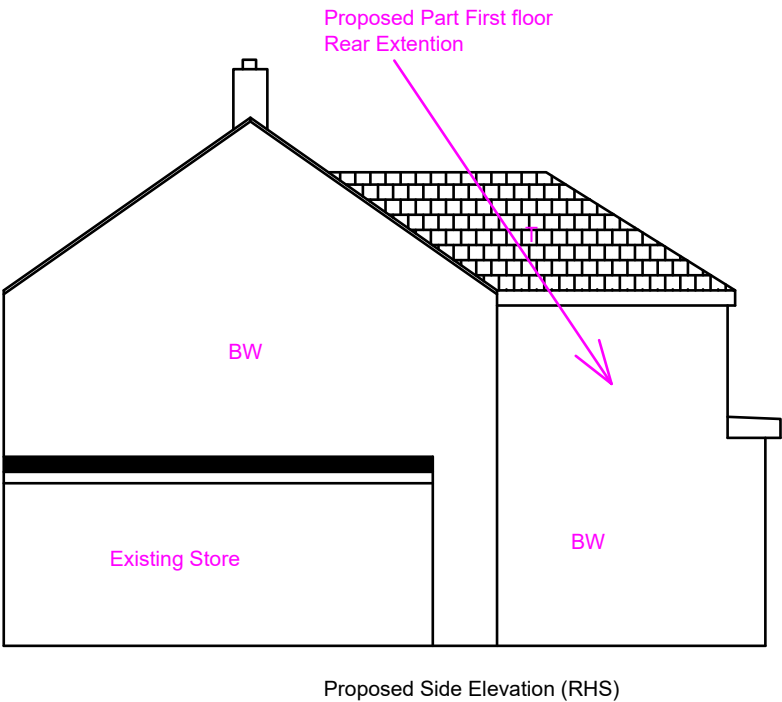

Vision Angles from 15 Mulberry Parade

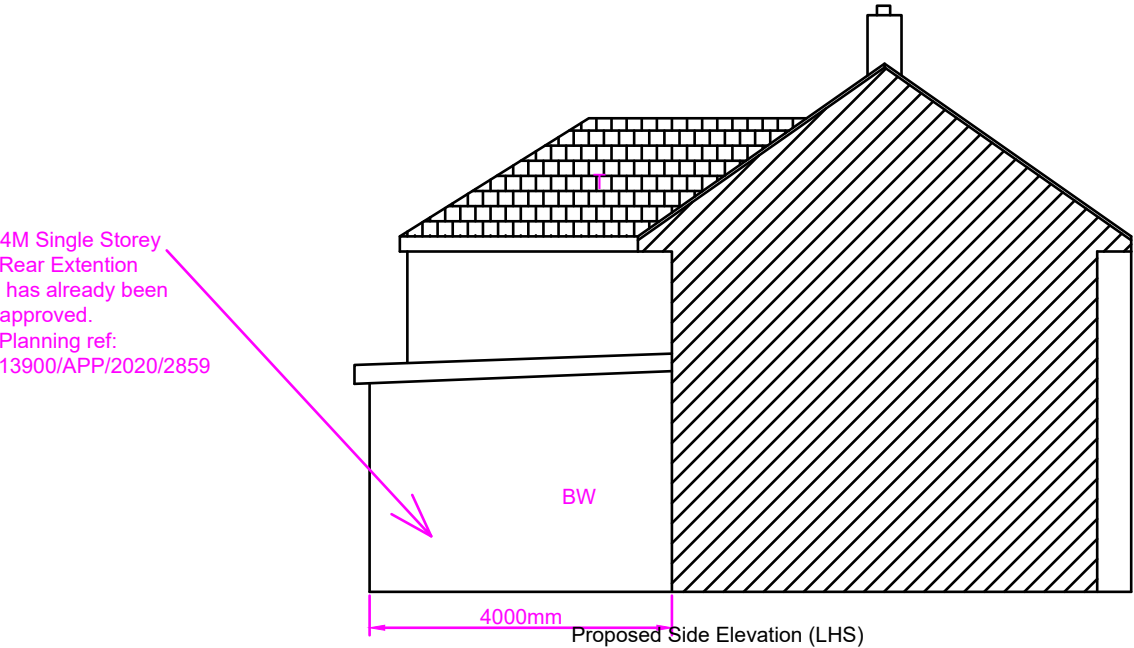

- Notes:**
- 1) Proposal doesn't encroach 45 degree angle from 13 Mulberry Parade
 - 2) Proposal doesn't encroach 45 degree angle from GF window of 15 Mulberry Parade
 - 3) Width of Part FF extension is 4.8M (previously mentioned as acceptable)
 - 4) Proposed First floor rear extension is recessed thereby reducing the impact on 15 Mulberry Parade.

Proposed Development:
Single Storey Rear Extension and
Part First floor rear extension


Site Address:
14 Mulberry Parade
West Drayton
UB7 9AE

Revisions:		
Rev	Date	Description
A	26/10/2020	
B	21/12/2020	

Drawing Description:
Proposed Elevations

Drawing No:
ART/2020/DSRE14MP/PE Rev B

Scale: 1:100
Paper Size: A3
Sheet No: 3 of 4

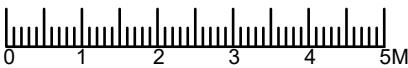

ART CONSULTANTS (UK) LTD
113 LONG LANE
STANWELL
TW19 7AL
M:07960071377
E: ARTCONSULTANTSUK@GMAIL.COM