

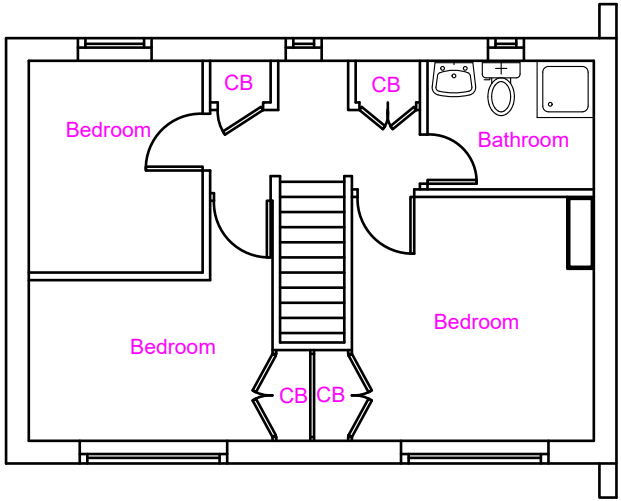
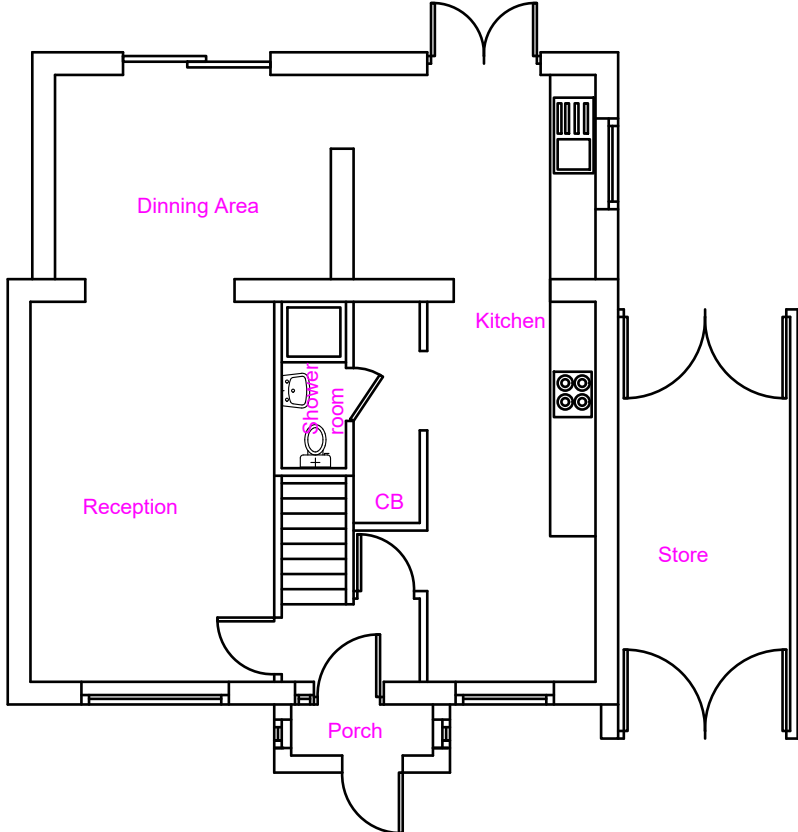


Note: This Drawing is for planning purpose and should not be used for construction.
All dimensions should be confirmed on site and any deviation should be reported back to designer.

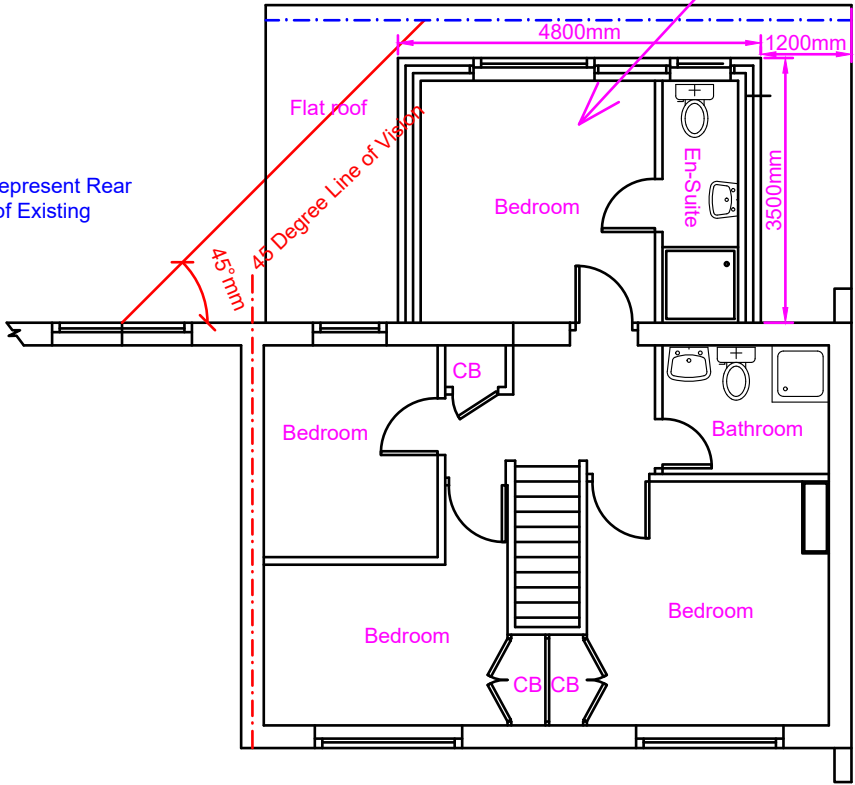

Proposed Part First floor Rear Extension has already been approved under planning app ref: 13900/APP/2020/4274

Box represent 4M Single Storey Rear Extension has already been approved. Planning ref: 13900/APP/2020/2859

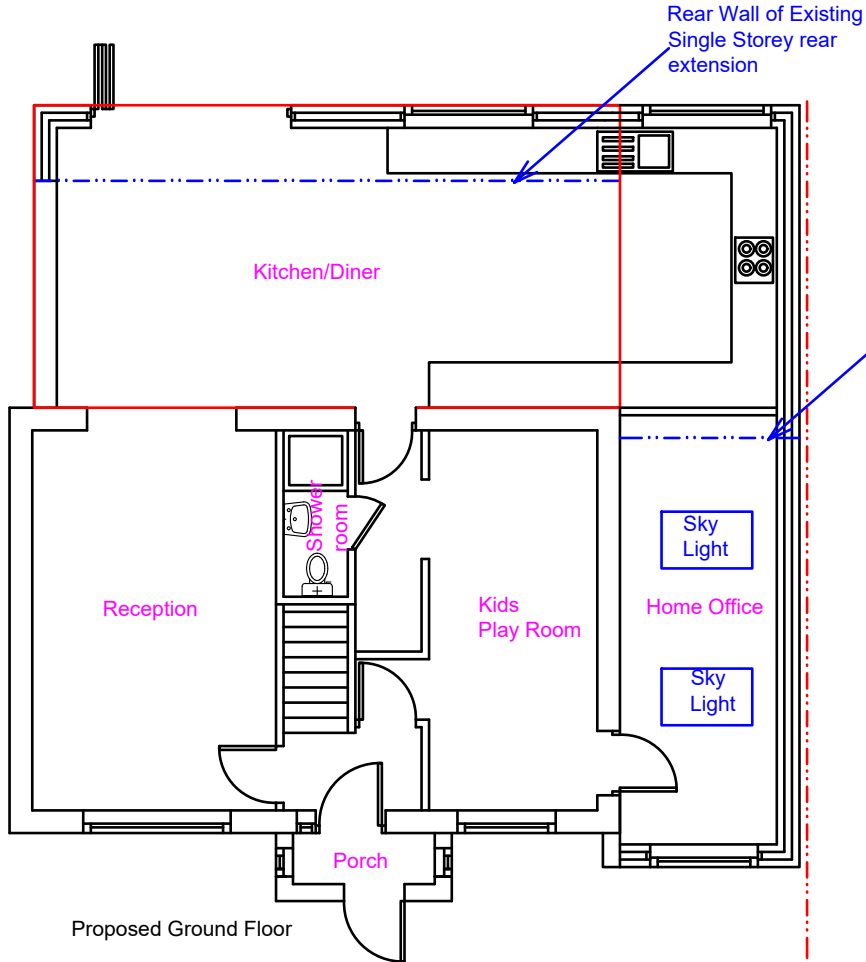

Proposed Development:
Single Storey Wrap around Extension and Part First floor rear extension

Site Address:
14 Mulberry Parade
West Drayton
UB7 9AE


Revisions:

Rev	Date	Description
A	04/03/2021	

Drawing Description:
Existing and Proposed Floor Layout

Drawing No:
ART/2021/WREDS14MP/ELPL

Scale: 1:100
Paper Size: A3
Sheet No: 1 of 5

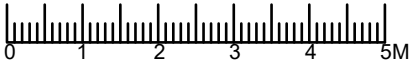

ART CONSULTANTS (UK) LTD
113 LONG LANE
STANWELL
TW19 7AL
M:07960071377
E: ARTCONSULTANTSUK@GMAIL.COM