




Key:

T: Tiles
BW: Brickwork
R: Render

Note: The Drawings is for planning purpose and should not be used for construction.
All dimensions should be confirmed on site and any deviation should be reported back to designer.

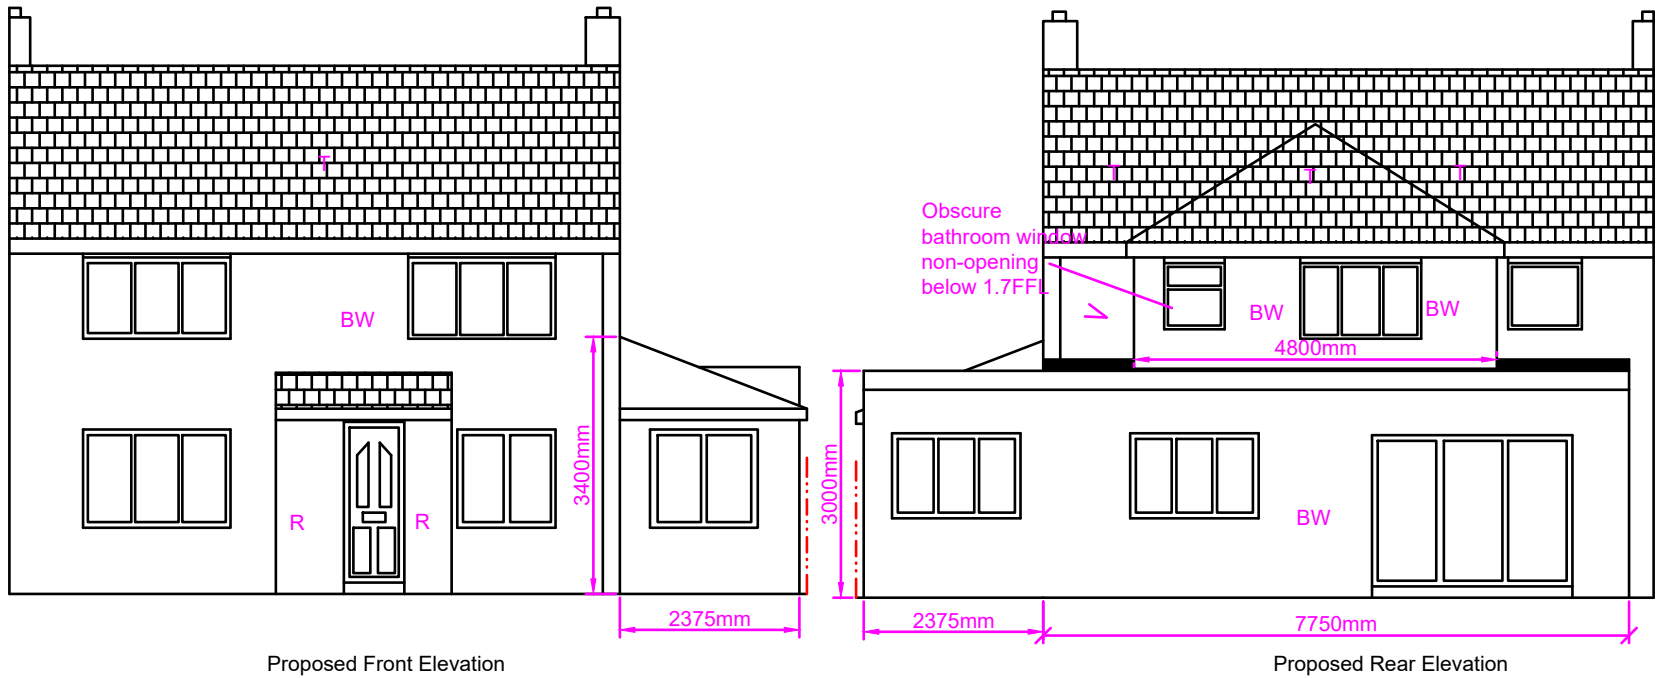

4M Single Storey
Rear Extention
has already been
approved.
Planning ref:
13900/APP/2020/2859

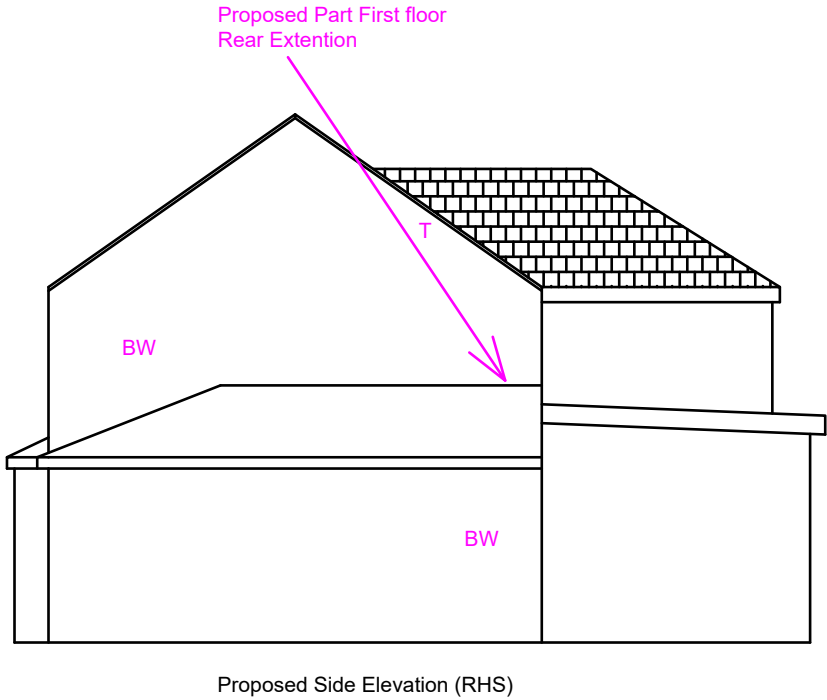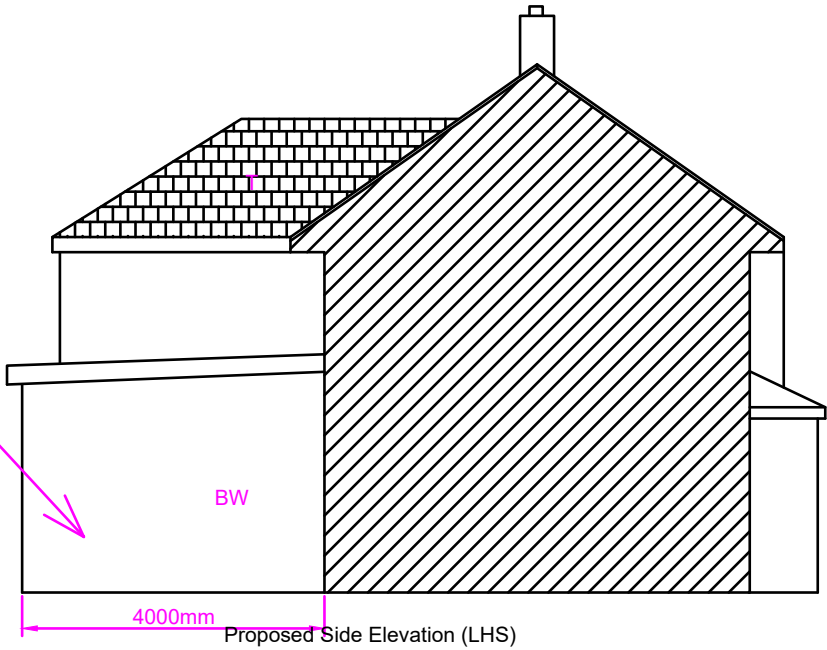

Proposed Development:
Single Storey Wrap around Extension and
Part First floor rear extension


Site Address:
14 Mulberry Parade
West Drayton
UB7 9AE

Revisions:		
Rev	Date	Description
A	04/03/2021	

Drawing Description:
Proposed Elevations

Drawing No:
ART/2021/WREDS14MP/PE

Scale: 1:100
Paper Size: A3
Sheet No: 3 of 5

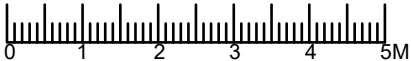

ART CONSULTANTS (UK) LTD
113 LONG LANE
STANWELL
TW19 7AL
M:07960071377
E: ARTCONSULTANTSUK@GMAIL.COM