

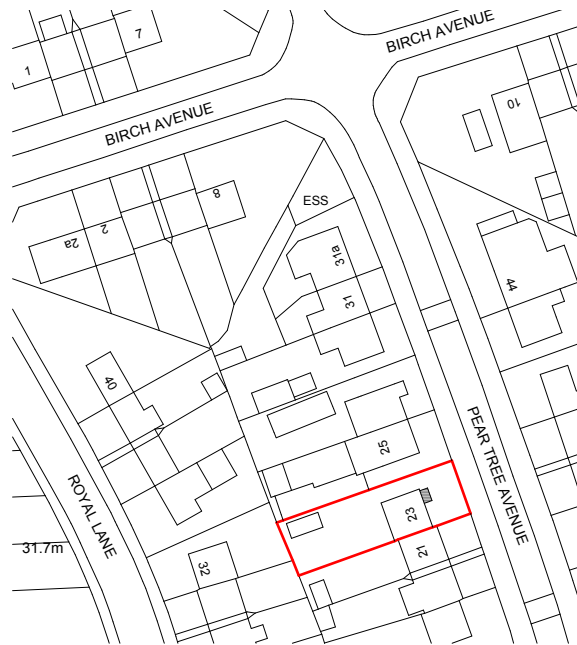



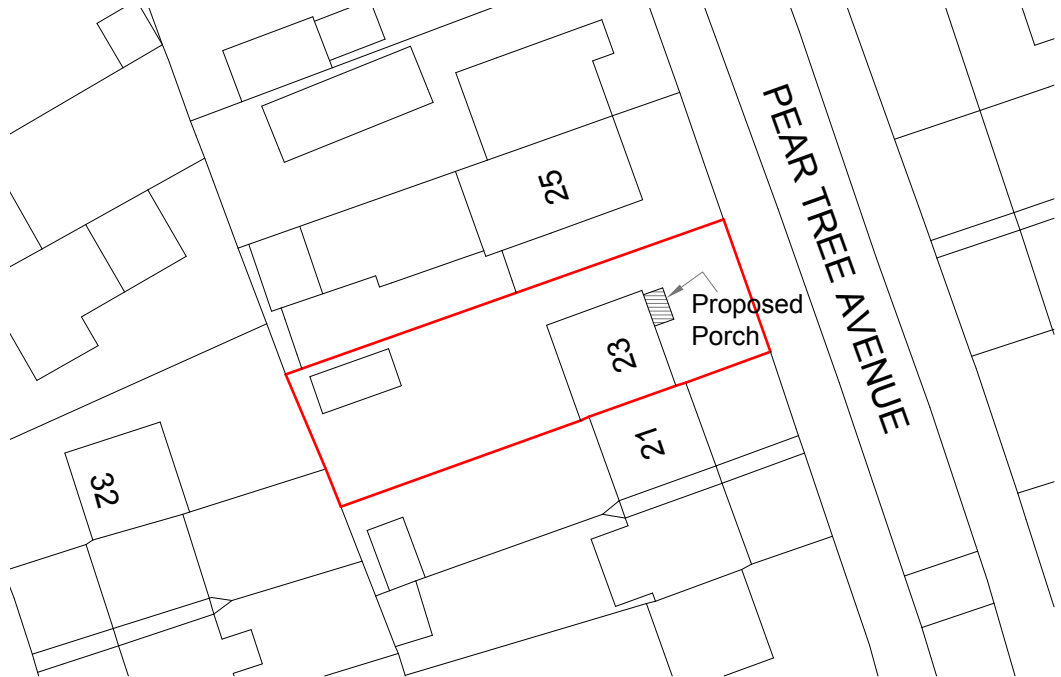


Location Plan
Scale:1:1250

Ordnance Survey, (c) Crown Copyright 2022. All rights reserved. Licence number 100022432

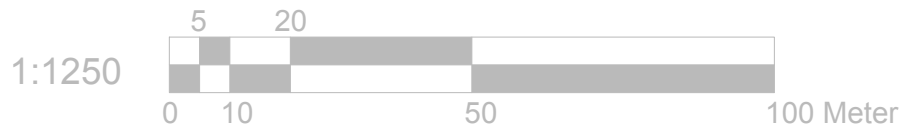

Block Plan
Scale:1:500

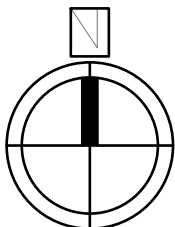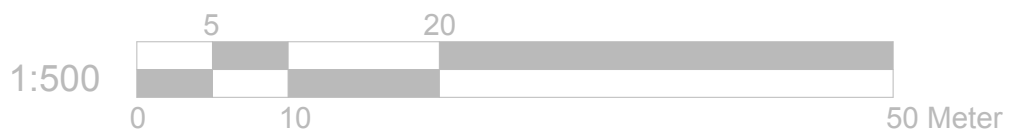

	Project:	Title:	Scale: 1:1250/500@A4				
	23 Pear Tree Avenue	Location Plan	Date: 08.03.2022				
	West Drayton	Block Plan	Drawing No.:				
	UB7 8DG		LBA 3294 - 04/LB				
			Revision				
			<table border="1"> <tr> <td></td> <td></td> <td></td> <td></td> </tr> </table>				
info@lbarchigroup.co.uk		Mob: 07710410150					