



FRONT

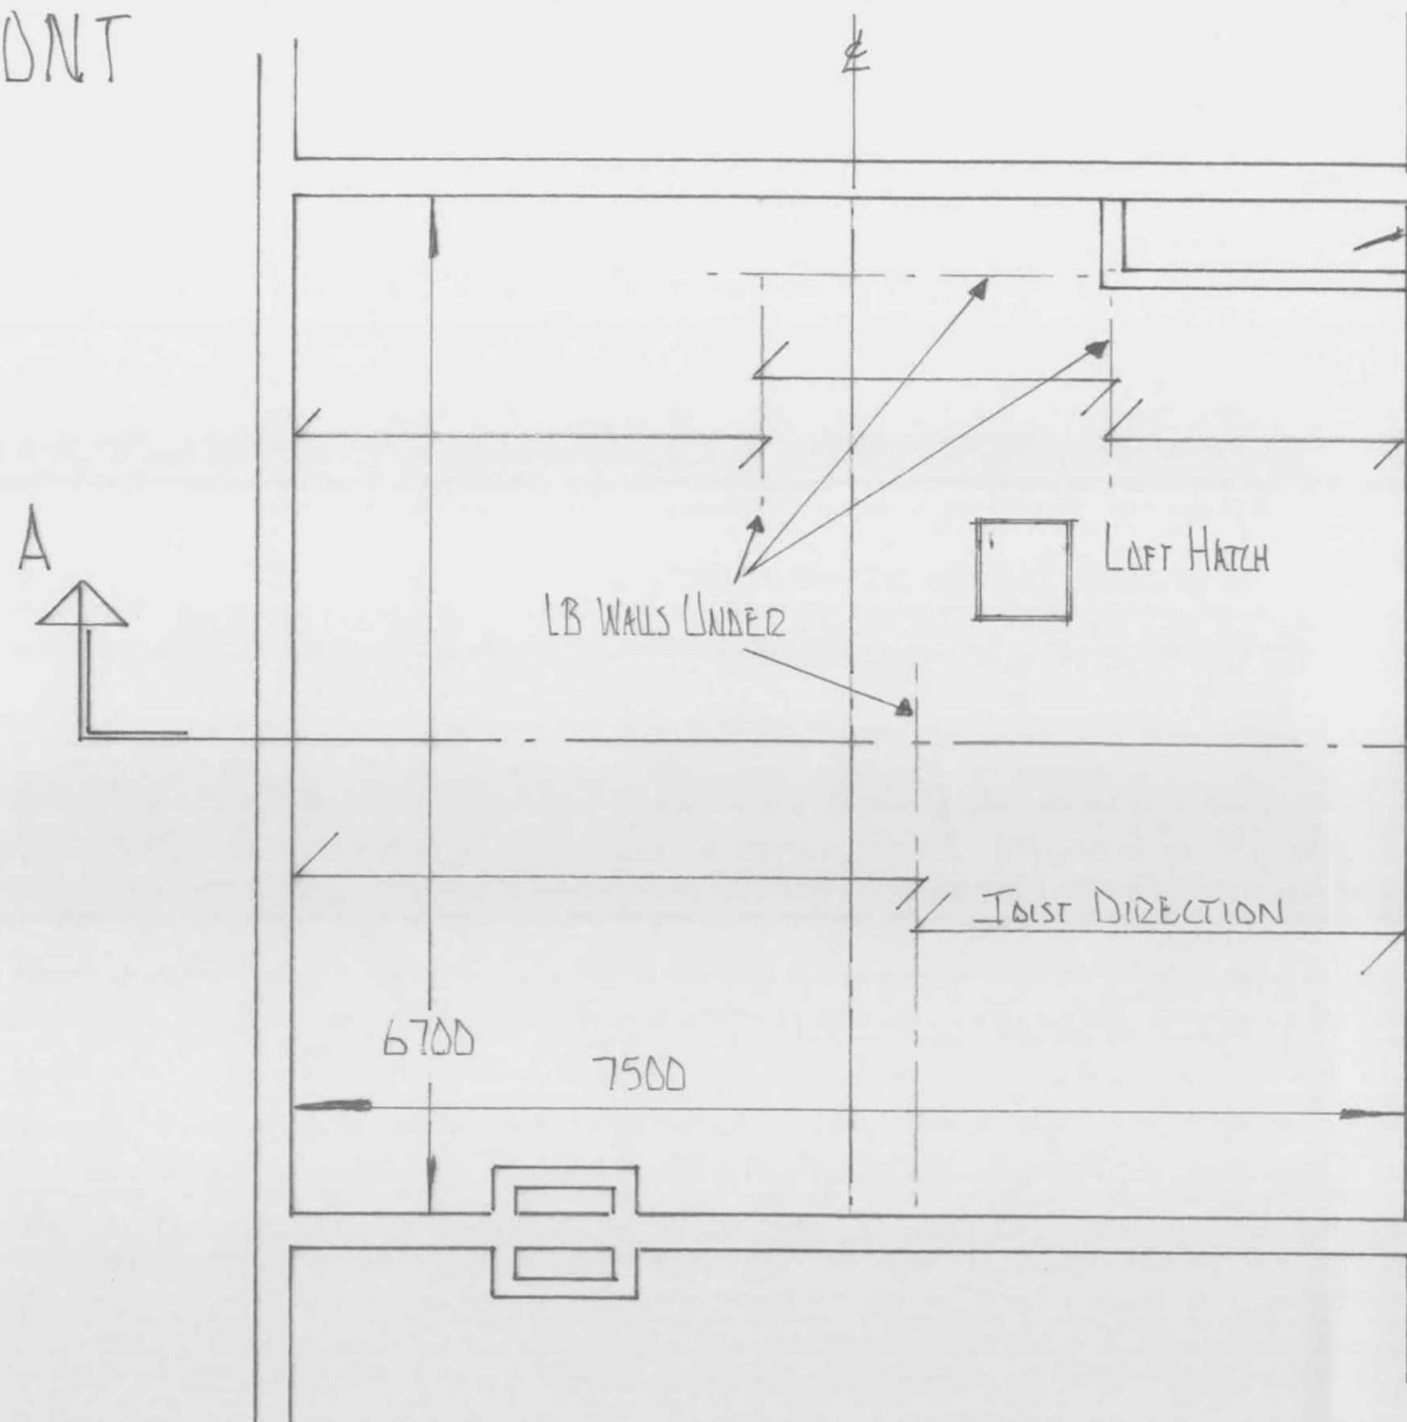

REAR

BRICK CAVITY TO BE INVESTIGATED.

TOP OF JOIST TO U/SIDE OF RIDGE TREE = 3180 mm

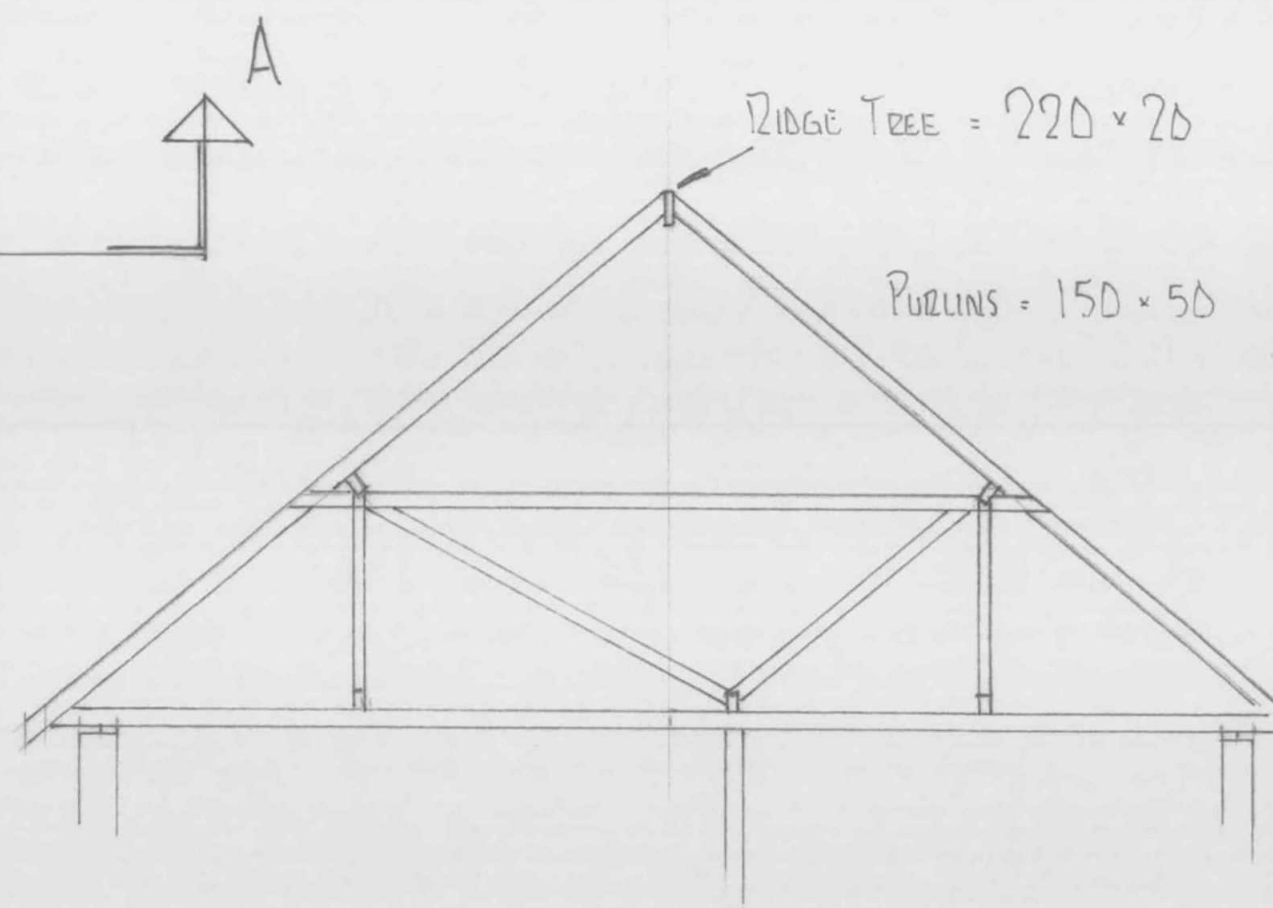

ALL JOISTS, RAFTERS, STRUTTING, PURLIN PROPS,
WALL PLATES & COLLAR TIES = 100 x 50.

VIEW ON ARROWS A-A x 3 LOCATIONS

14 MAY 2019

NOTES:

All dimensions must be checked on site and not scaled from this drawing.

Client

Mr & Mrs S. Stephen.
71 Raeburn Road, Hayes, UB4 8PN

Job Title

Proposed Loft Conversion with Rear
Dormer & Two Front Roof Windows

Scale

1:50 @ A3

Drawn by

MBDESIGNS

Date

APR 2013

Drawing Title Existing Loft
Plan & Section

Drg No.

2019 - 04 - 109

Rev