
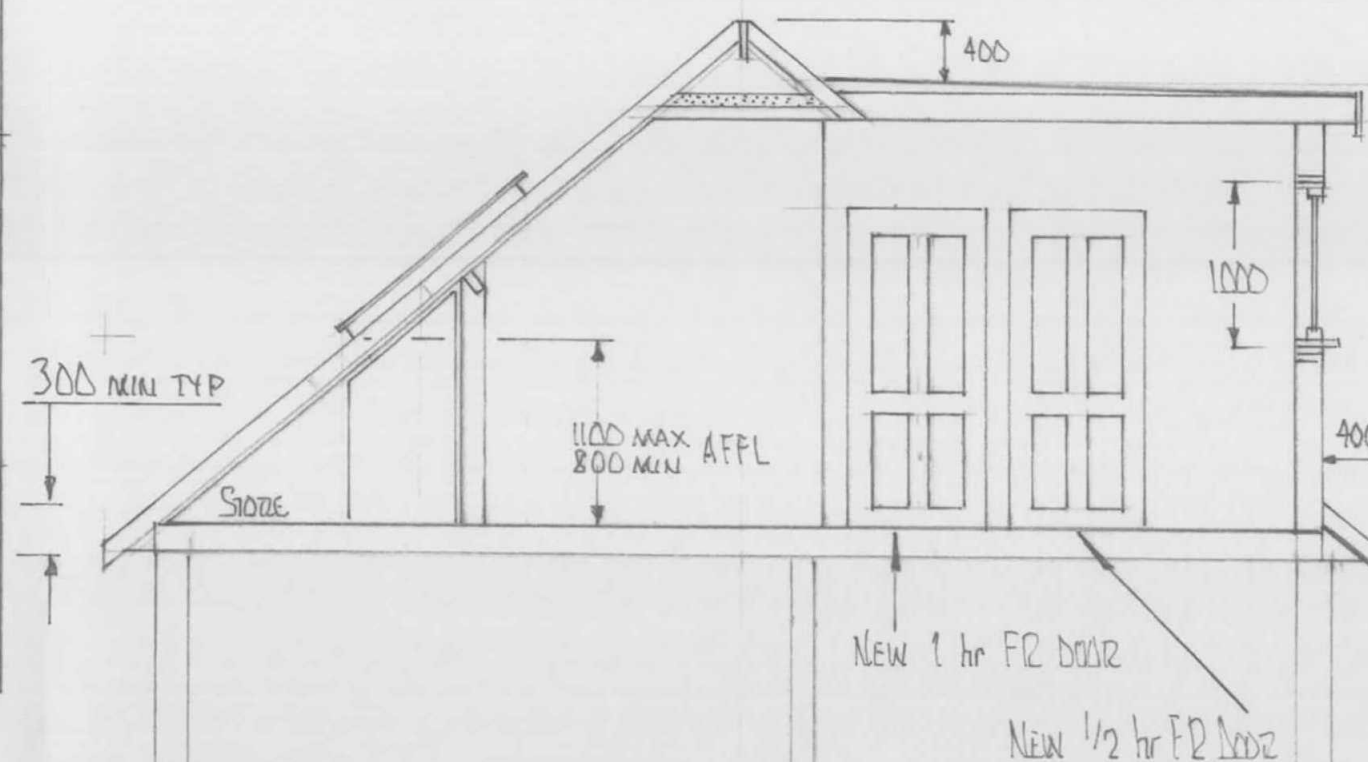


NEW STAIRS TO BE ENCLOSED BY 4 hr FR PARTITION TO ALL SIDES.

EXISTING RAFTERS TO BE INCREASED IN DEPTH BY ADDING
50x50 C16 TIMBER TO UNDERSIDE.

ALL NEW JOISTS TO BE 200 x 50 C16 TIMBER 1 BESIDE EACH EXISTING JOIST

INSERT CELOTEX GA4100 INSULATION BETWEEN RAFTERS,
LEAVING AIR GAP BETWEEN INSULATION & PLASTERBOARD.
INSERT ROCKWOOL FLOOR SOUND BARRIER BETWEEN
JOIST^s - 100 THK.

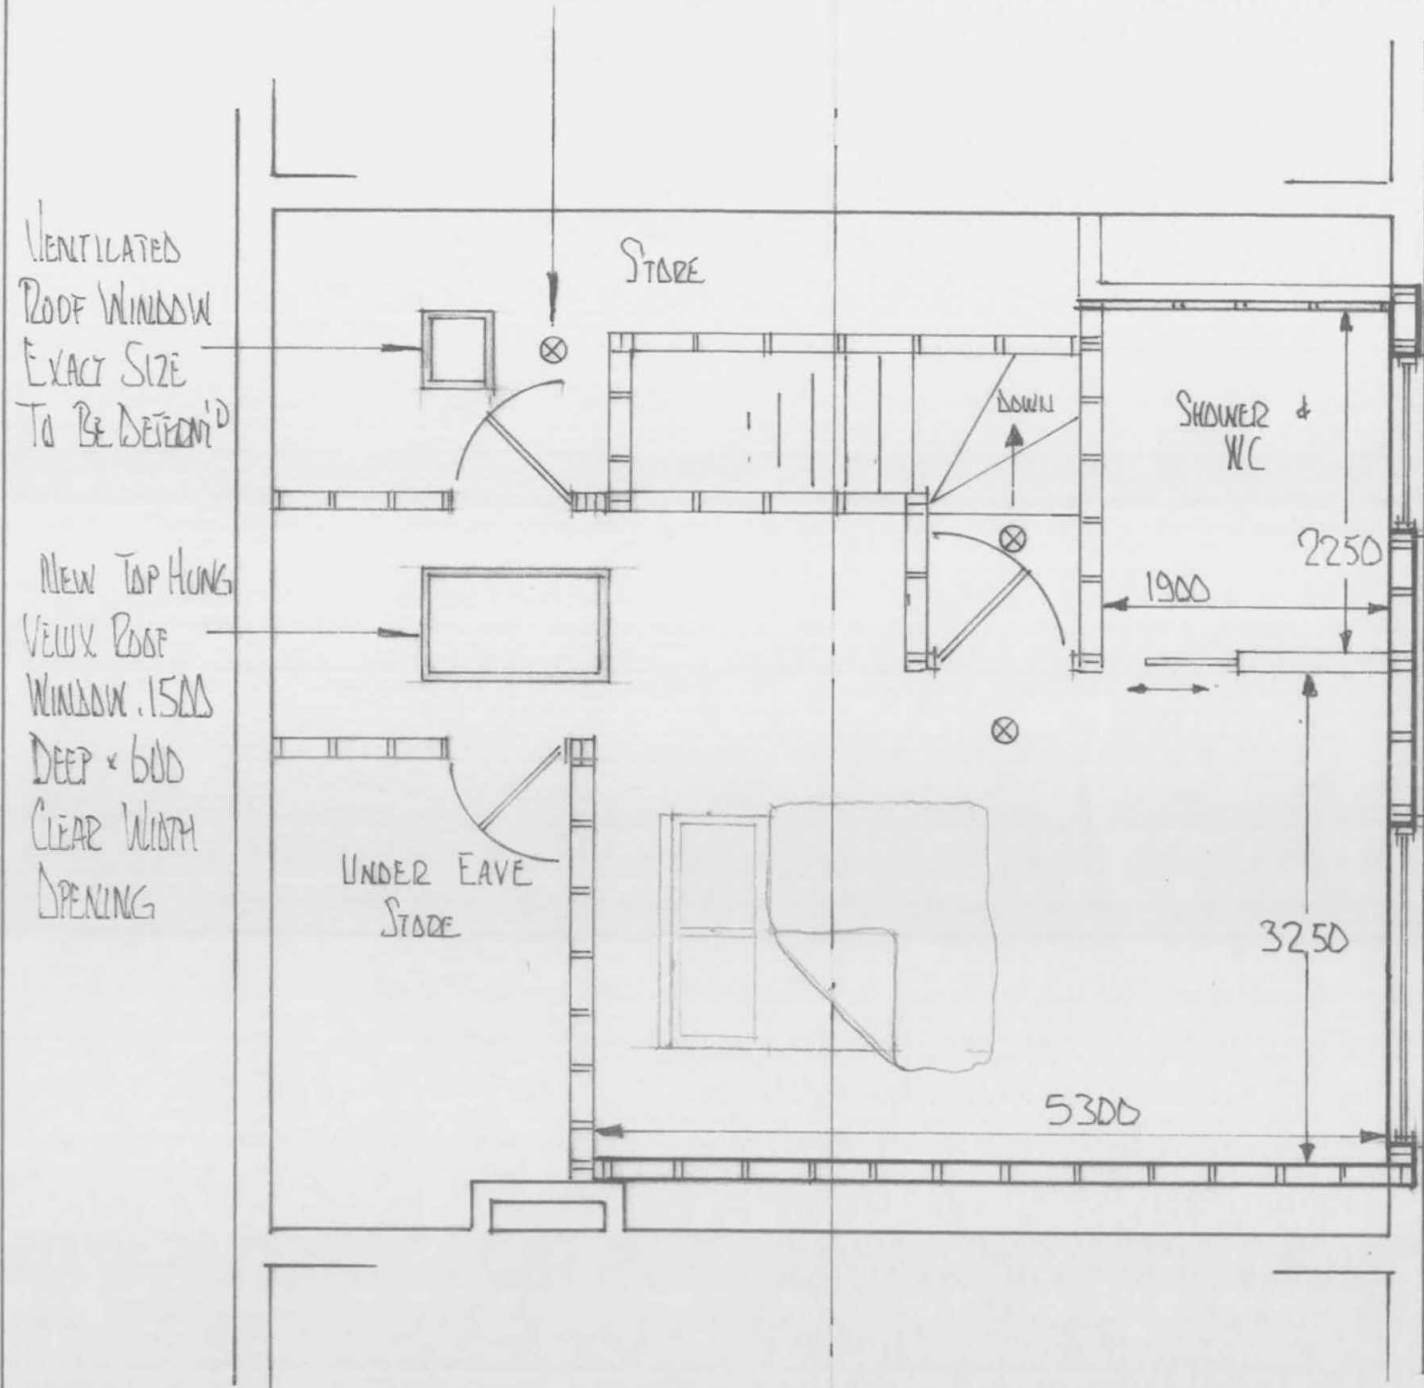

ALL AREAS OF THE PARTY WALLS VISIBLE IN THE NEW ROOM ARE TO BE BATTENED OUT & HAVE 50mm THK WALL INSULATION ATTACHED & COVERED OVER WITH 2 SKINS 12.5mm PLASTERBOARD & 3mm SMOOTH PLASTER SKIN.

NOTES: ALL DIMENSIONS IN MM

All dimensions must be checked on site and not scaled from this drawing.

Mr & Mrs S. Stephen.
71 Raeburn Road, Hayes, UB4 8PN

Proposed Loft Conversion with Rear
Dormer & Two Front Roof Windows

1:50 @ A3

Date APR 2019

Drawing Title	Proposed Loft Plan & Section
---------------	---------------------------------

Drg No. 2019-04-110

Rev