


14 MAY 2019

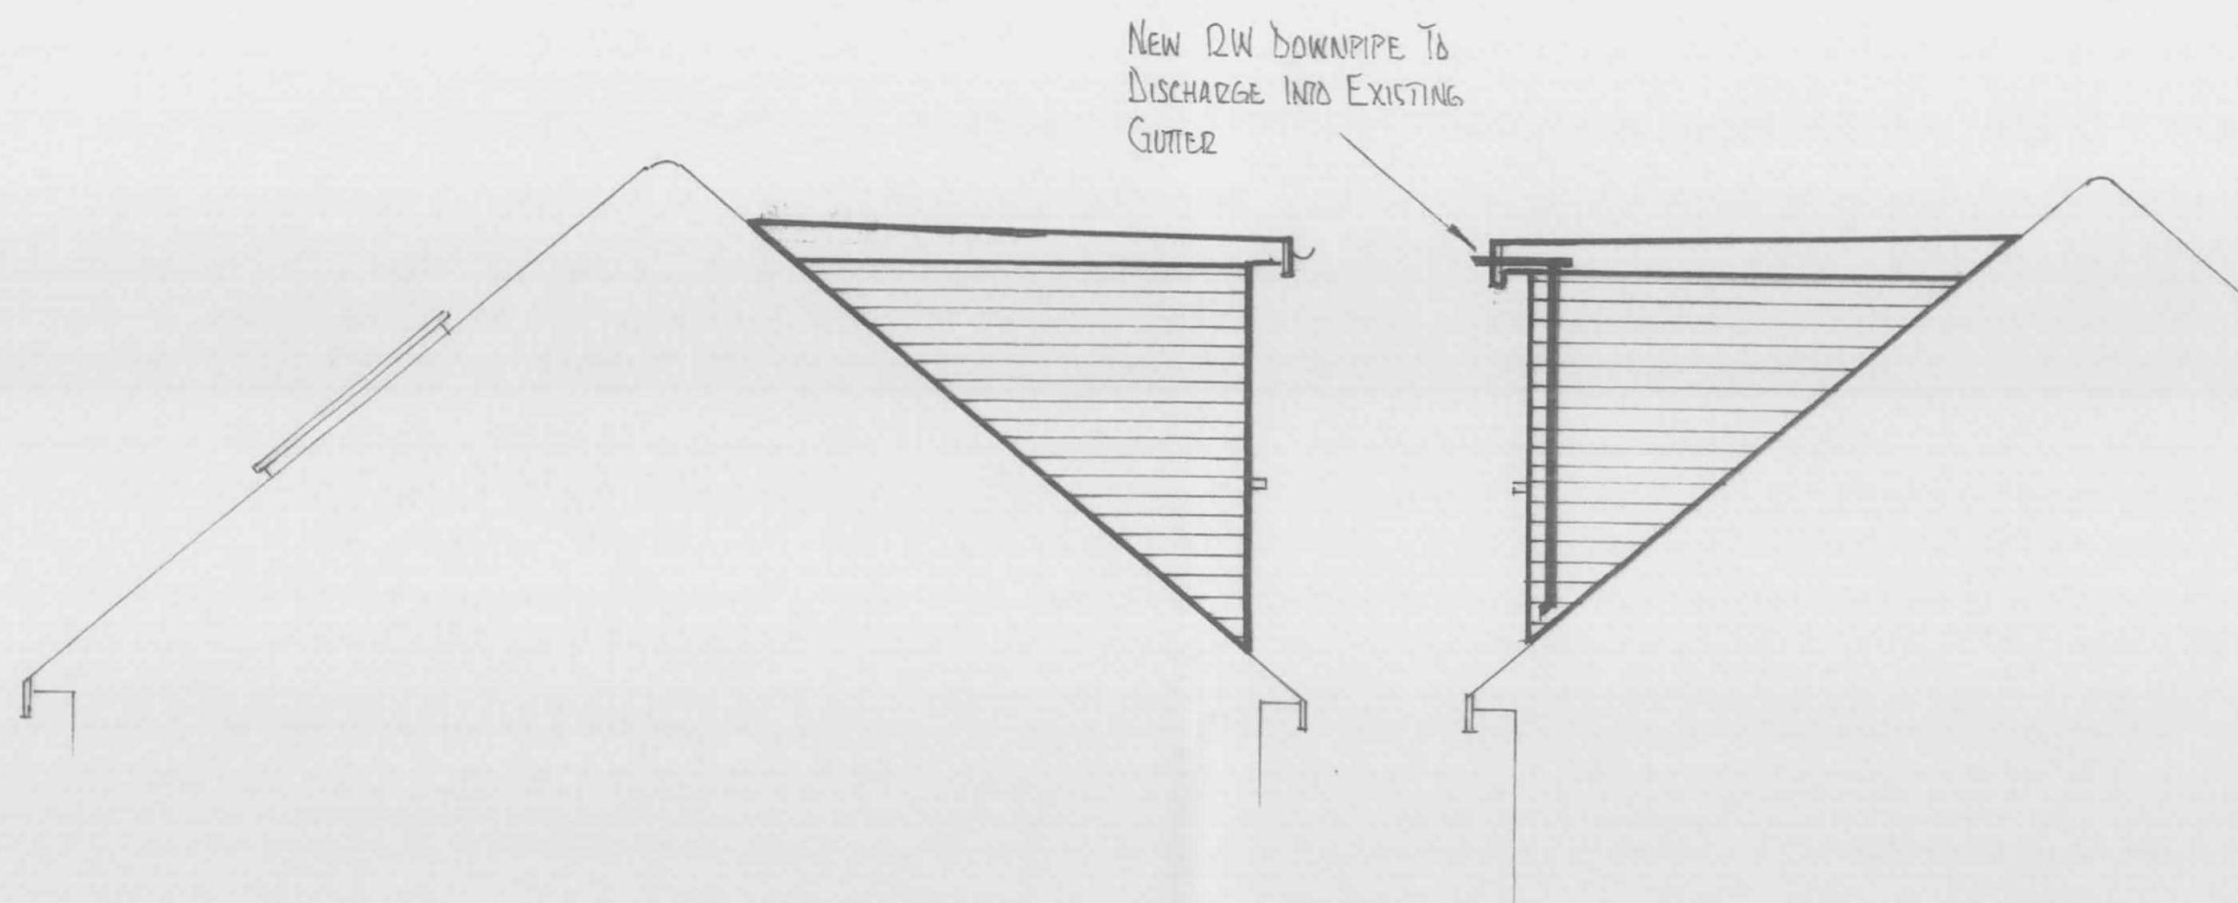

NOTES: ALL DIMENSIONS IN MM.

All dimensions must be checked on site and ~~not scaled from this drawing.~~

Client Mr & Mrs S. Stephen.
71 Raeburn Road, Hayes, UB4 8PN

Job Title Proposed Loft Conversion with Rear
Dormer & Two Front Roof Windows

Scale 1:50 @ A3

Drawn by MBDESIGNS
Date APR 2019

Drawing Title Proposed Dormer
Cheek Elevations

Drg No. 2019 - 04 - 105	Rev
----------------------------	-----