


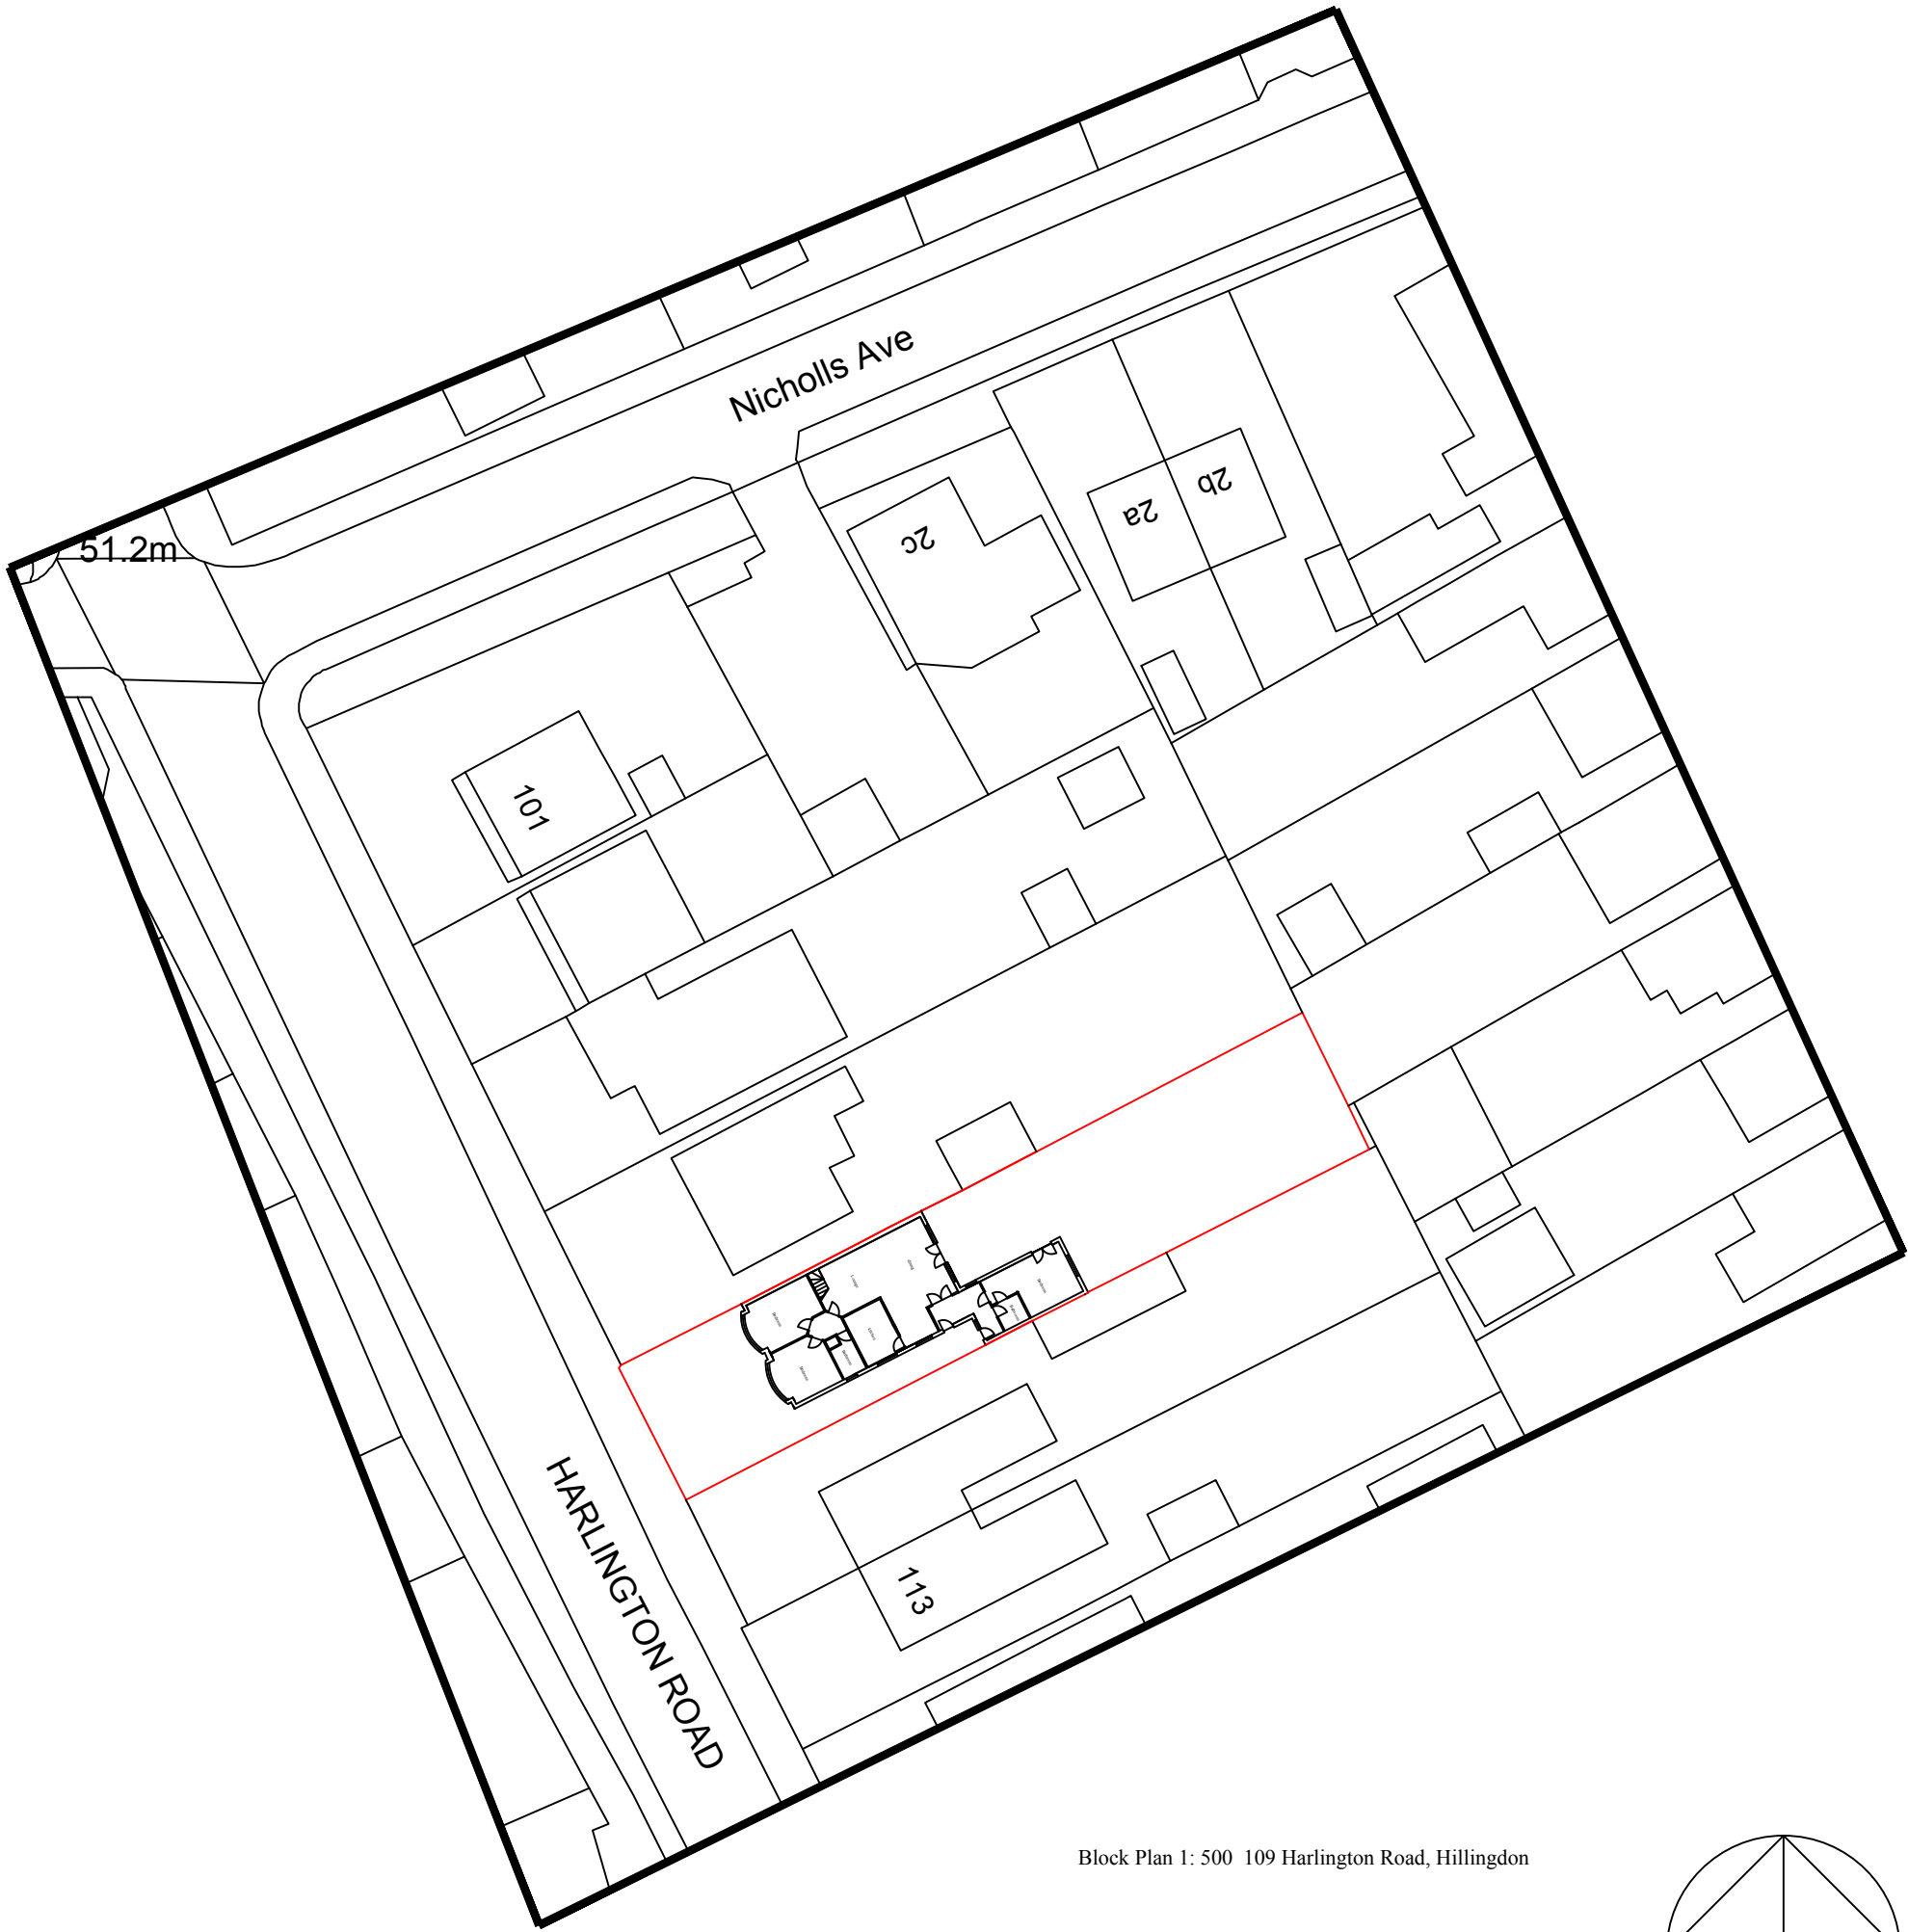

Block Plan 1: 500 109 Harlington Road, Hillingdon

