
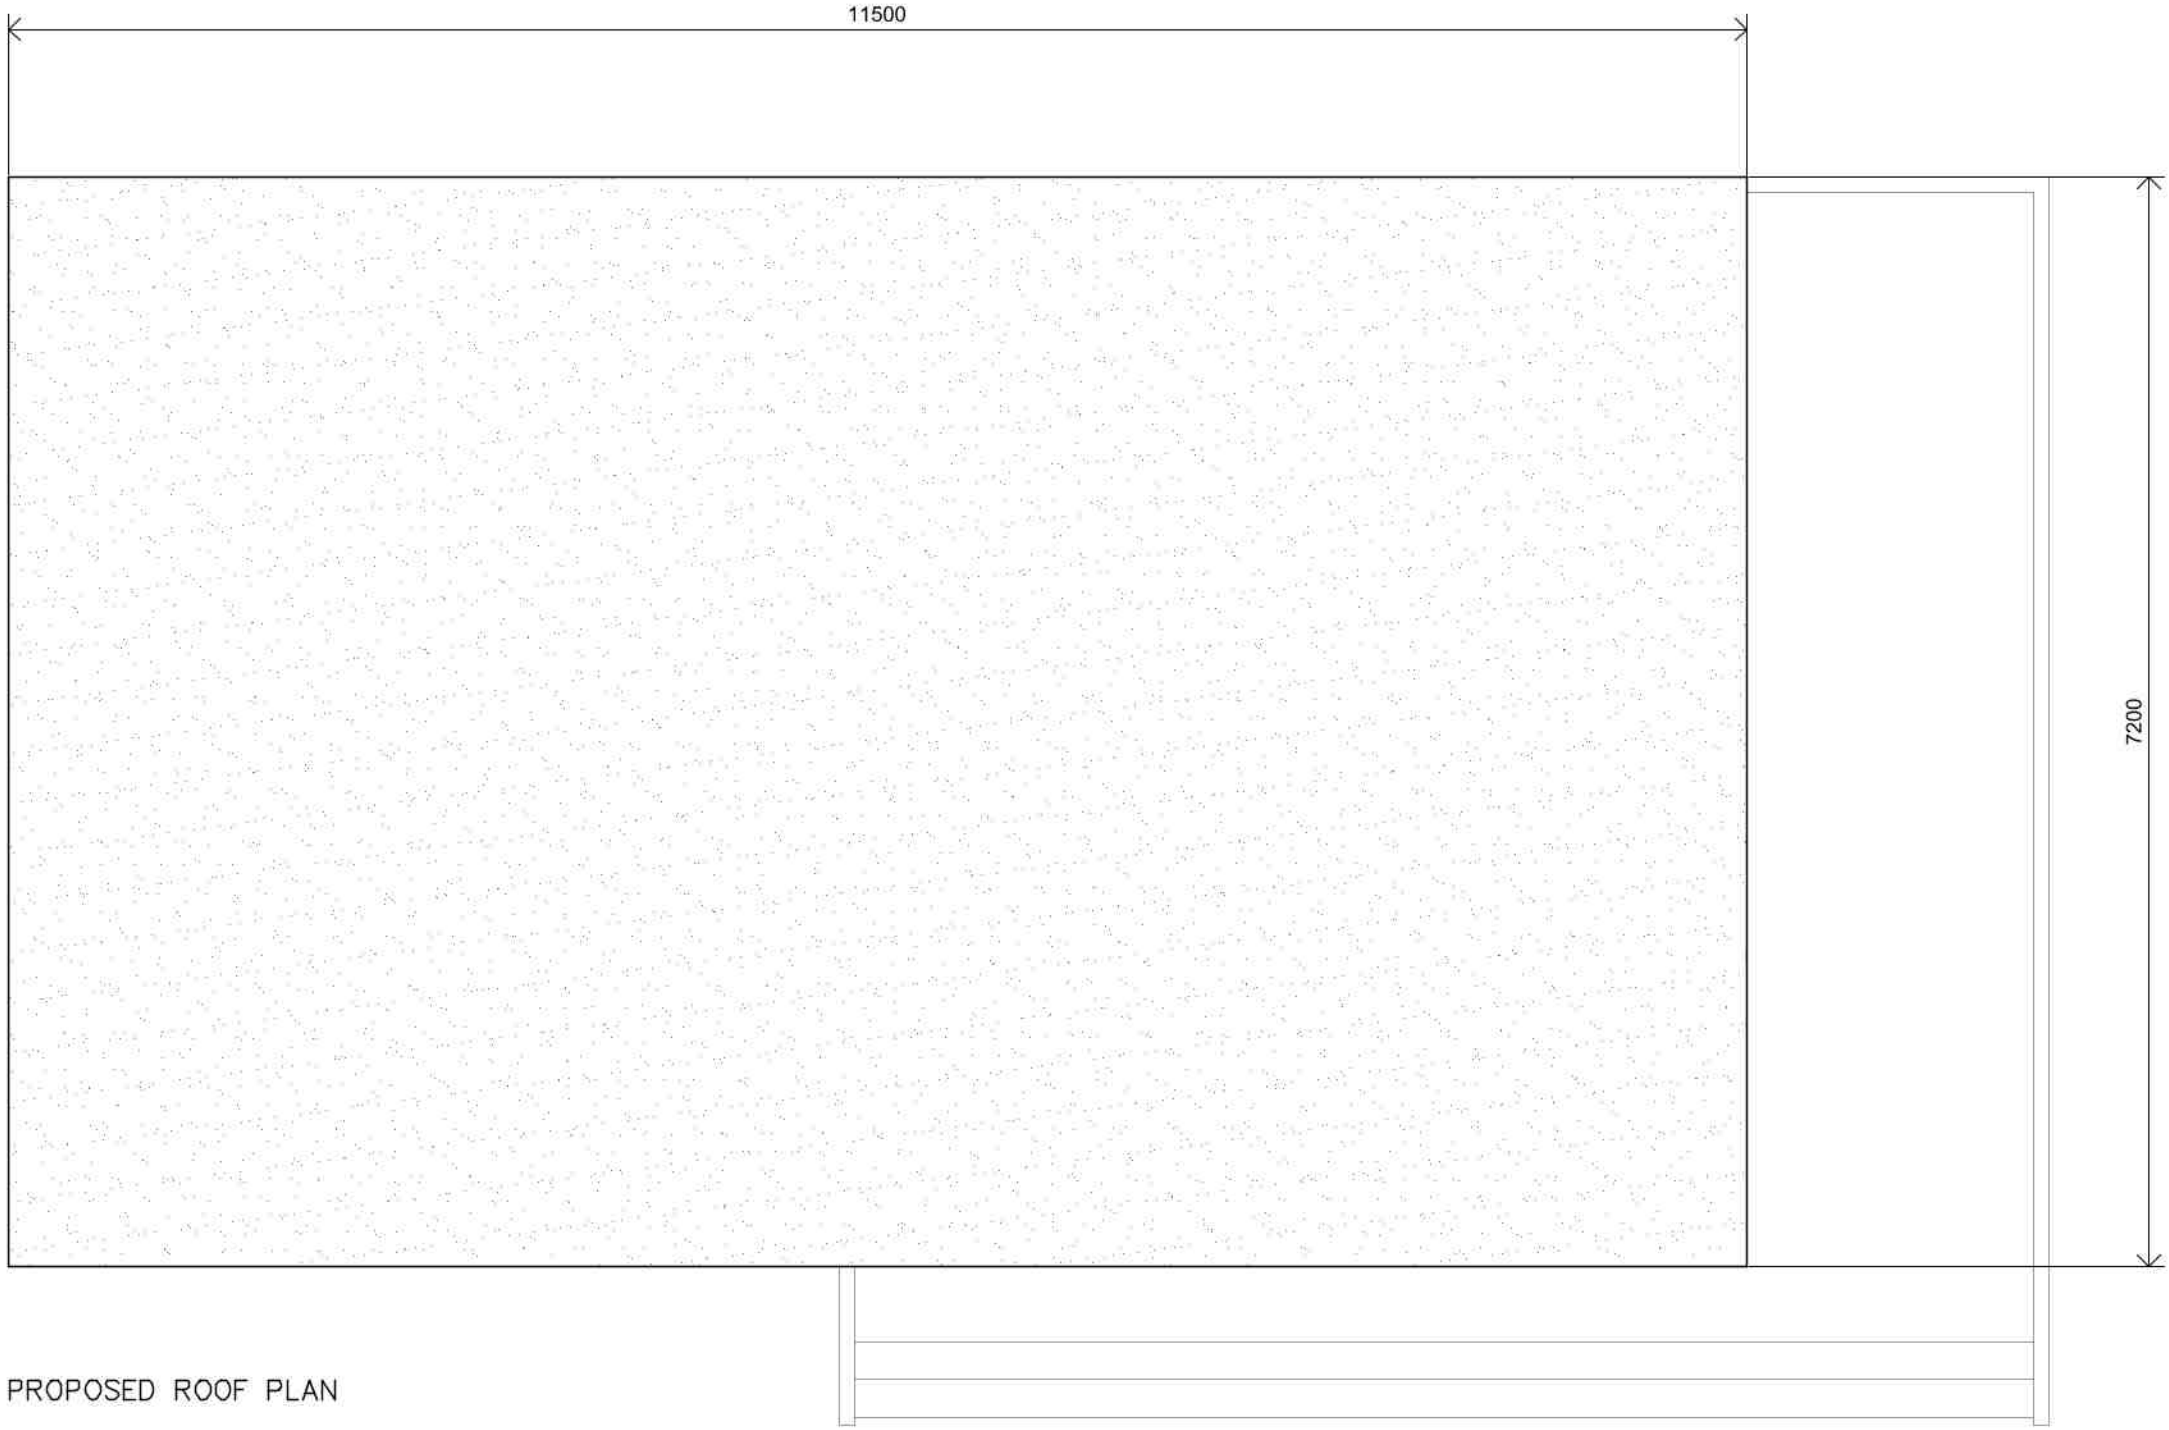
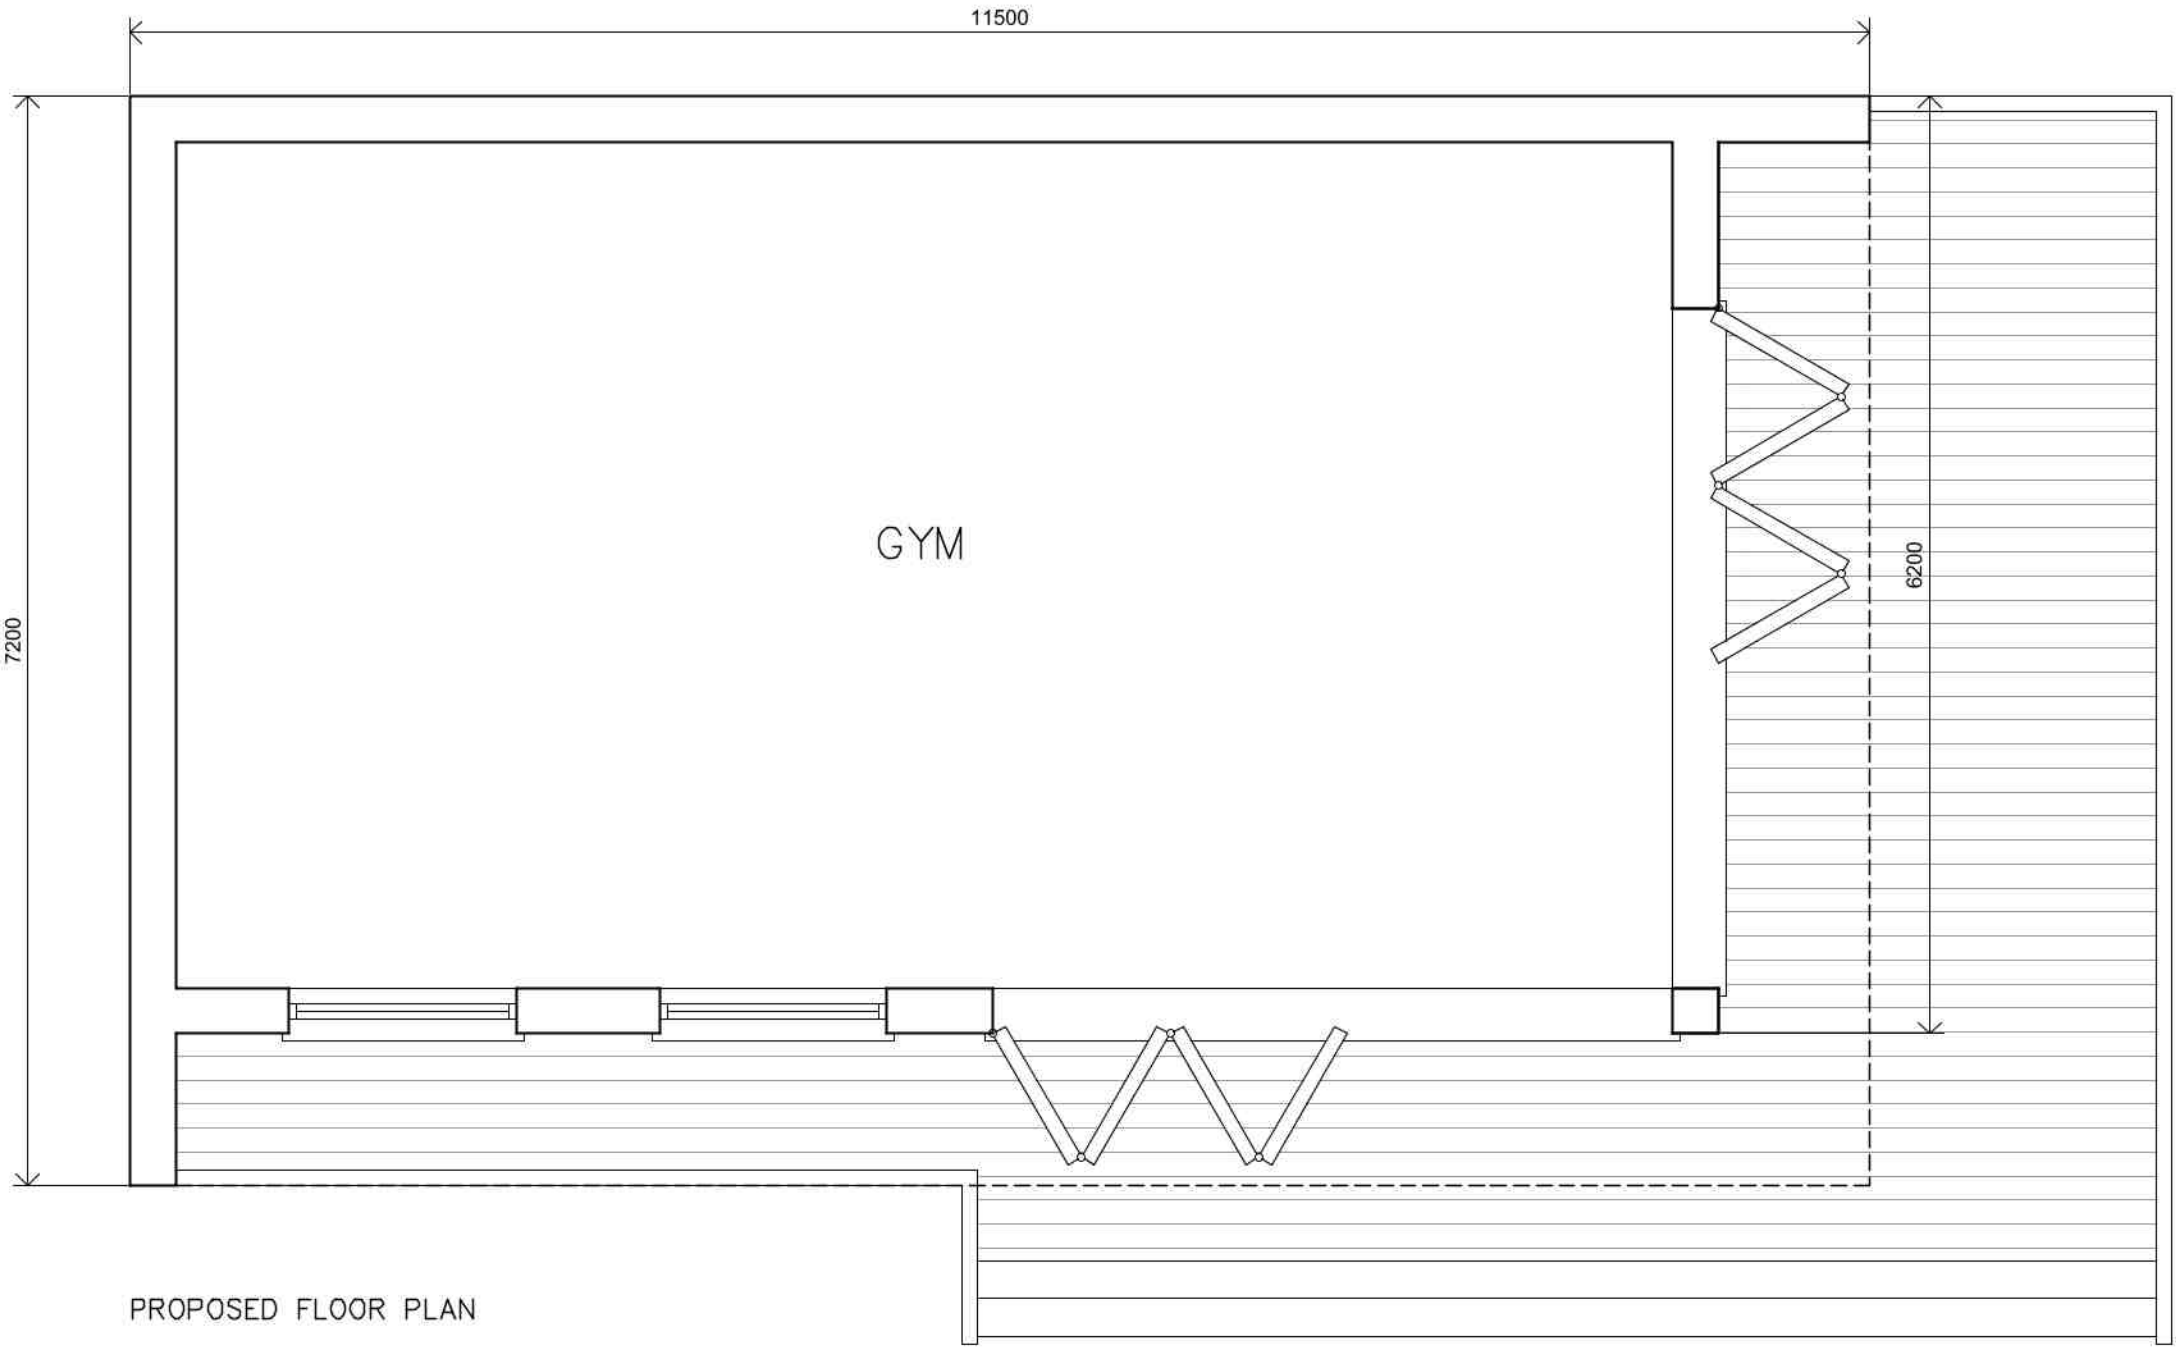
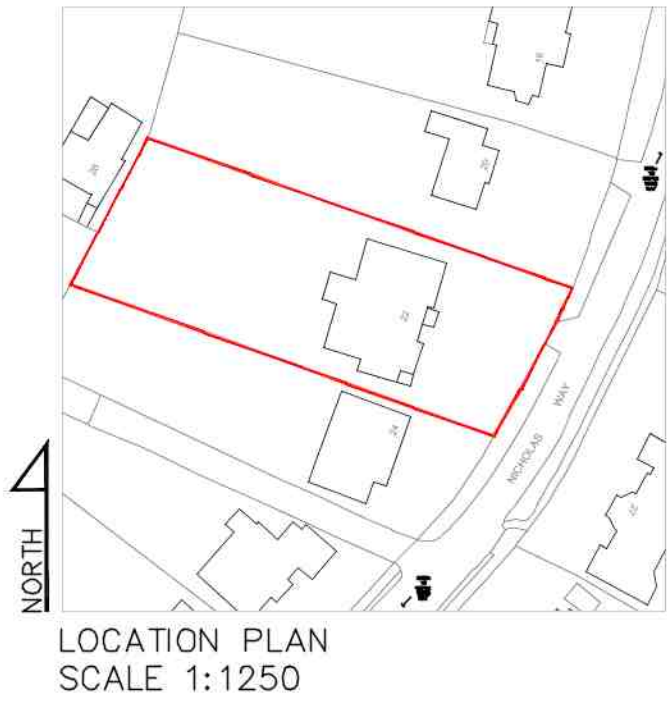
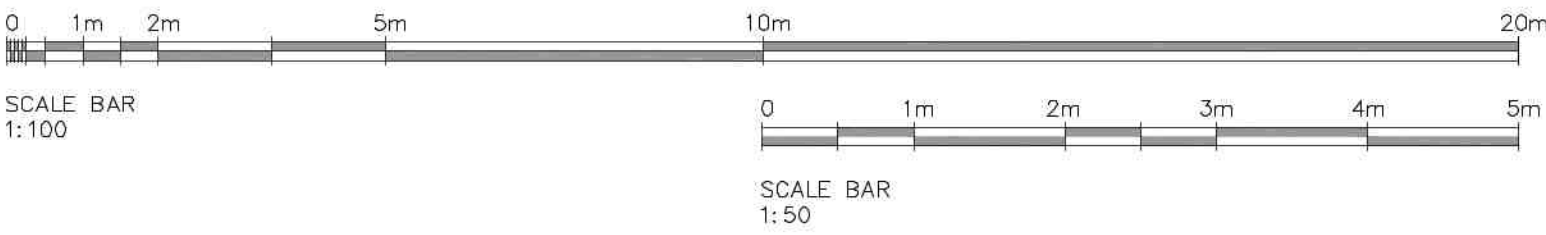
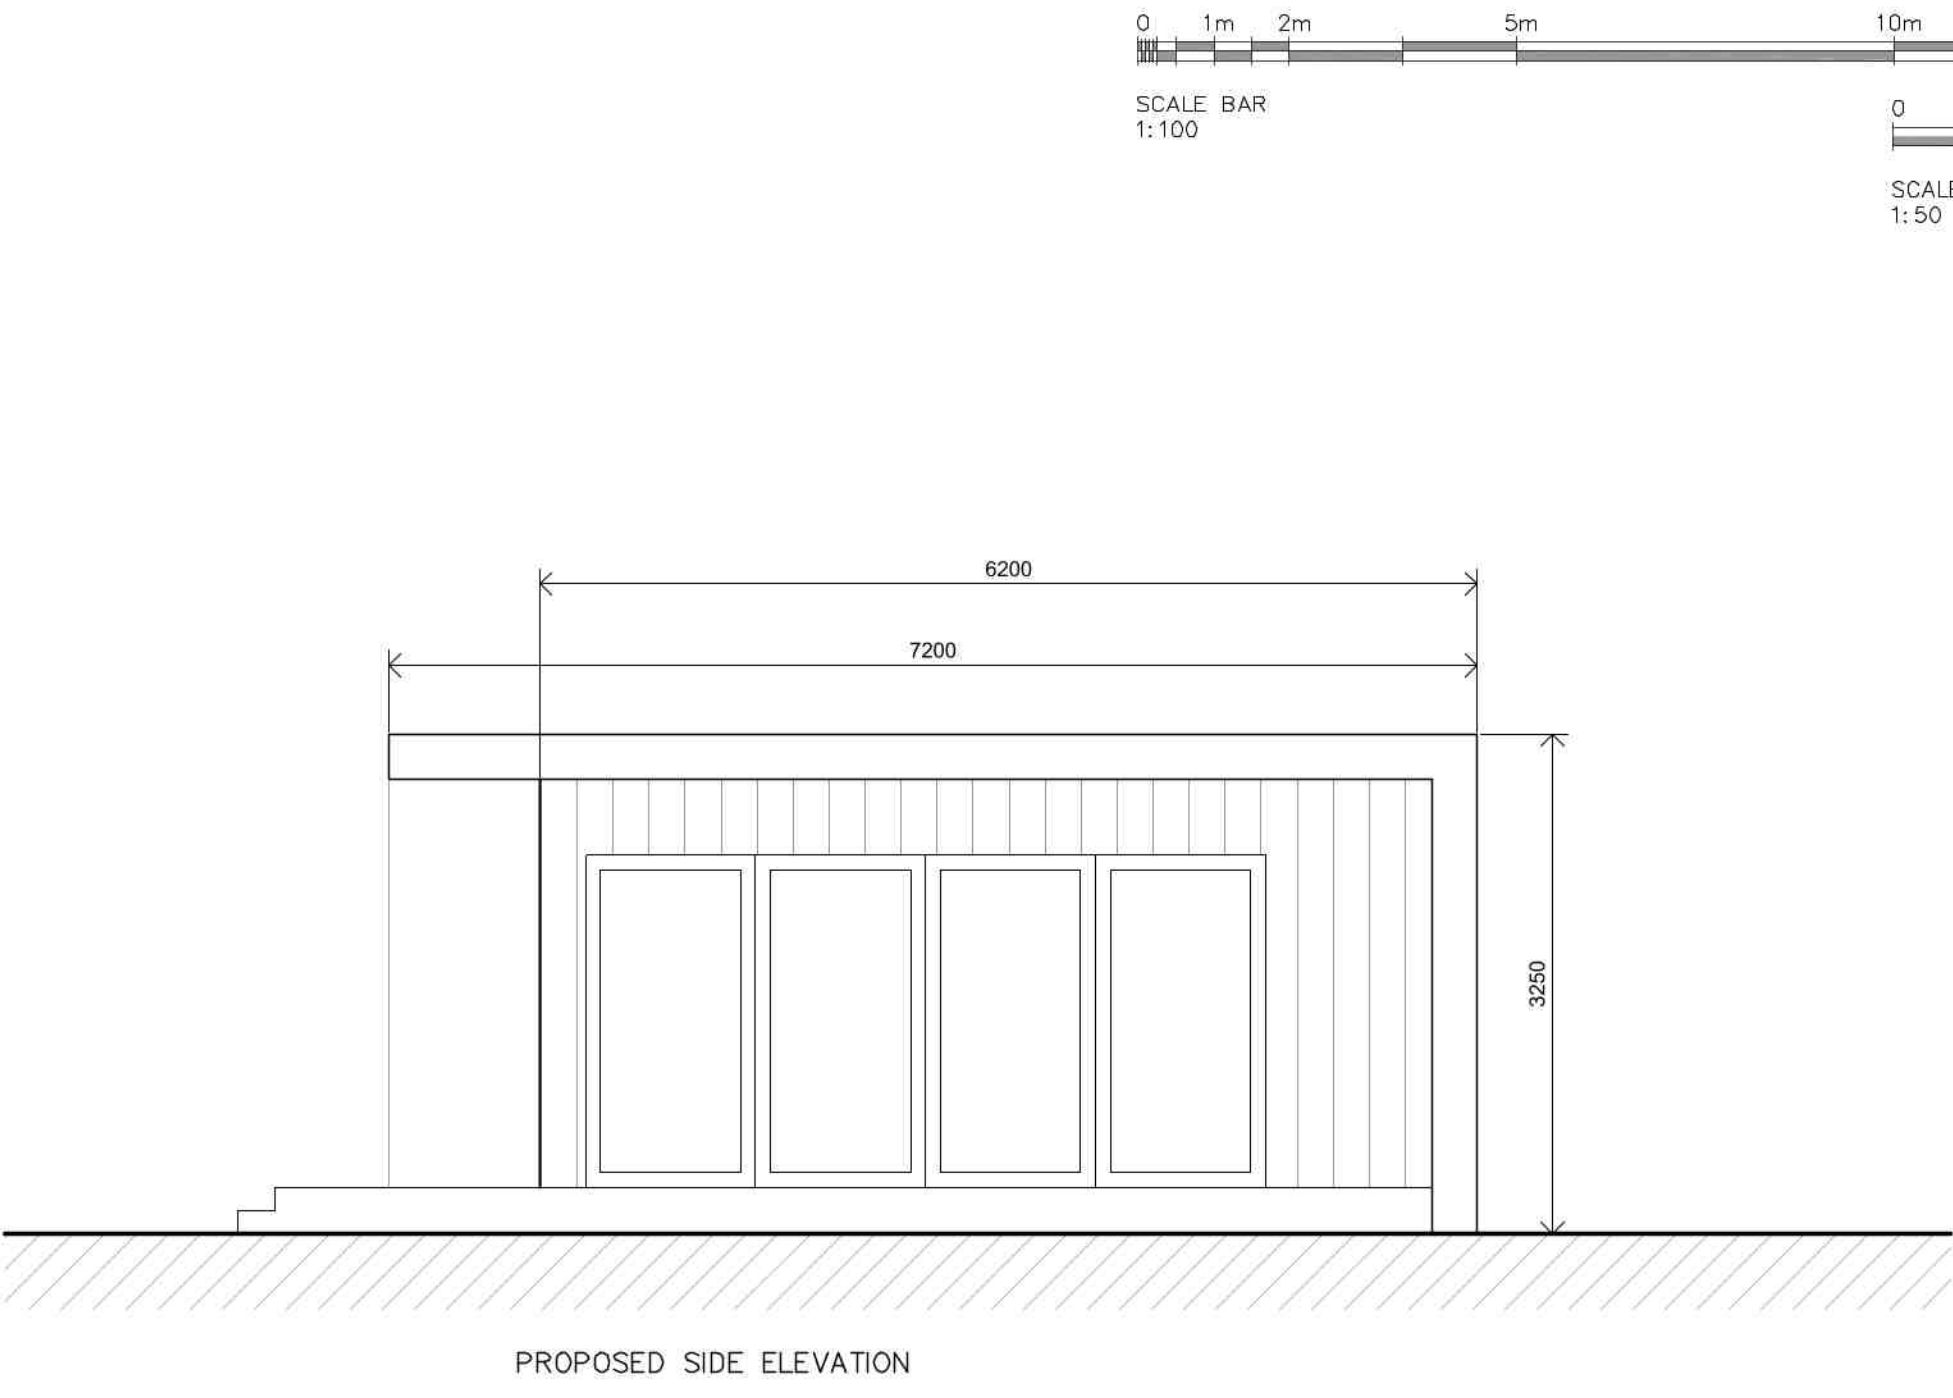


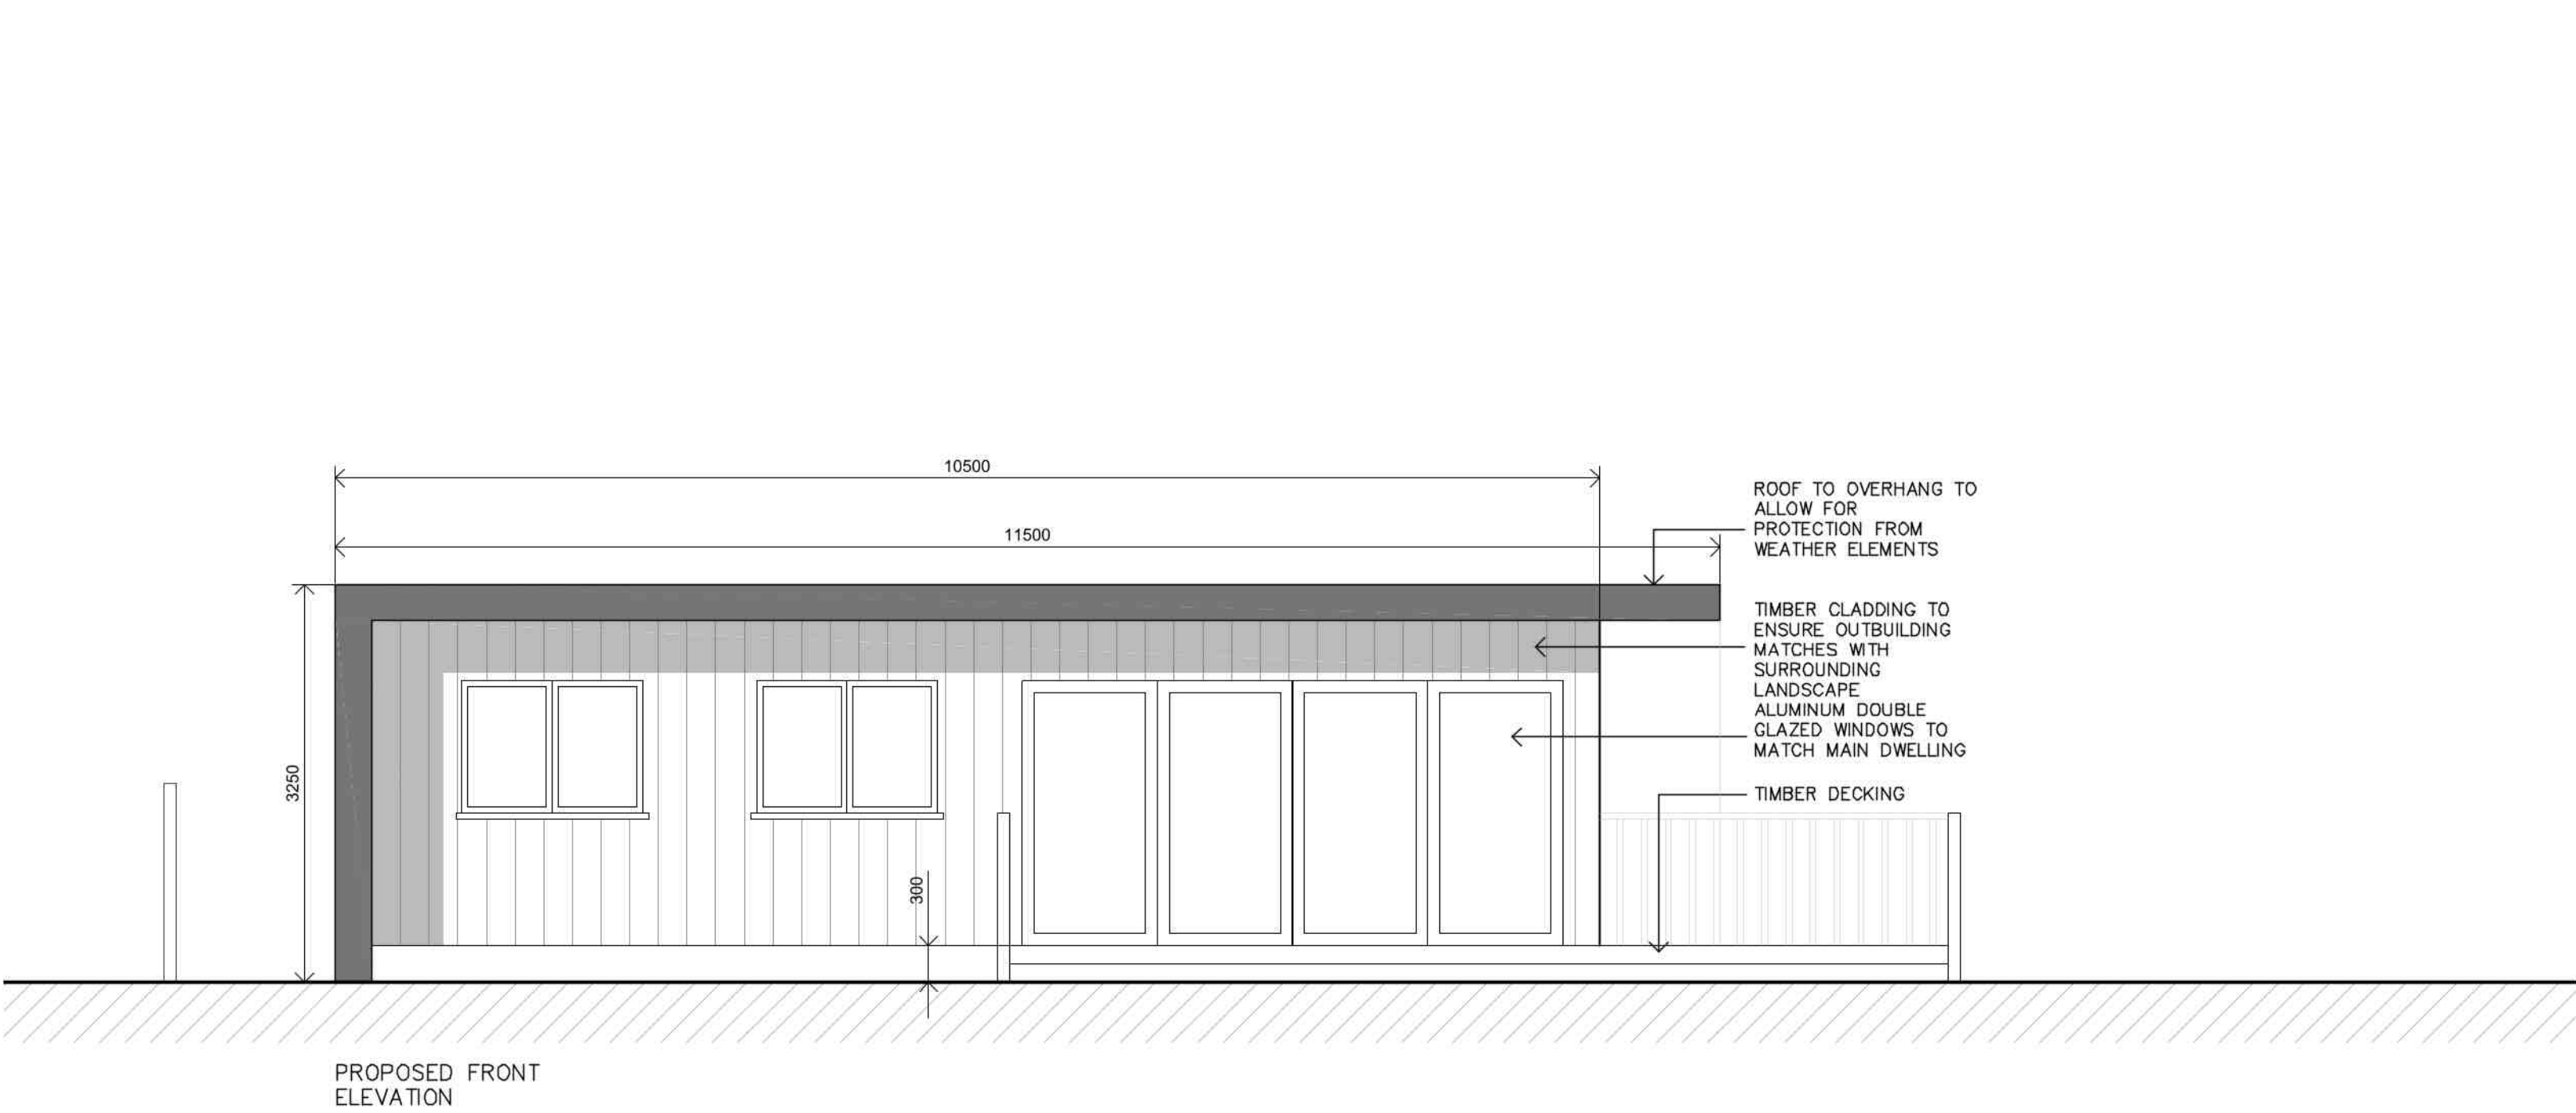

A	08.12.20	AMENDED FOR VALIDATION	KP
Rev	Date	Description	Init.

Client
MR LAKHANI

Project Title
PORPOSED NEW OUTBUILDING
22 NICHOLAS WAY, NORTHWOOD, HA6 2TS
Drawing Title

PROPOSED PLANS & ELEVATIONS		
Cad File	Sheet Size	Scale
P001	A1	1:50
Drawn by	Drawing Date	Approved by
KP	OCT 2020	NJ
Project No.	Drawing No.	Revision
1756	P202	A



**Juttla
Architects**

2-4 High Street, Ruislip,
Middlesex, HA4 7AR
t 01923 840077 f 01923 840078
info@juttla-architects.com
juttla-architects.com

This drawing is property of Juttla Architects Ltd ©
and must not be copied or otherwise reproduced. All
dimensions must be checked on site before
commencing work. No dimensions to be scaled from
this drawing. This drawing was produced using
AutoCad 2016.

PLANNING ISSUE