




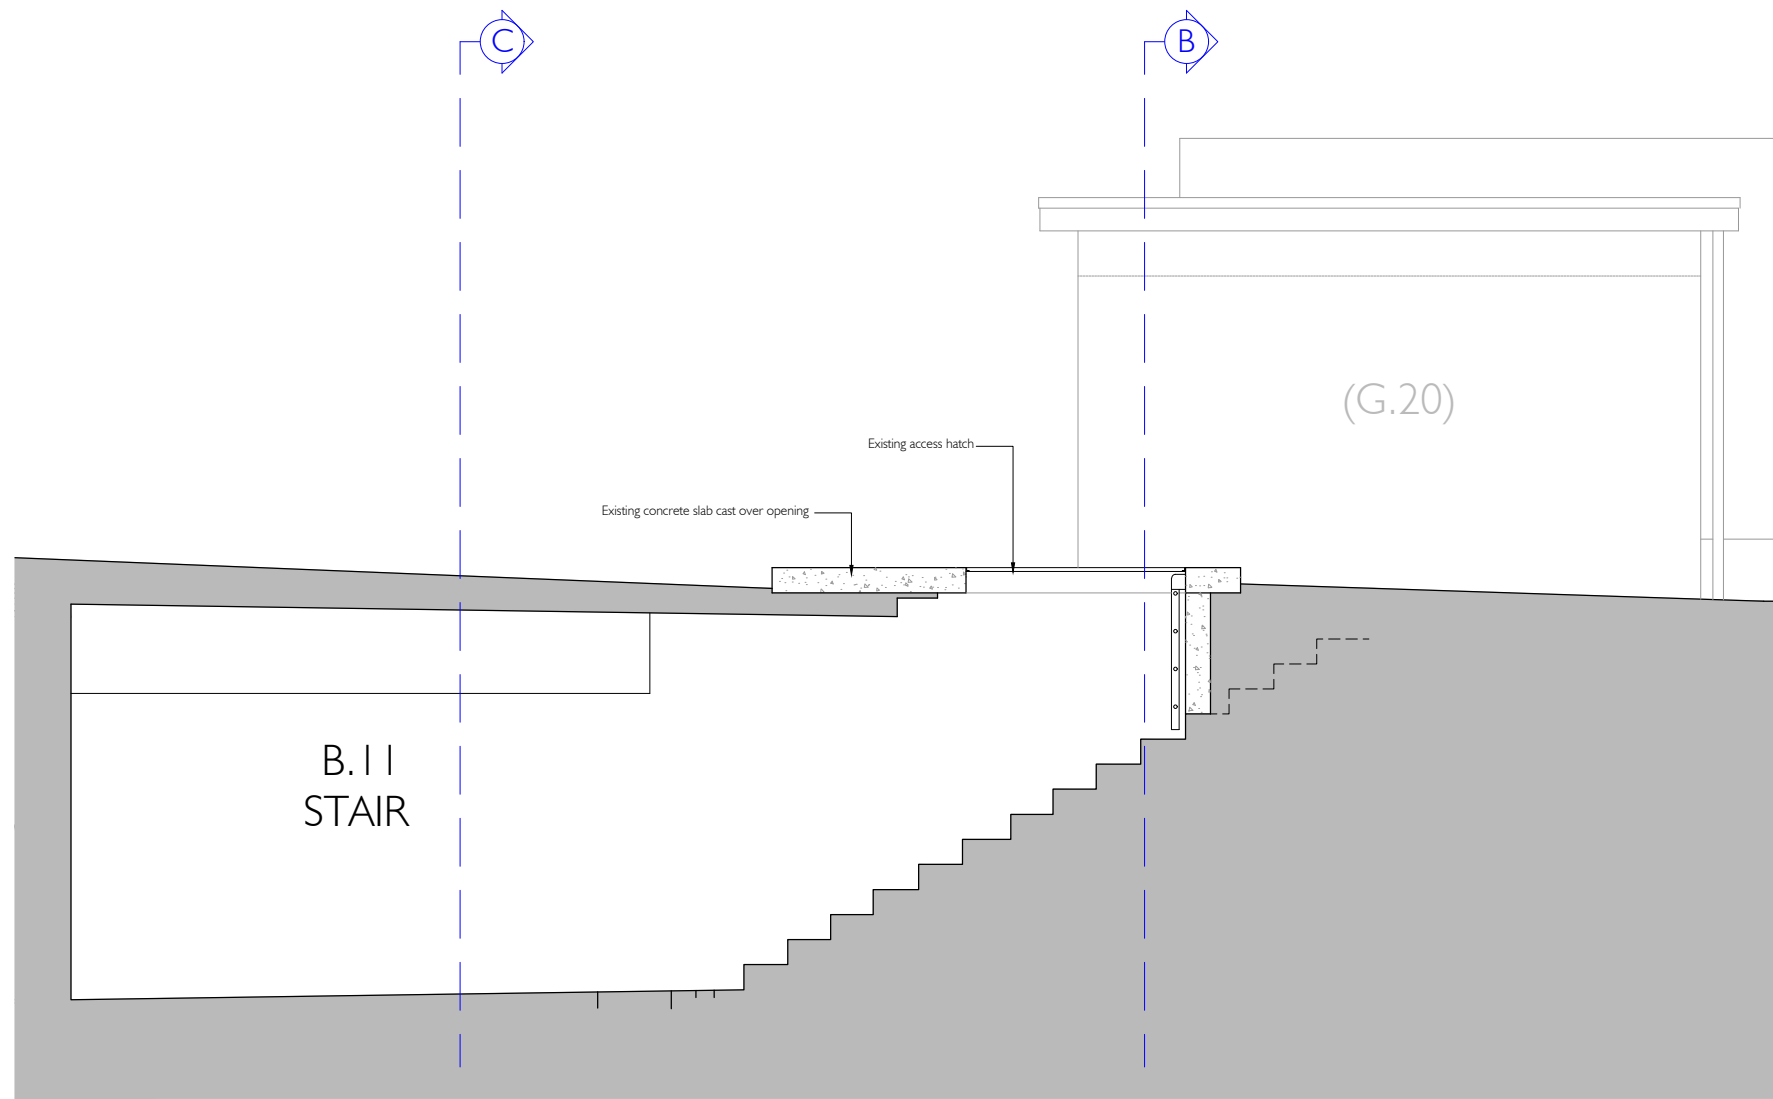


A
-
ESCAPE STAIR
EXISTING SECTION A-A

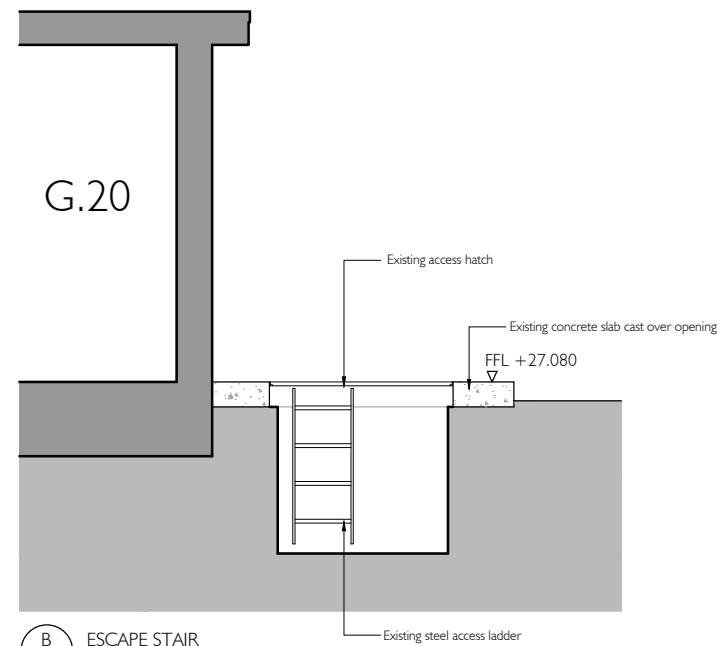


B
-
ESCAPE STAIR
EXISTING SECTION B-B

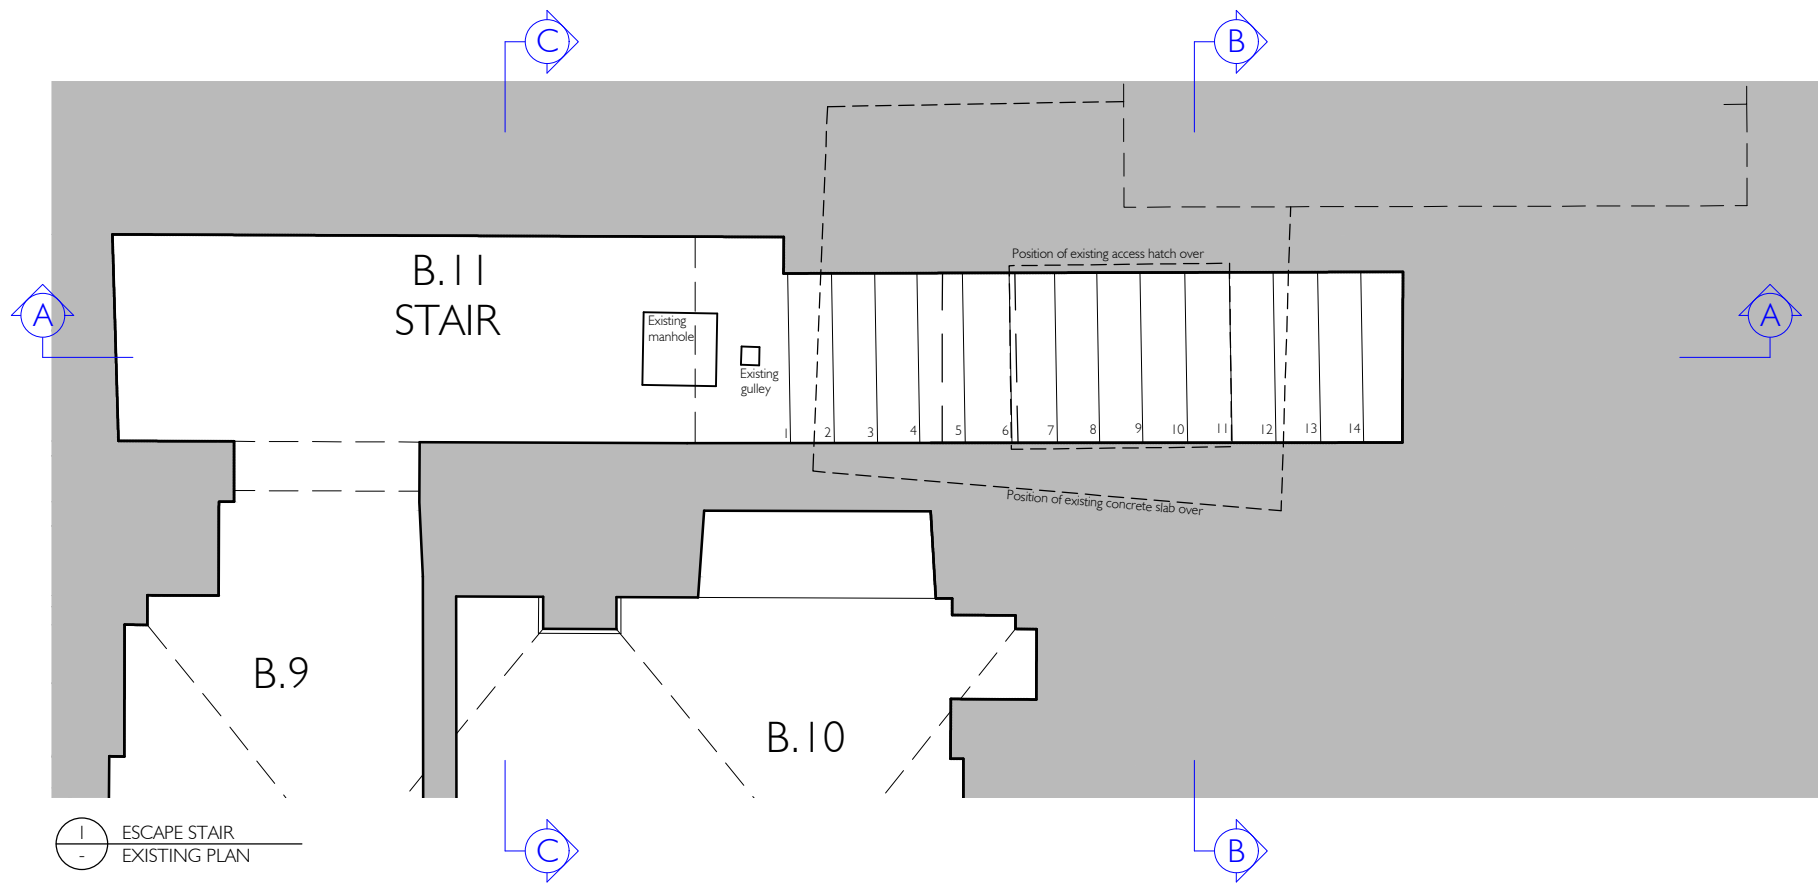

I
-
ESCAPE STAIR
EXISTING PLAN

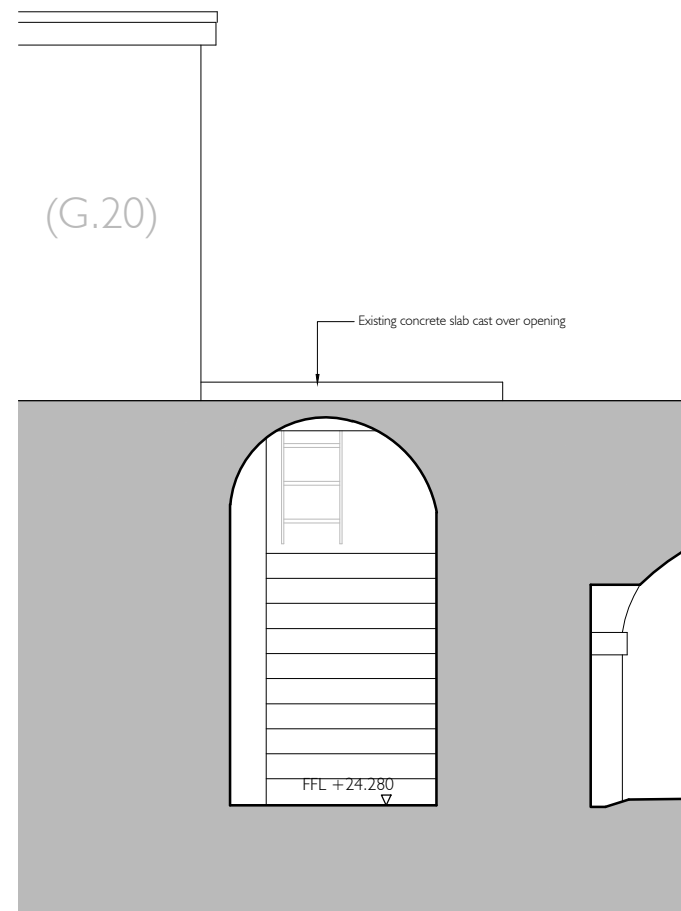

C
-
ESCAPE STAIR
EXISTING SECTION C-C

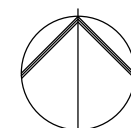

DO NOT SCALE DRAWINGS. THE CONTRACTOR IS RESPONSIBLE FOR CHECKING DIMENSIONS & ANY DISCREPANCY IS TO BE REFERRED TO THE ARCHITECT.

TENDER

T1	Stair name/number corrected	Mar 2021
T	Tender	Feb 2021
P	Building Control	Jan 2021
P1	Preliminary	Jan 2021

REV.	AMENDMENT	DATE
------	-----------	------



**THOMAS
FORD
& PARTNERS**
CHARTERED
ARCHITECTS
SURVEYORS

177 KIRKDALE
SYDENHAM • LONDON • SE26 4QH
TEL 020 8659 3250 • FAX 020 8659 3146
EMAIL tfp@thomasford.co.uk

PROJECT
HILINGDON
CRANFORD PARK

TITLE
EXTERNAL ESCAPE STAIRWELL
SETOUT
AS EXISTING

DRAWN	DATE	SCALE	CHECKED
Sed	Jan 21	1:25@A1	
PROJECT REF.	DRG. No.	REV	
535401	DET-140	T1	