
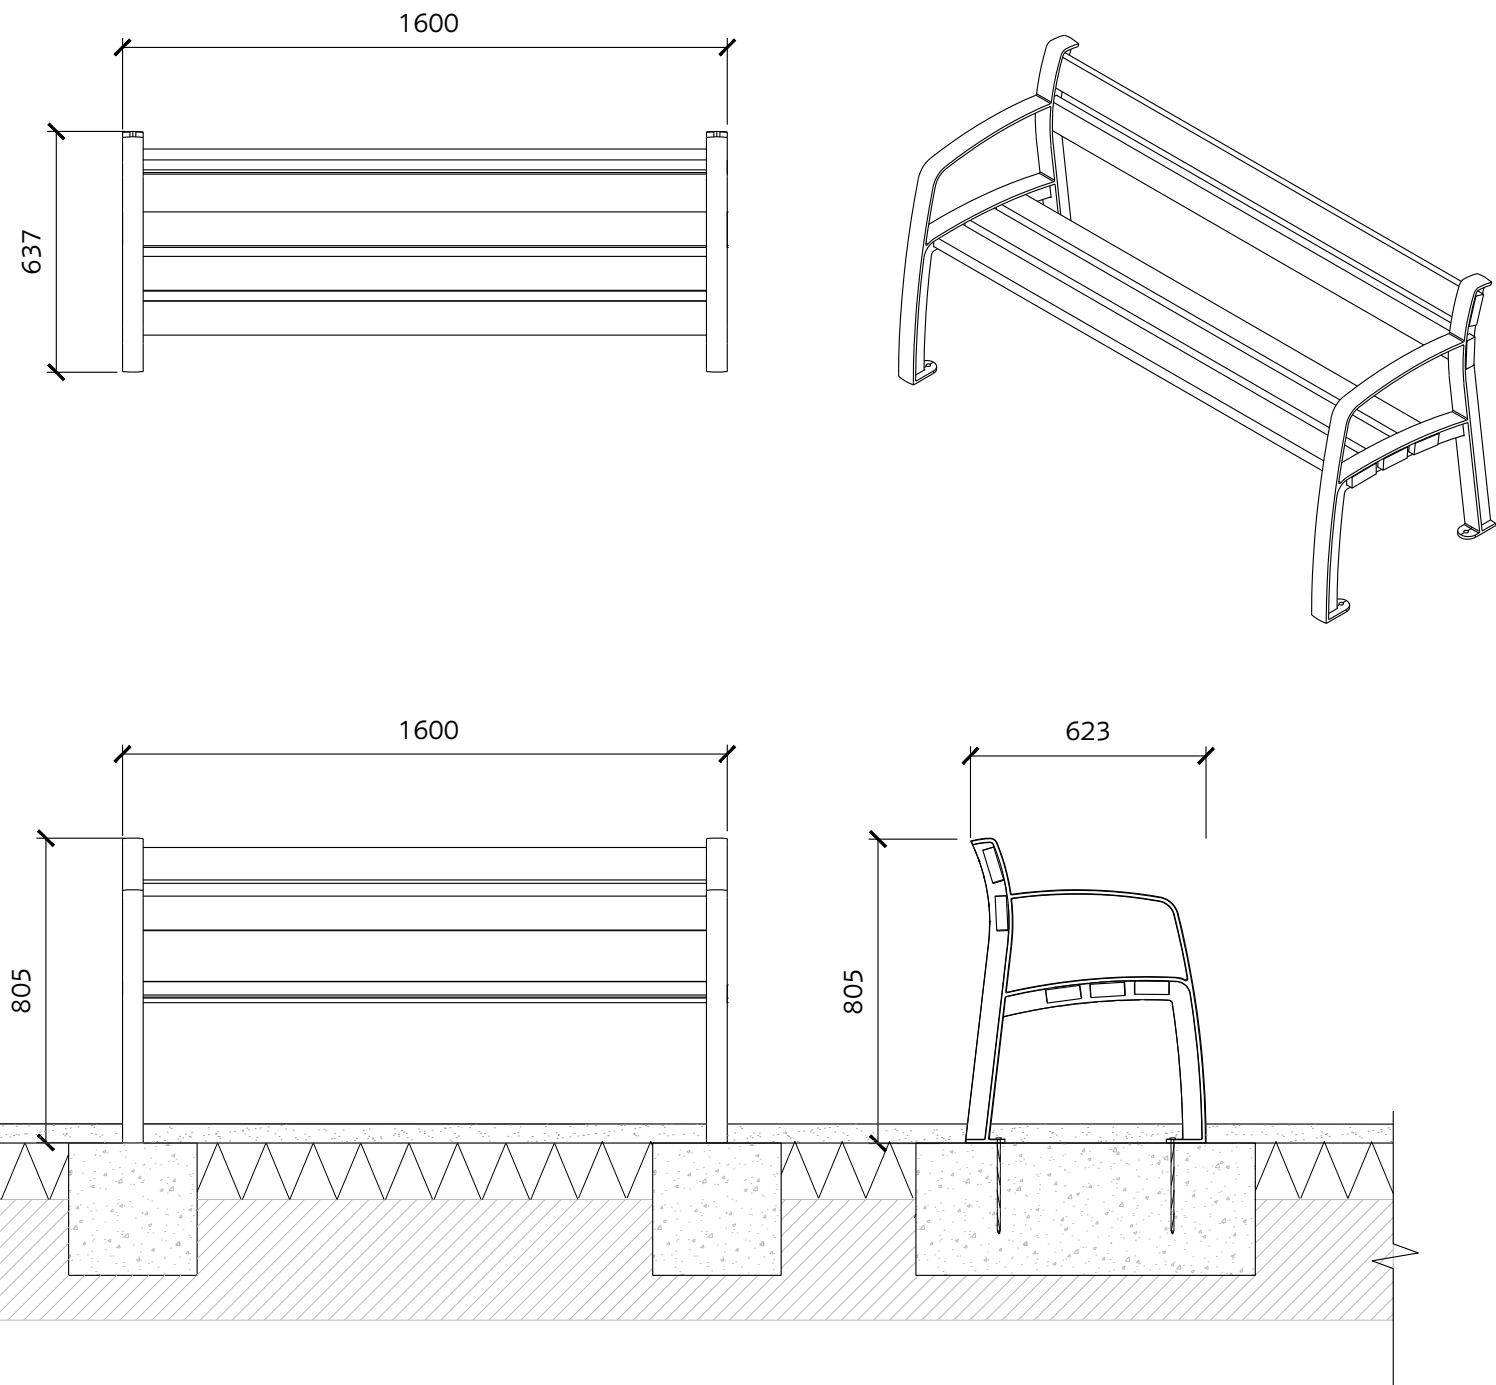
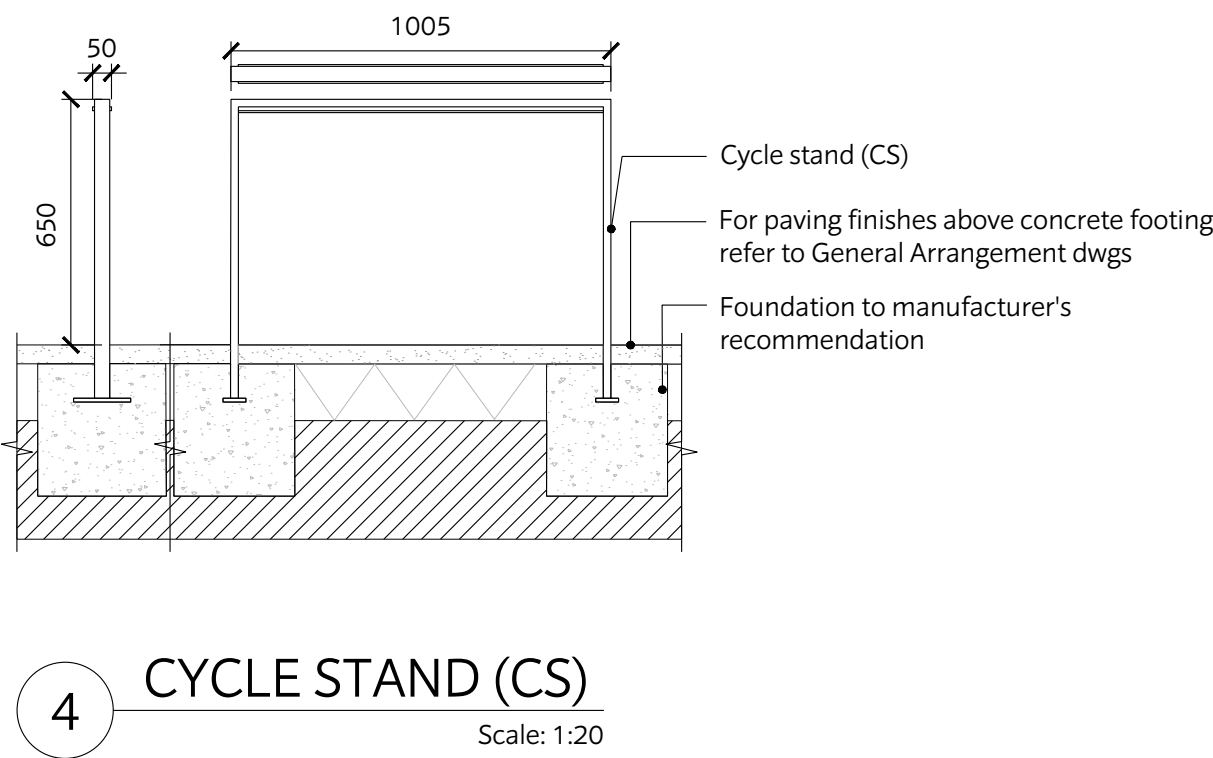
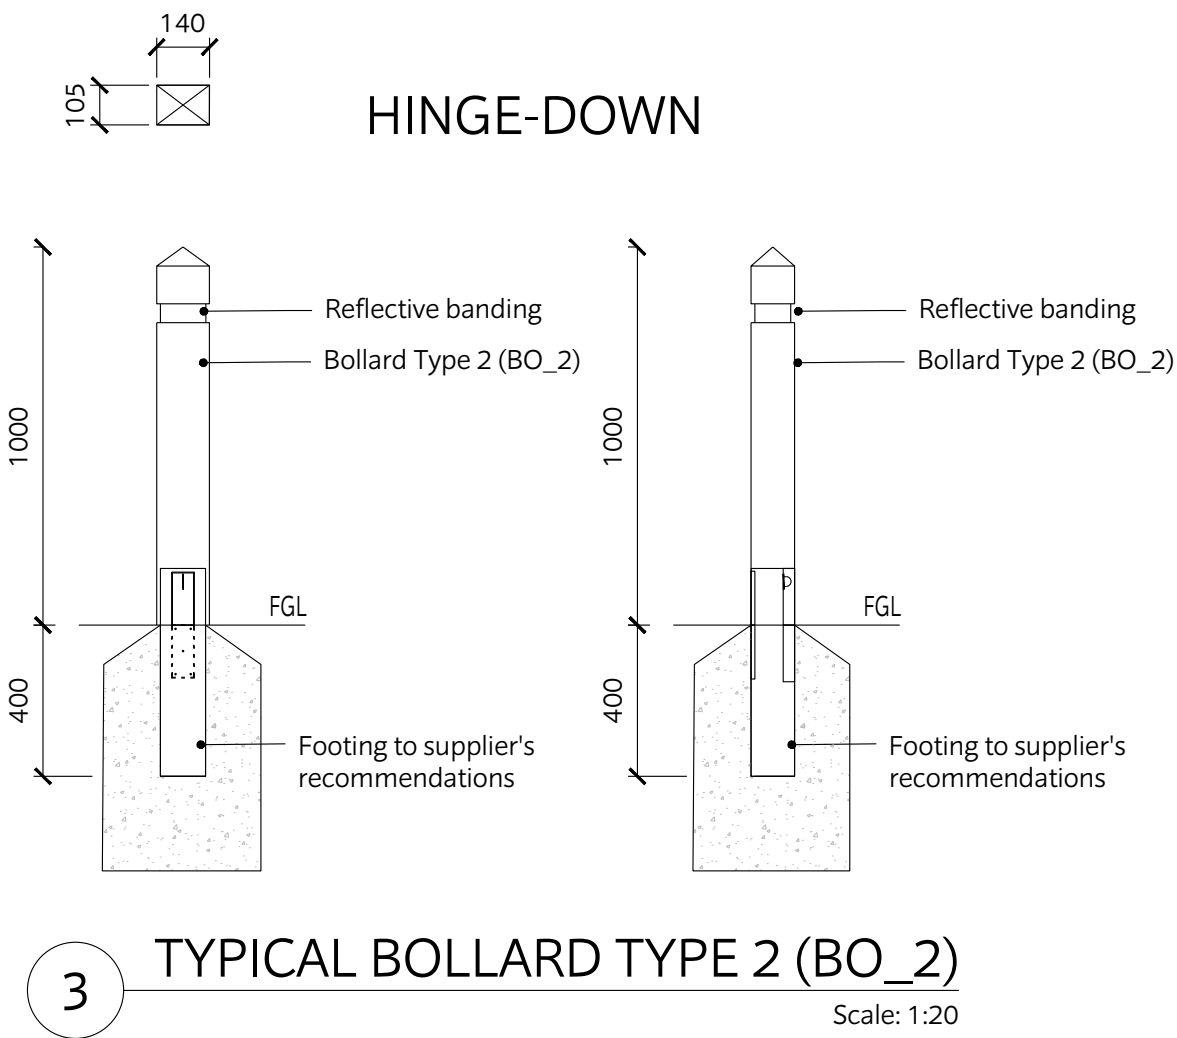


Detail omitted

1

Typical Knee Rail (F1)

Scale: 1:20

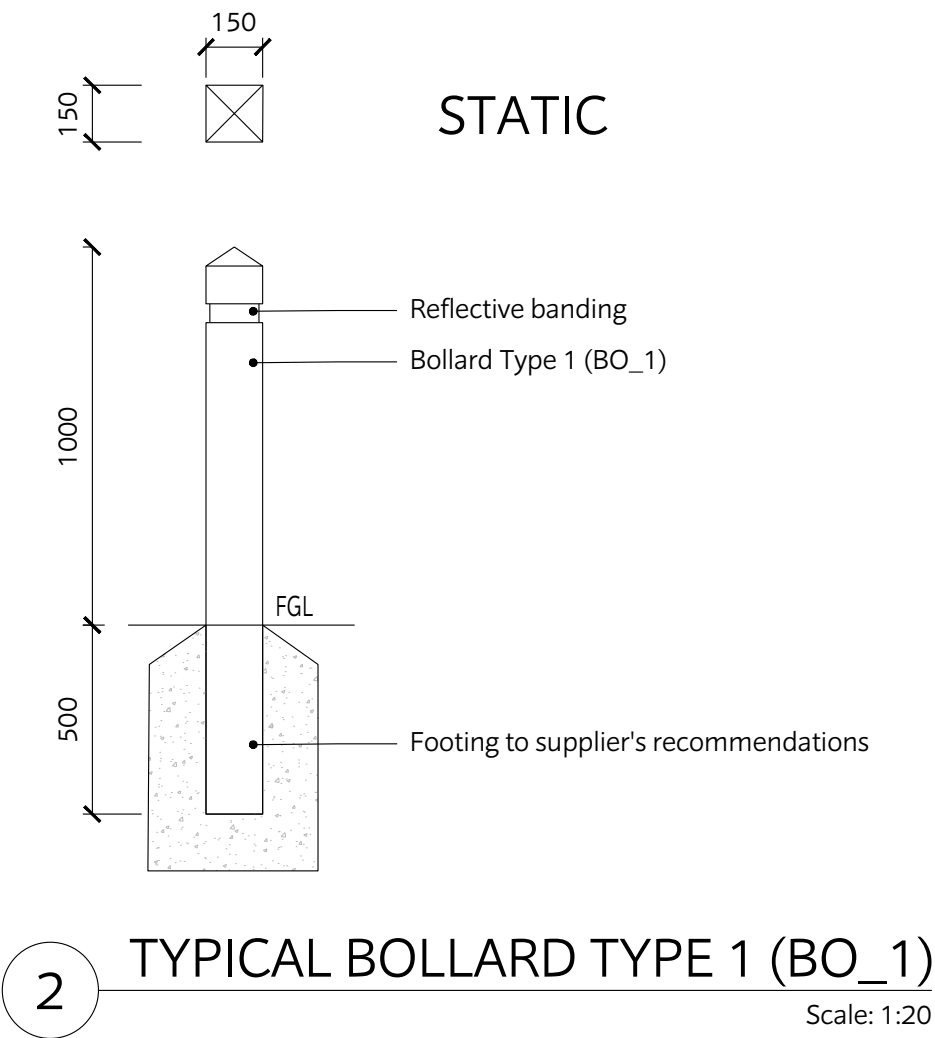

5

TYPICAL BENCH TYPE 1 (B_2)

Scale: 1:20

This document should not be relied on or used in circumstances other than those for which it was prepared and for which Chris Blandford Associates was commissioned. Chris Blandford Associates accepts no responsibility for this document to any other party other than the person by whom it was commissioned.

General Notes:

- Do not scale from this drawing.
- This drawing must be read in conjunction with all other relevant drawings and specification.
- Contractor must report any discrepancies prior to execution of any works.
- Refer to 50027501-CBA-1-GF-DR-L-0002 for overall drawing list.
- Refer to 50027501-CBA-1-GF-DR-L-0004 for definition of Key, Symbols and Annotations.
- For tree and shrub/hedge removal refer to dwgs 50027501-CBA-1-GF-DR-L-0301-0304.

T2	01/03/21	PC	For Tender
T1	17/02/21	PC	For Tender
P1	12/02/21	PC	For Planning
PR1	18/12/20	PC	For Preliminary
Rev	Date	Drw	Revision or reason for Issue

CHRIS BLANDFORD ASSOCIATES
landscape | environment | heritage
The Print Rooms Studio 511 164/180 Union St Waterloo London SE1 0LH
T +44 (0)20 7089 6480 E mail@cbastudios.com W www.cbastudios.com

Client		LONDON BOROUGH OF HILLINGDON	
Project Title		CRANFORD PARK	
Drawing Series and Title		3000 Hard Landscape Details	
Scale @ A1	Drawn	Date	
AS SHOWN	PC	NOV 2020	
	Approved	Drawing Status	
	AS	TENDER	
Drawing number		Revision	
50027501-CBA-1-GF-DR-L-3503		T2	