



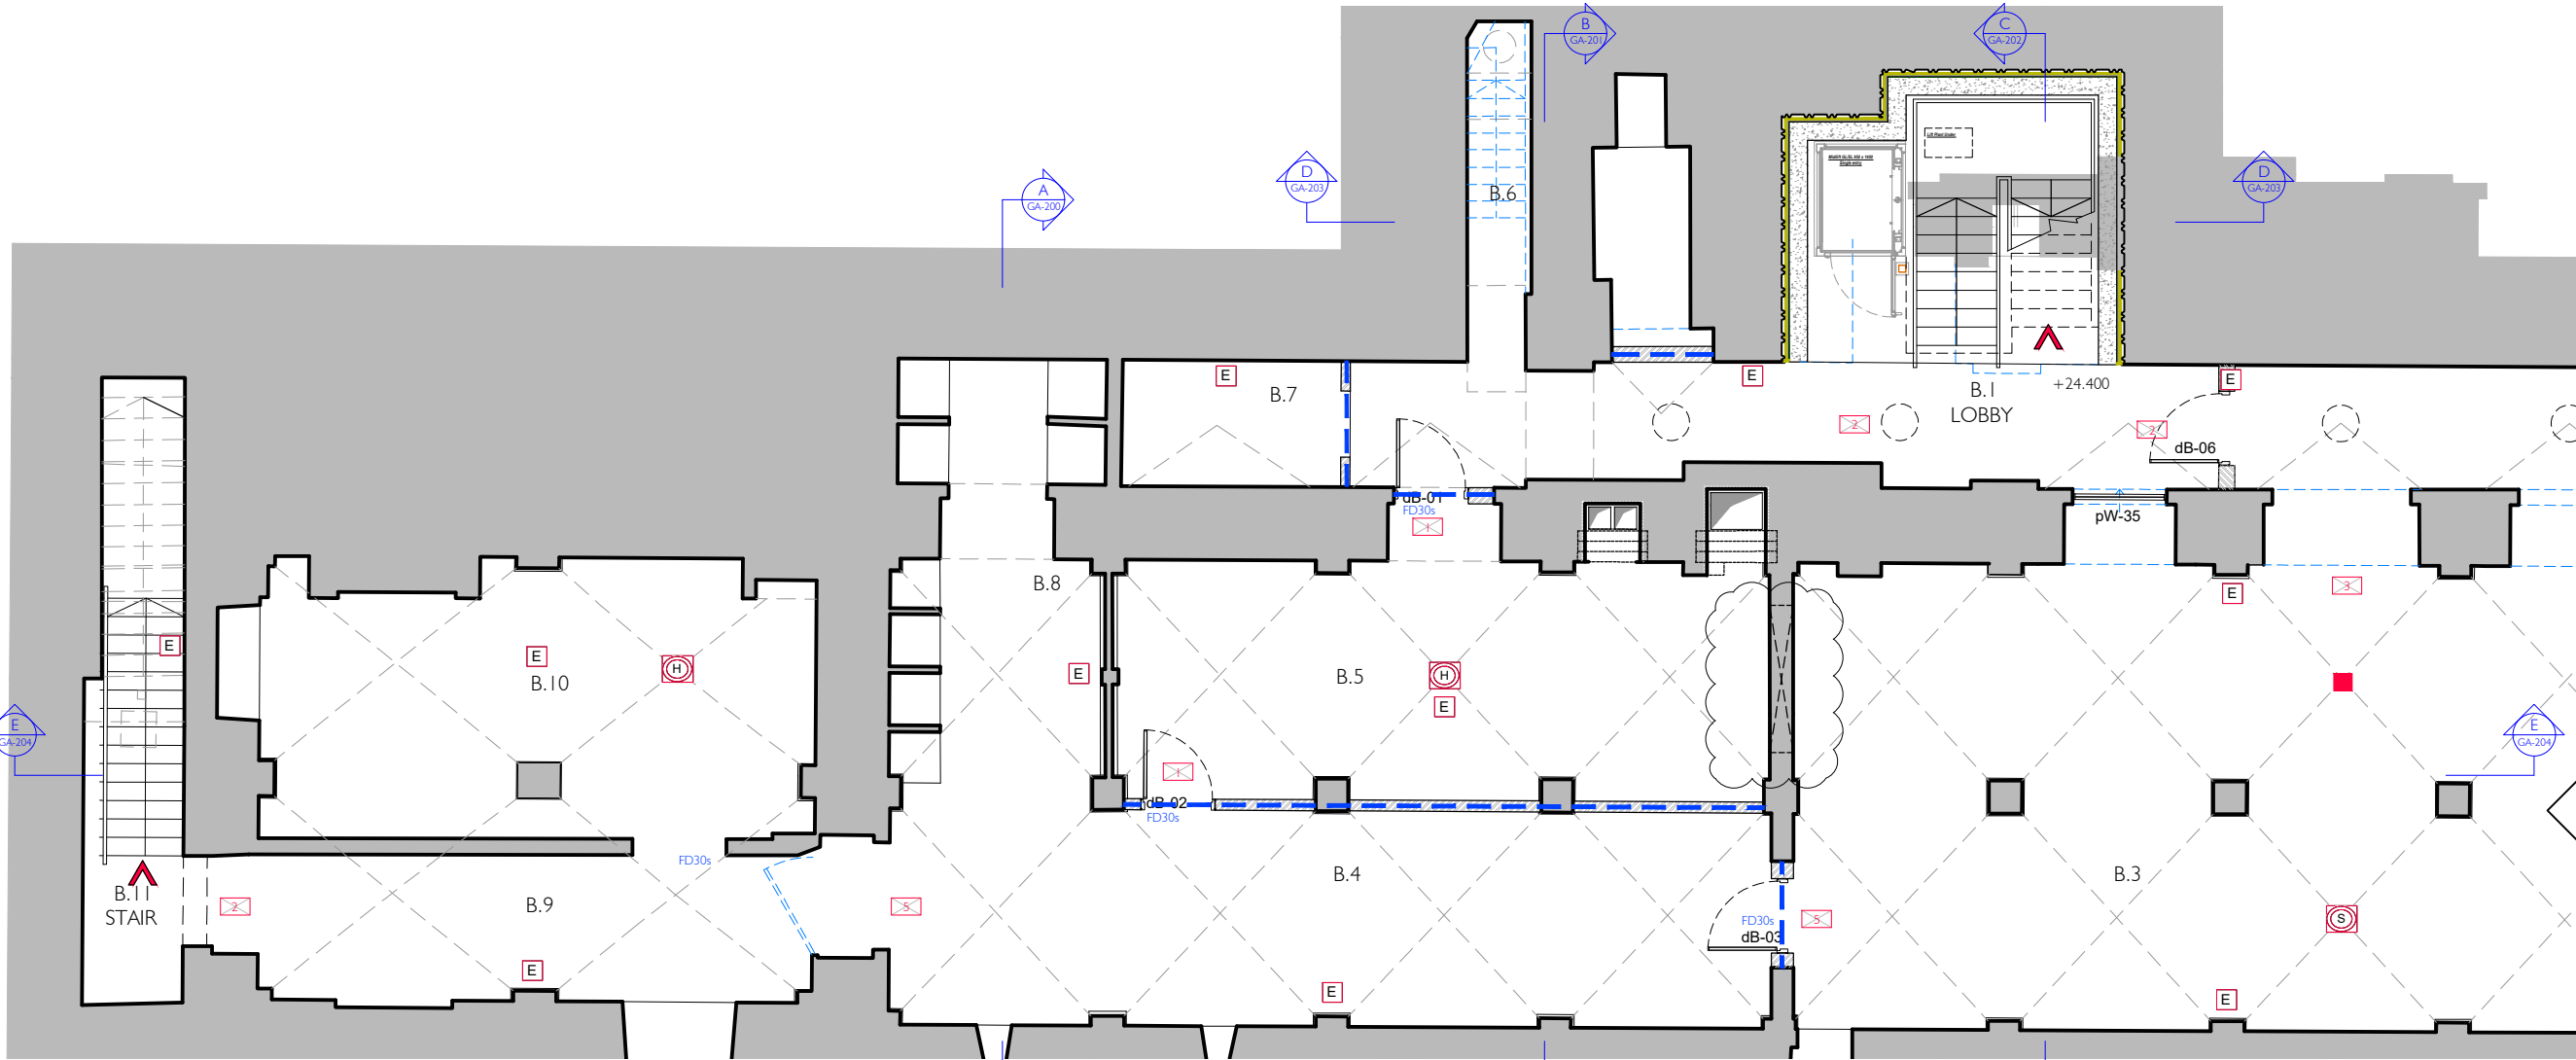

A BASEMENT PLAN - PART A
- AS PROPOSED

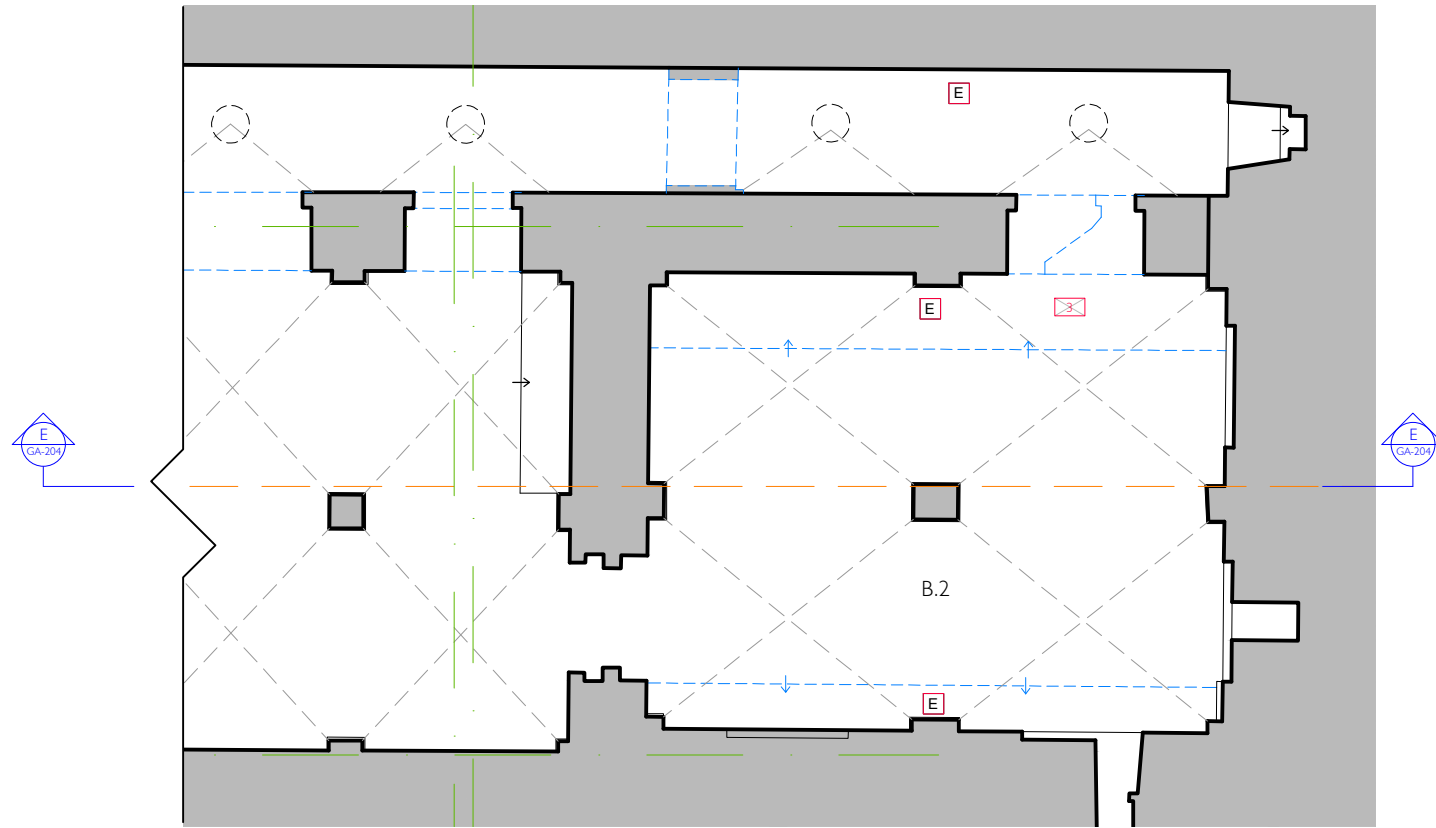

B BASEMENT PLAN - PART B
- AS PROPOSED

0 5
SCALE 1:50 (A1)
SCALE 1:100 (A3)
METRES

DO NOT SCALE DRAWINGS. THE CONTRACTOR IS RESPONSIBLE FOR CHECKING DIMENSIONS & ANY DISCREPANCY IS TO BE REFERRED TO THE ARCHITECT.

TENDER

KEY
250 X 200 FIRE EXIT SIGNS & ARROWS EXODUS ILLUMINATED 3
250 X 200 FIRE EXIT SIGNS NON-ILLUMINATED 3

- 1 = FIRE EXIT
2 = FIRE EXIT
3 = FIRE EXIT
4 = FIRE EXIT
5 = FIRE EXIT

INDICATED AS FOLLOWS:



- O Water Extinguisher
OO Water and Foam Extinguisher
OOO Powder Extinguisher

Primary means of escape to protected enclosure or direct to outside.

FIRE ALARM ACCESSORIES

- Fire Alarm Smoke Detector and Sounder Combined (S)
Fire Alarm Smoke Detector (S)
Air Sampling Point (A)
Fire Alarm Heat Detector and Sounder Combined (H)
Fire Alarm Break Glass (E)
Conventional Fire Alarm Panel (P)

Emergency Luminaire (E)

Visual Alarm Indicator (V)

30 minute fire door (FD30)

30 minute fire door - with smoke seals (FD30s)

60 minute fire door (FD60)

60 minute fire door - with smoke seals (FD60s)

60 minute

30 minute

T1 Tender

T Tender

REV. AMENDMENT DATE

Apr 2021
Feb 2021



LOTTERY FUNDED

THOMAS FORD & PARTNERS
CHARTERED ARCHITECTS SURVEYORS

177 KIRKDALE
SYDENHAM • LONDON • SE26 4QH
TEL 020 8659 3250 • FAX 020 8659 3146
EMAIL ttf@thomasford.co.uk

PROJECT
HILINGDON
CRANFORD PARK

TITLE
BASEMENT PLAN
FIRE PLAN

DRAWN	DATE	SCALE	CHECKED
CK	Jan 21	1:50@A1	
PROJECT REF.	DRG. No.	REV.	
535401	FR-100	T1	