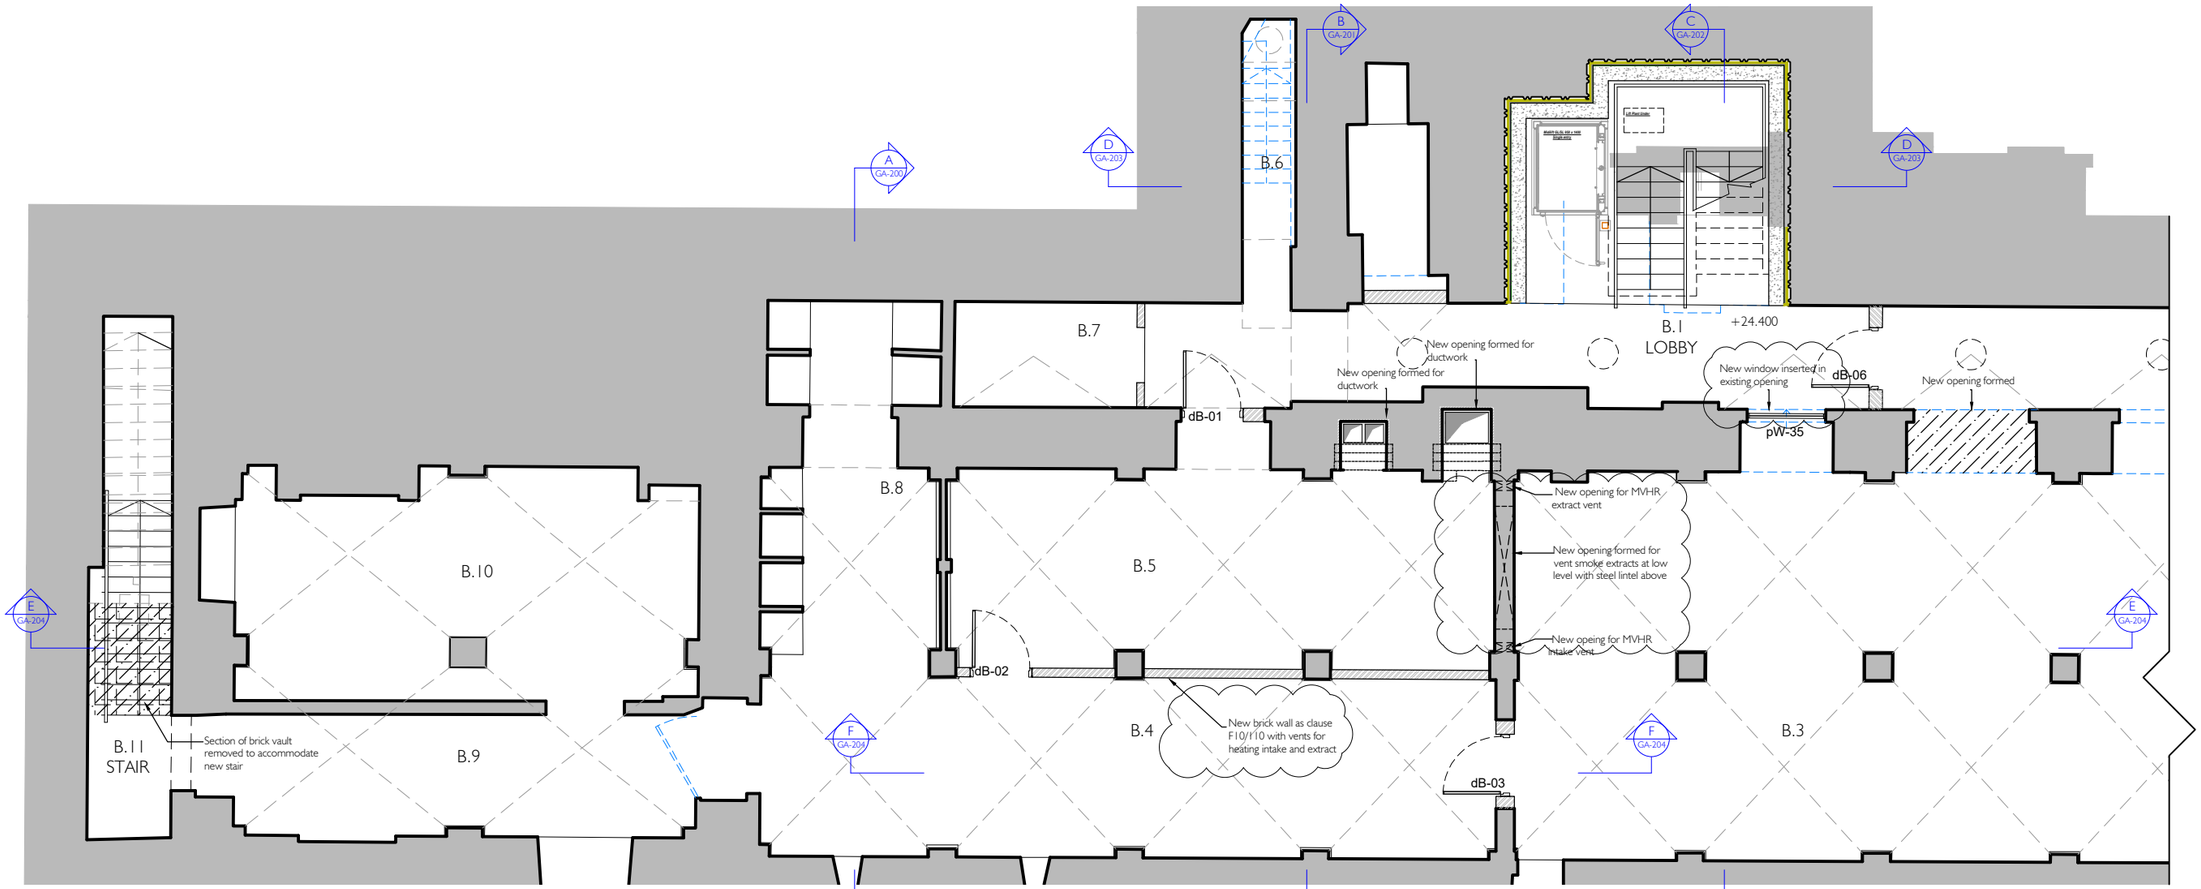

A - BASEMENT PLAN - PART A
AS PROPOSED

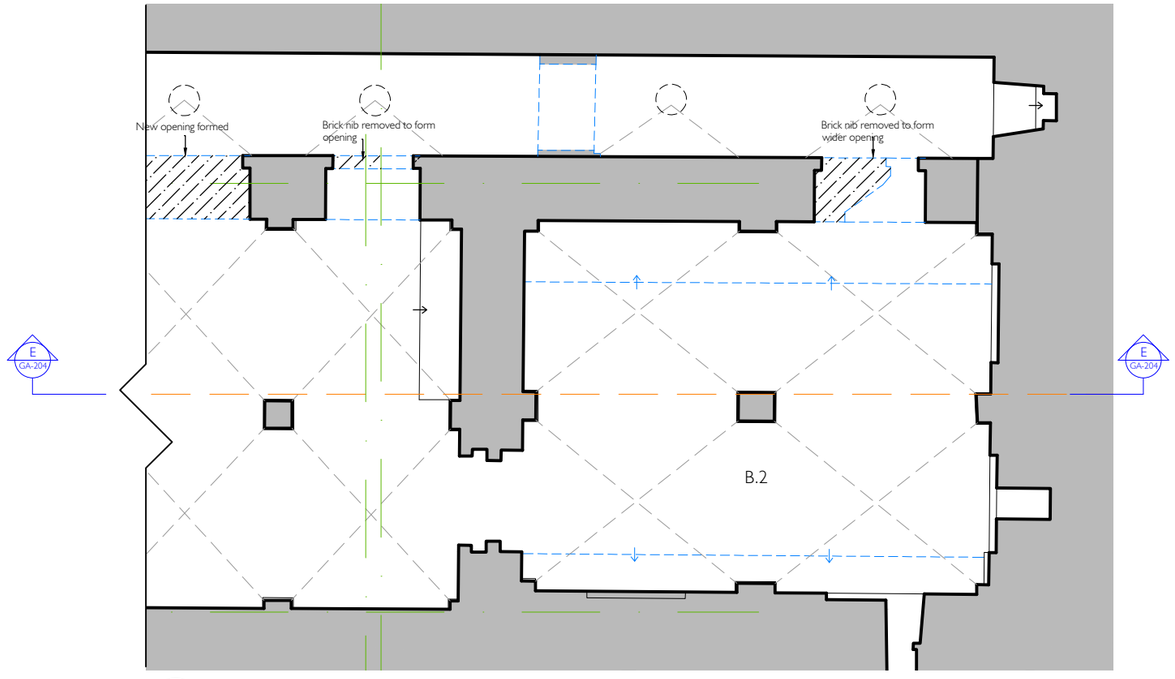

B - BASEMENT PLAN - PART B
AS PROPOSED

0 5
SCALE 1:50 (A1)
SCALE 1:100 (A3)
METRES

DO NOT SCALE DRAWINGS. THE CONTRACTOR IS RESPONSIBLE FOR CHECKING DIMENSIONS & ANY DISCREPANCY IS TO BE REFERRED TO THE ARCHITECT.

TENDER

KEY

Area of fabric to be removed

REV.	AMENDMENT	DATE
T2	Notes added	Apr 2021
T1	Doors omitted. Duct added	Mar 2021
T	Tender	Feb 2021
P	Building Control	Feb 2021
P1	Preliminary	Oct 2020

heritage lottery fund
LOTTERY FUNDED

THOMAS FORD & PARTNERS
CHARTERED ARCHITECTS SURVEYORS
177 KIRKDALE
SYDENHAM • LONDON • SE26 4QH
TEL 020 8659 3250 • FAX 020 8659 3146
EMAIL tfp@thomasford.co.uk

PROJECT
HILINGDON
CRANFORD PARK

TITLE
BASEMENT PLAN
AS PROPOSED

DRAWN	DATE	SCALES	CHECKED
Sed	Oct 20	1:50@A1	
PROJECT REF.		DRG. No.	REV
535401		GA-100	T2