



DO NOT SCALE DRAWINGS. THE CONTRACTOR IS RESPONSIBLE FOR CHECKING DIMENSIONS & ANY DISCREPANCY IS TO BE REFERRED TO THE ARCHITECT.

TENDER

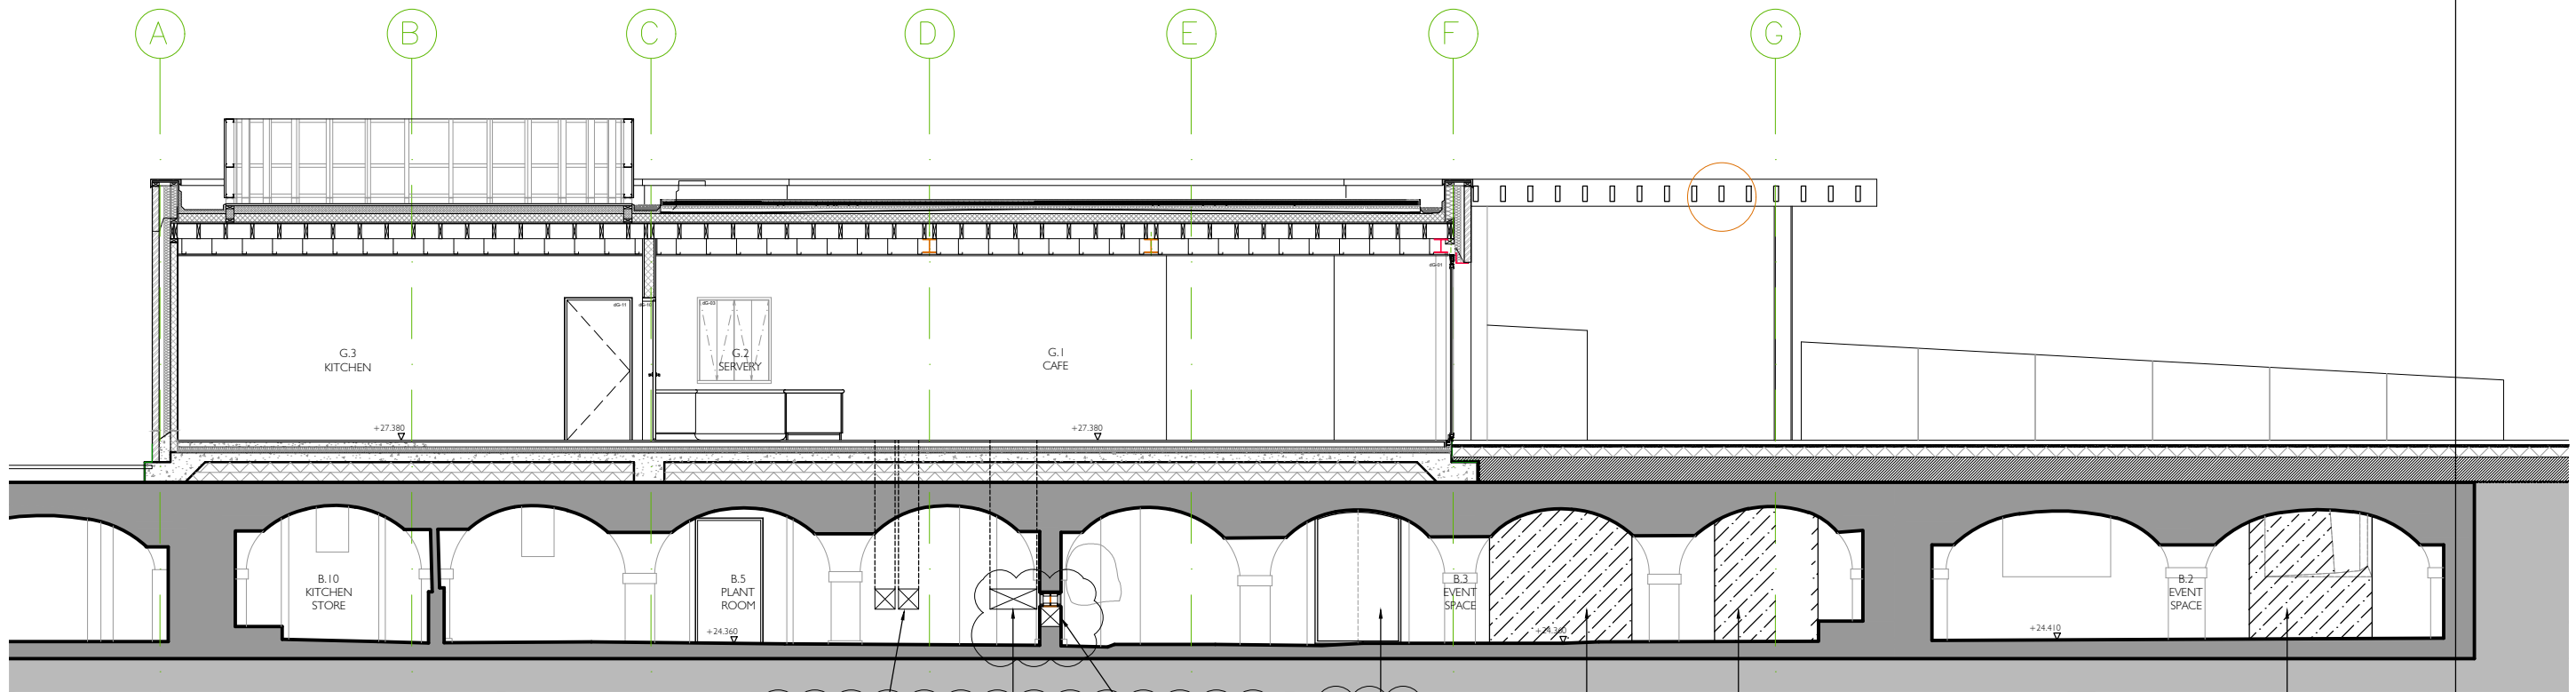


E CAFE - SECTION E-E
AS PROPOSED

2 no. new opening formed for ductwork
New opening formed for ductwork
New opening formed for 3 no. vent smoke extracts at low level with covered steel lintel above
New window inserted in existing opening
New opening formed
Brick nib removed to form opening
Brick nib removed to form wider opening

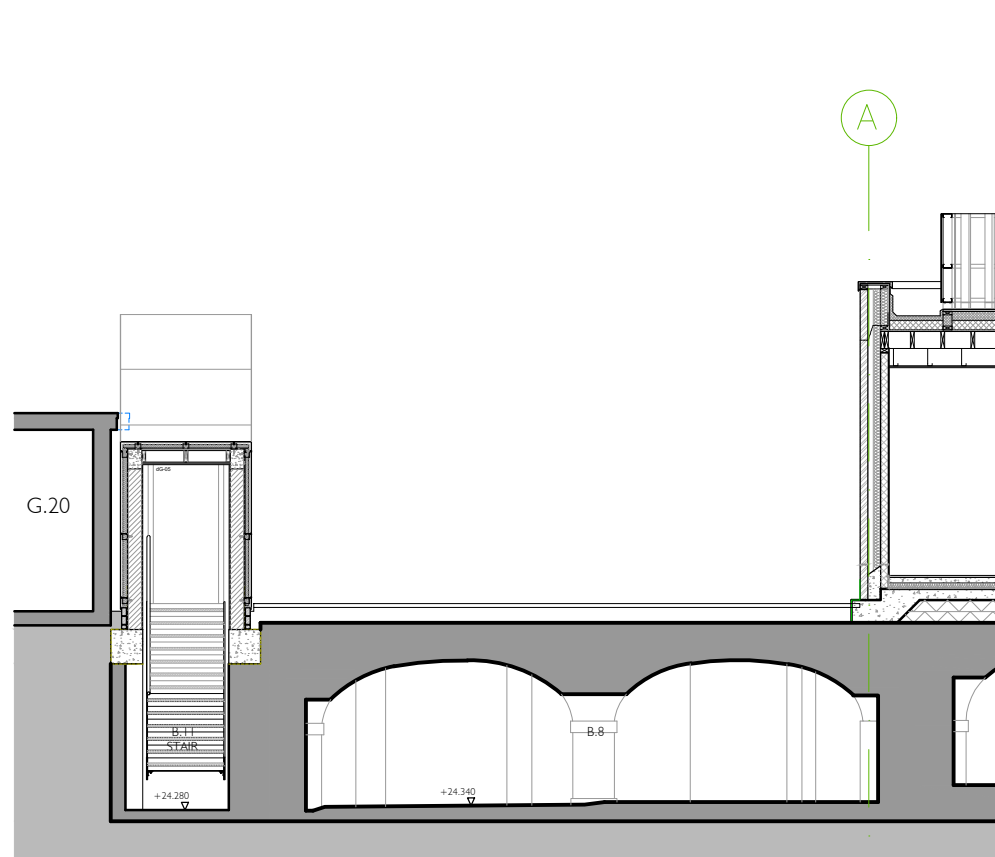

F CAFE - SECTION E-E
AS PROPOSED

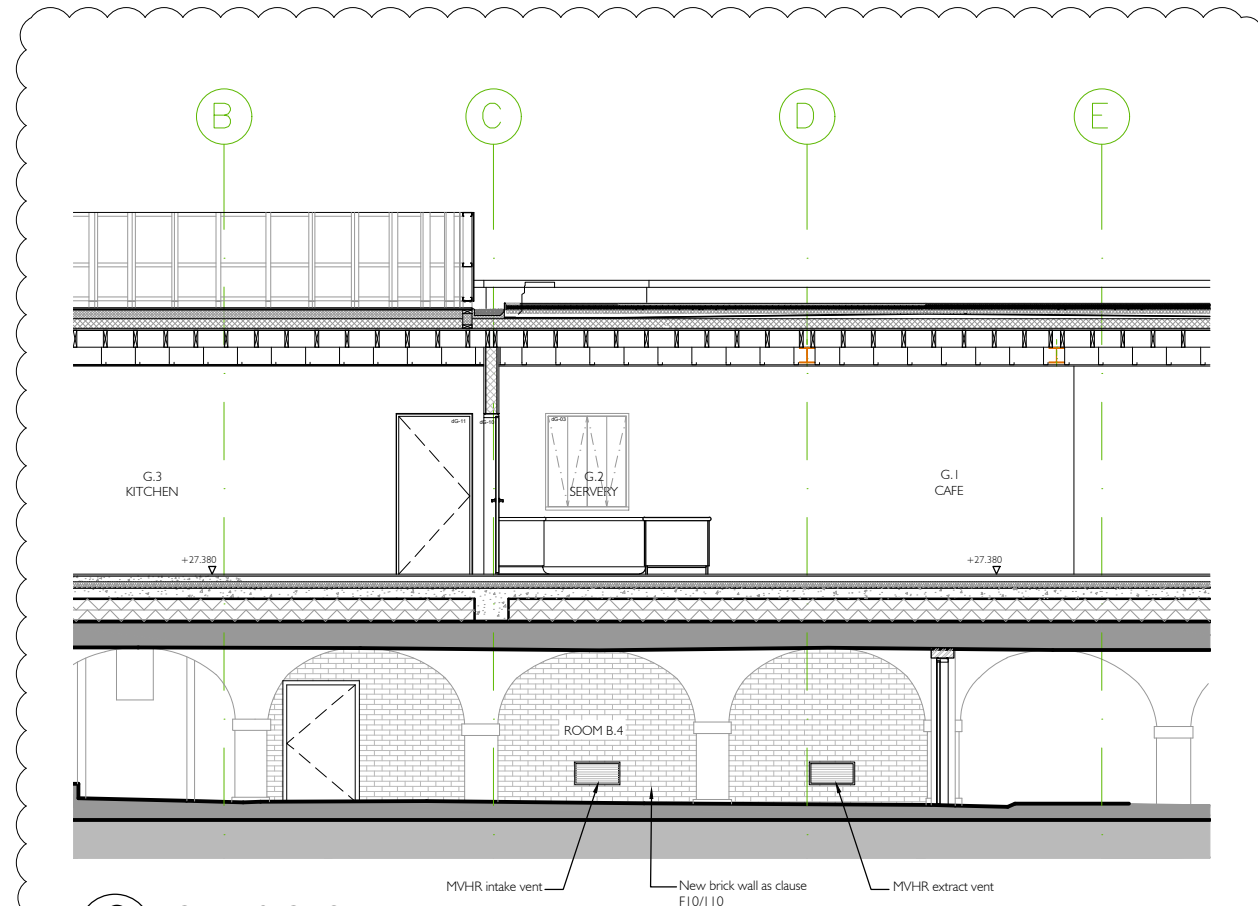

G CAFE - SECTION E-F
AS PROPOSED

MVHR intake vent
New brick wall as clause F10/110
MVHR extract vent

0 5
SCALE 1:50 (A1)
SCALE 1:100 (A3)
METRES

T1 Tender Apr 2021
T Tender Feb 2021
P Planning Condition Feb 2021
P2 Preliminary Dec 2020
P1 Preliminary Oct 2020

REV.	AMENDMENT	DATE
------	-----------	------



**THOMAS
FORD
& PARTNERS**
CHARTERED
ARCHITECTS
SURVEYORS

177 KIRKDALE
SYDENHAM • LONDON • SE26 4QH
TEL 020 8659 3250 • FAX 020 8659 3146
EMAIL tfp@thomasford.co.uk

PROJECT
HILINGDON
CRANFORD PARK

TITLE
CAFE
SECTION E-E
AS PROPOSED

DRAWN	DATE	SCALE	CHECKED
Sed	Oct 20	1:50@A1	
PROJECT REF.	DRG. No.	REV.	
535401	GA-204	T1	