




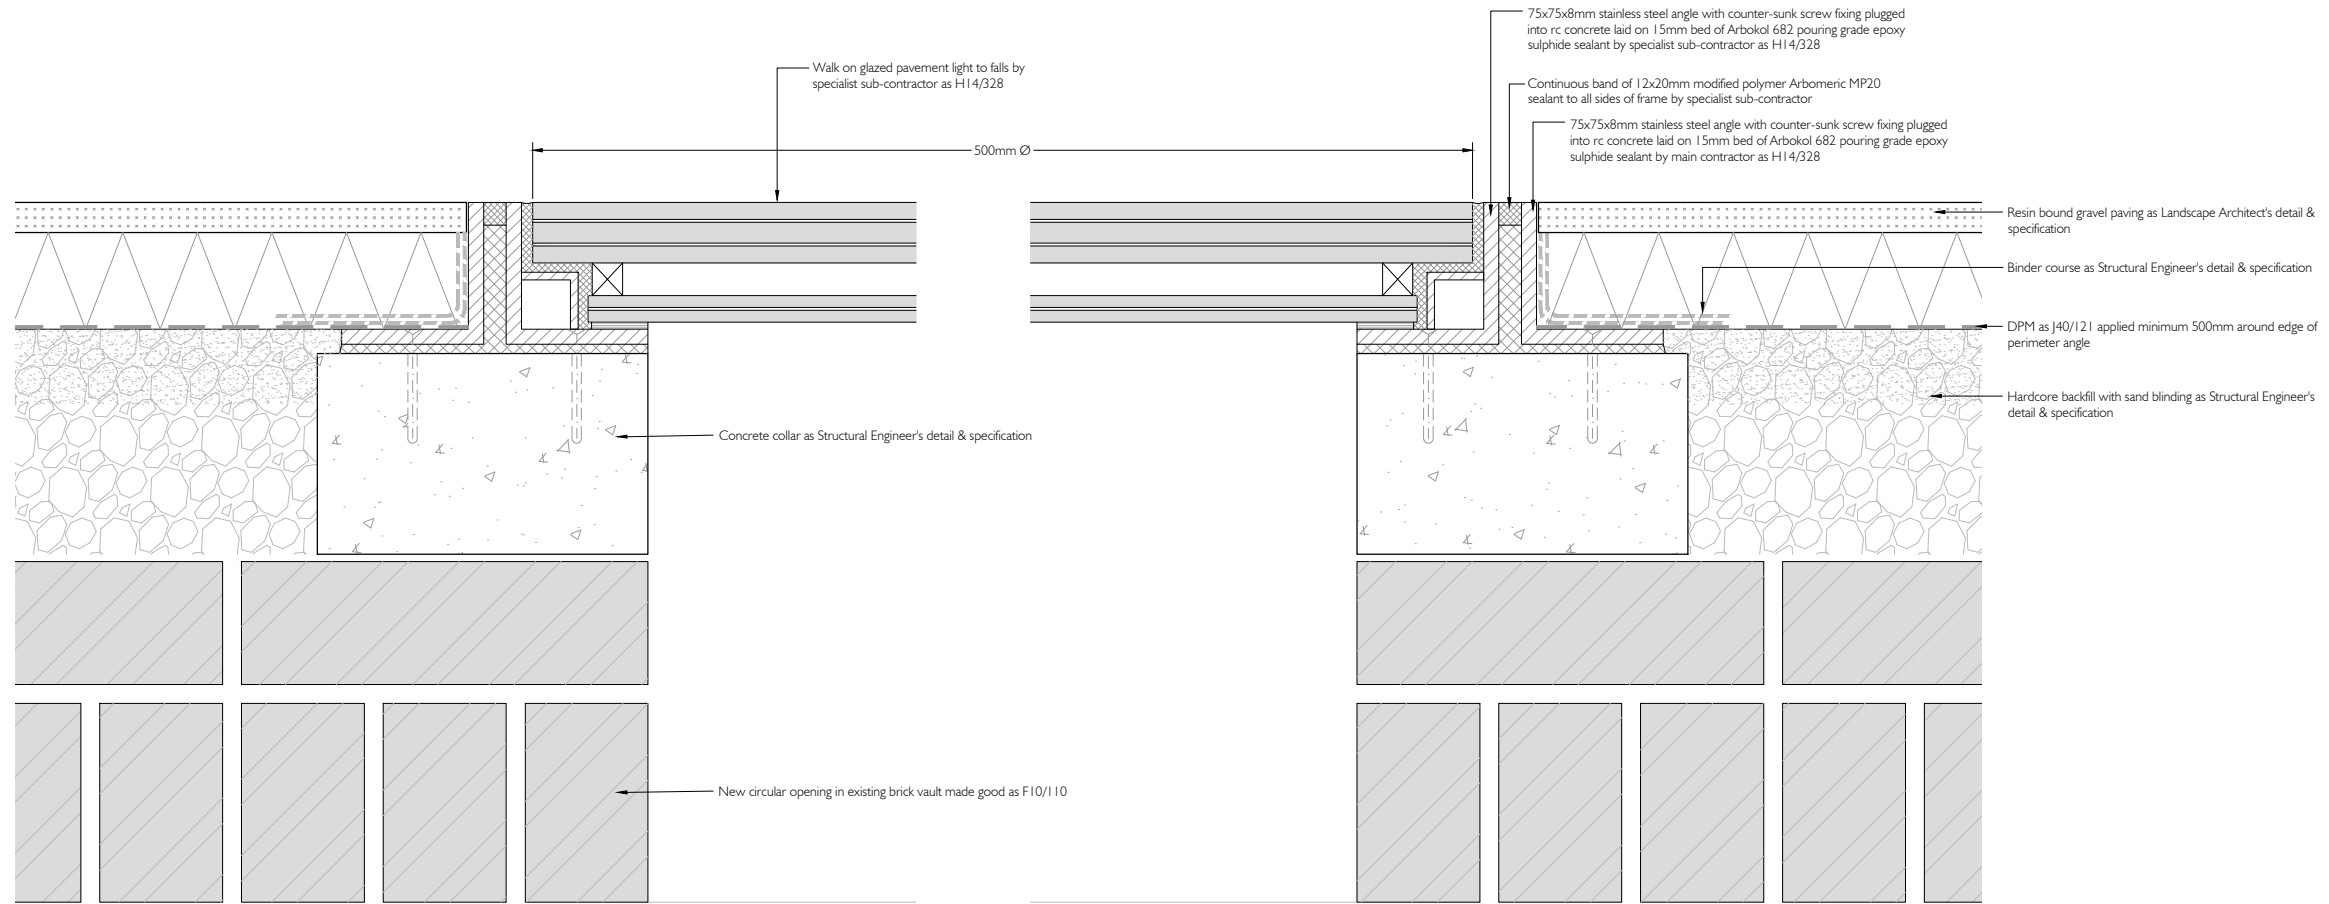

A CAFE - PAVEMENT LIGHT
EXTERNAL DETAIL

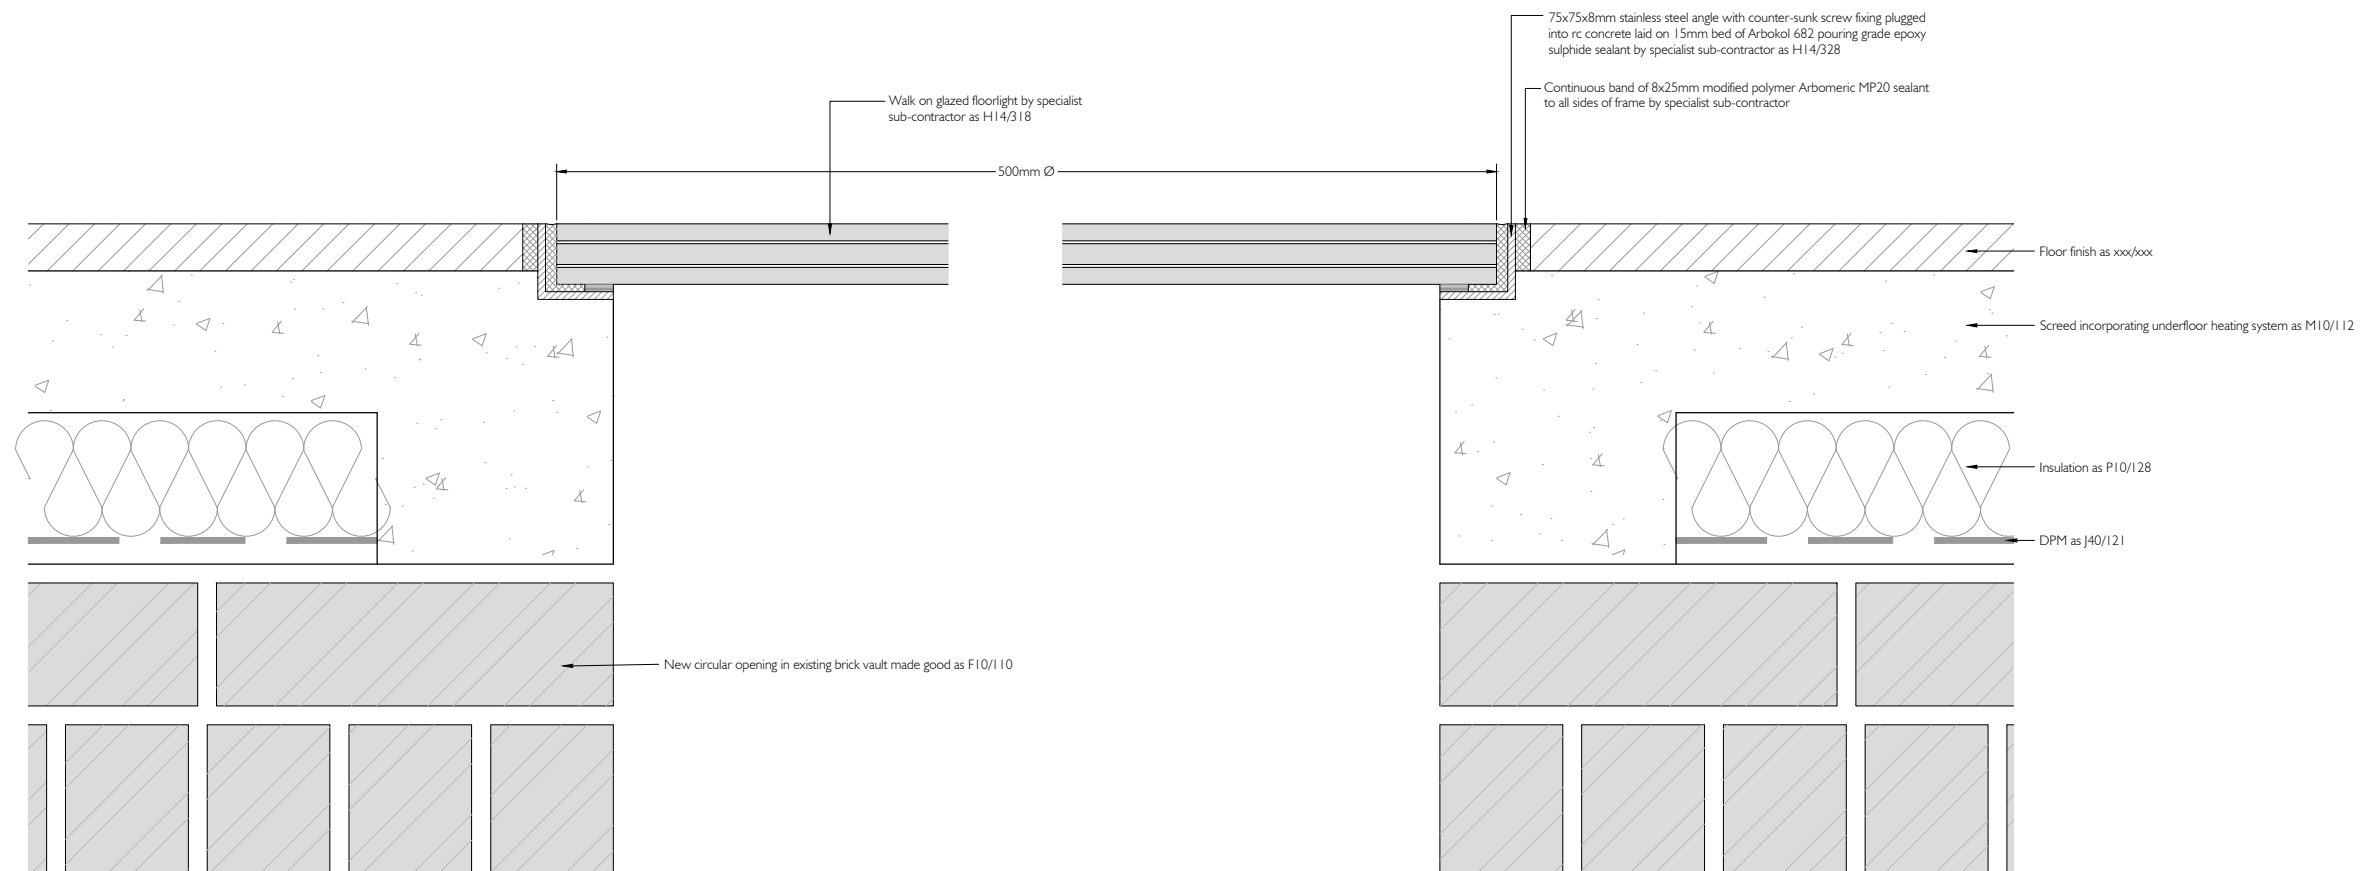

B CAFE - PAVEMENT LIGHT
INTERNAL DETAIL

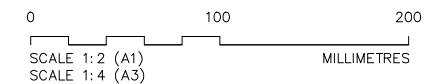

DO NOT SCALE DRAWINGS. THE CONTRACTOR IS RESPONSIBLE FOR CHECKING DIMENSIONS & ANY DISCREPANCY IS TO BE REFERRED TO THE ARCHITECT.

TENDER

T Tender Feb 2021
P Planning Jan 2021
P Building Control Jan 2021

REV.	AMENDMENT	DATE
------	-----------	------



**THOMAS
FORD
& PARTNERS**
CHARTERED
ARCHITECTS
SURVEYORS

177 KIRKDALE
SYDENHAM • LONDON • SE26 4QH
TEL 020 8659 3250 • FAX 020 8659 3146
EMAIL ttf@thomasford.co.uk

PROJECT
HILINGDON
CRANFORD PARK

TITLE
CAFE - PAVEMENT LIGHTS
DETAIL
AS PROPOSED

DRAWN	DATE	SCALE	CHECKED
Sed	Nov 20	1:2@A1	
PROJECT REF.	DRG. No.	REV	
535401	DET-134	T	