

DO NOT SCALE DRAWINGS. THE CONTRACTOR IS RESPONSIBLE FOR CHECKING DIMENSIONS & ANY DISCREPANCY IS TO BE REFERRED TO THE ARCHITECT.

TENDER

KEY

 Area of fabric to be removed

T2	Notes added	Apr 2021
T1	Doors omitted. Duct added	Mar 2021
T	Tender	Feb 2021
P	Building Control	Feb 2021
PI	Preliminary	Oct 2020

REV.	AMENDMENT	DATE
------	-----------	------




THOMAS FORD & PARTNERS
CHARTERED ARCHITECTS
SURVEYORS

177 KIRKDALE
SYDENHAM • LONDON • SE26 4QH
TEL 020 8659 3250 • FAX 020 8659 3146
EMAIL tfp@thomasford.co.uk


PROJECT
HILINGDON
CRANFORD PARK

TITLE
BASEMENT PLAN
AS PROPOSED

DRAWN	DATE	SCALE	CHECKED
Sed	Oct 20	1:50@A1	
PROJECT REF.	DRG. No.	REV.	
535401	GA-100	T2	

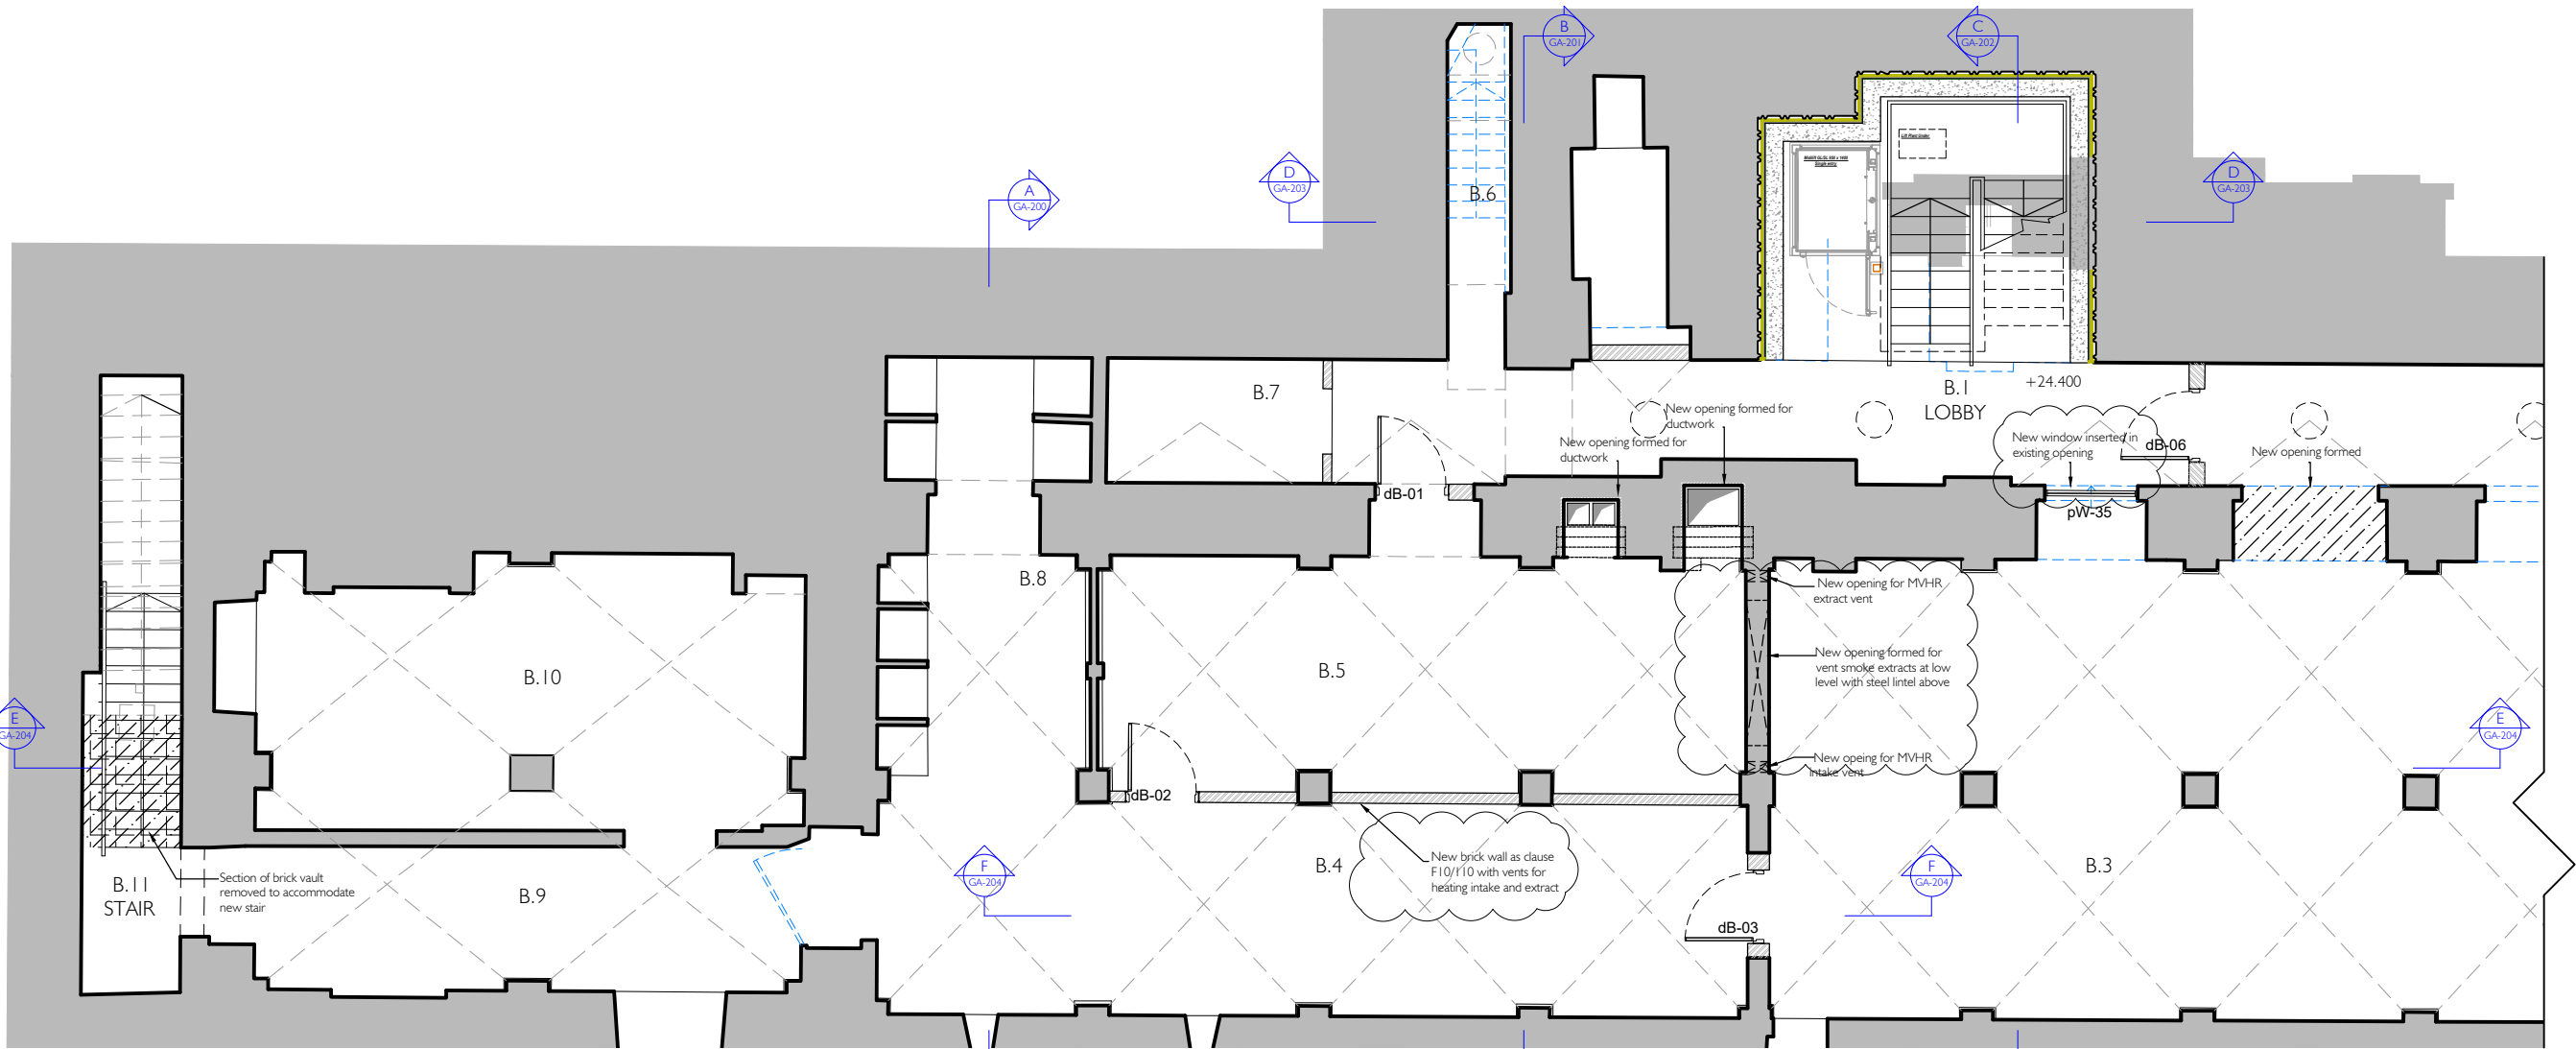

A BASEMENT PLAN - PART A
- AS PROPOSED

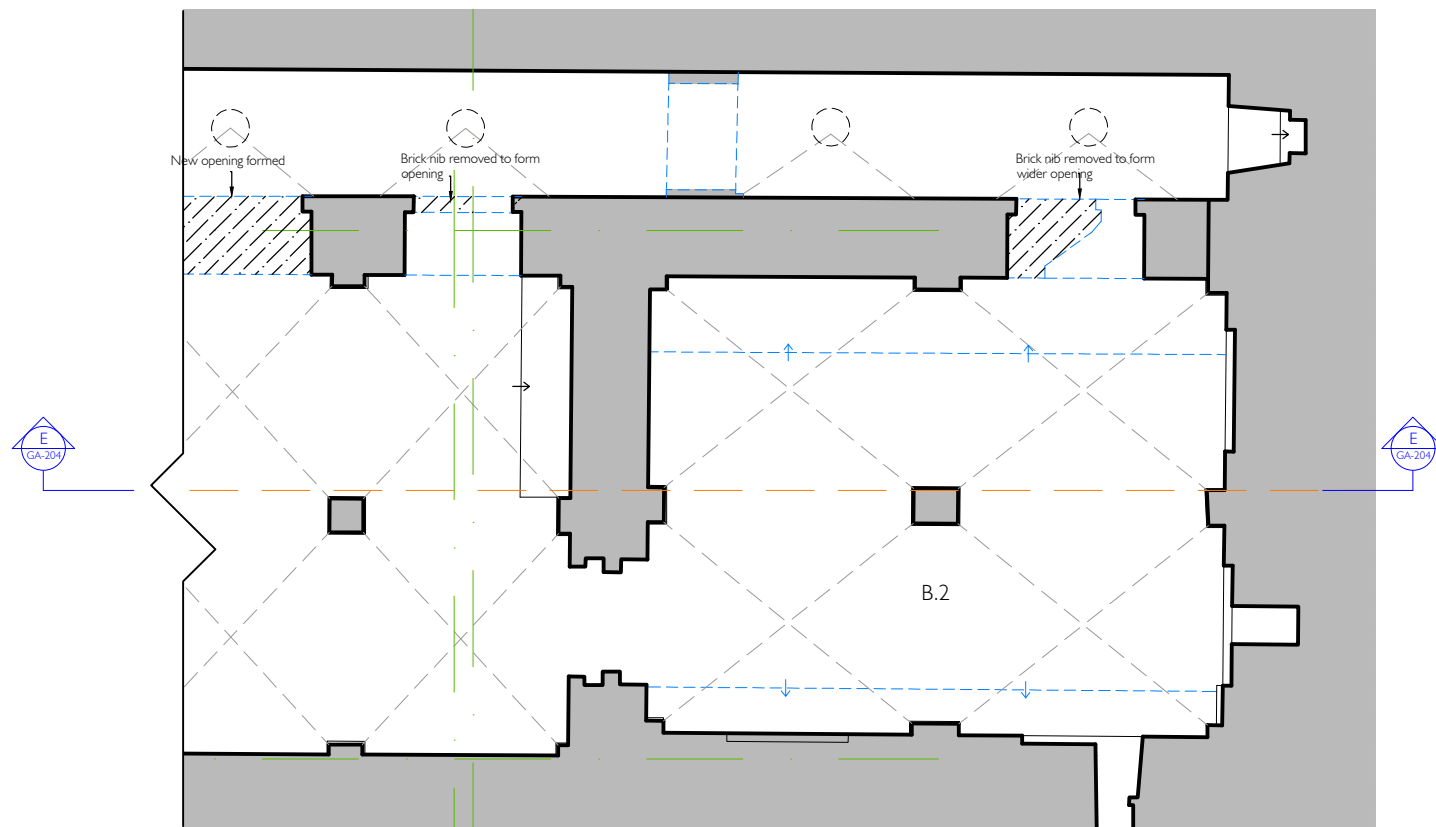

B BASEMENT PLAN - PART B
- AS PROPOSED

0 5
SCALE 1:50 (A1)
SCALE 1:100 (A3)
METRES

