



1 / - DOOR TYPE 1 JAMB DETAIL


2a / - DOOR TYPE 1 STILE DETAIL

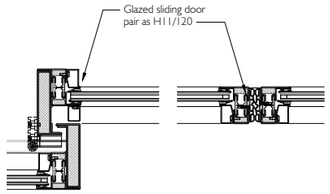

2b / - DOOR TYPE 1 SLIDING DOOR

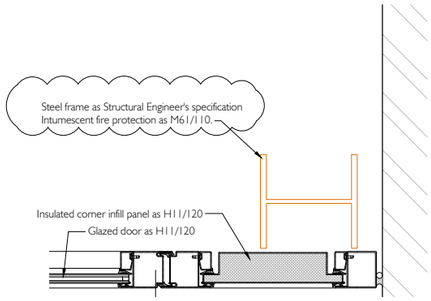


3 / - DOOR TYPE 1 JAMB DETAIL

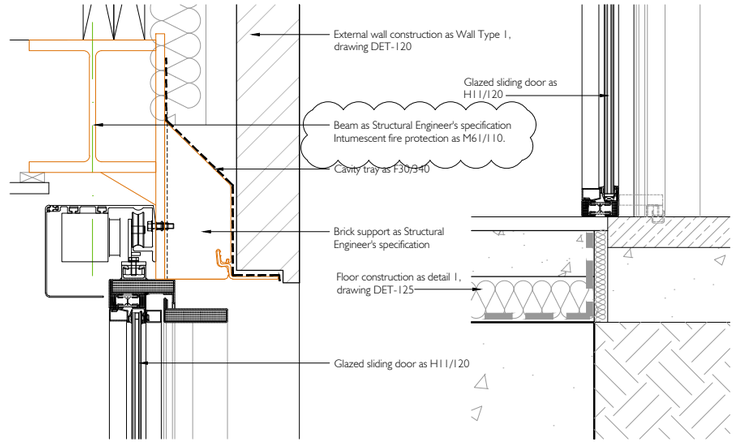


4 / - DOOR TYPE 1 HEAD DETAIL


5 / - DOOR TYPE 1 CILL DETAIL

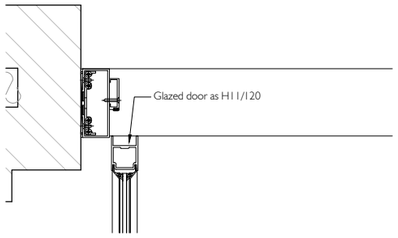


6 / - DOOR TYPE 2 JAMB DETAIL

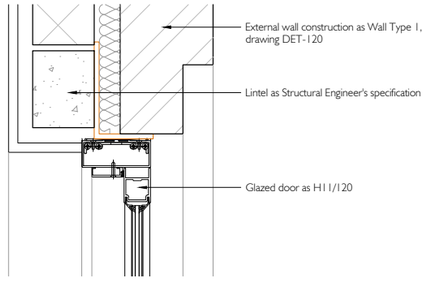


7 / - DOOR TYPE 2 HEAD DETAIL

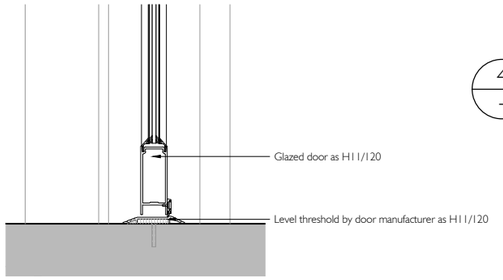


8 / - DOOR TYPE 2 CILL DETAIL

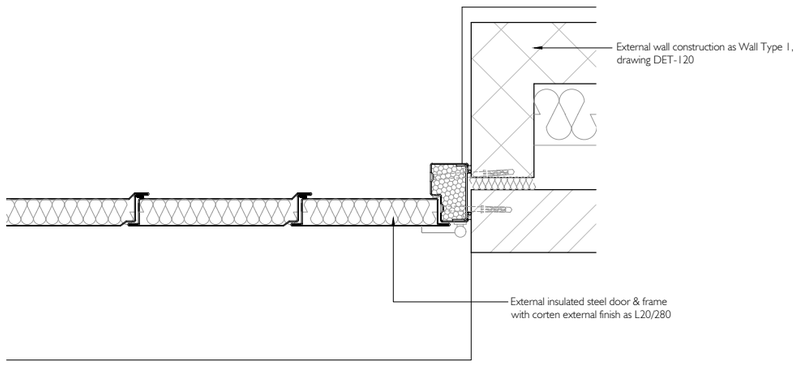


9 / - DOOR TYPE 3 JAMB DETAIL

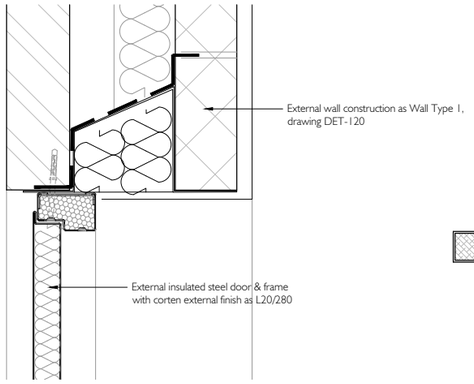


10 / - DOOR TYPE 3 HEAD DETAIL

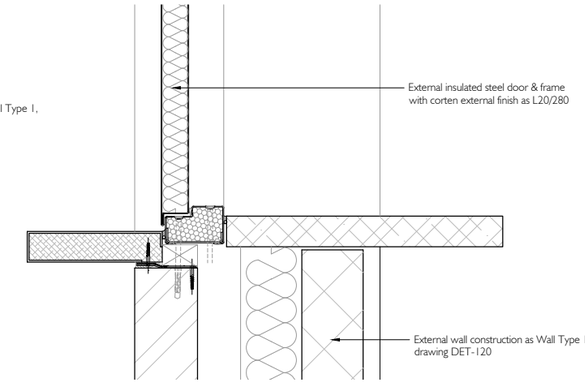


11 / - DOOR TYPE 3 COUNTER DETAIL

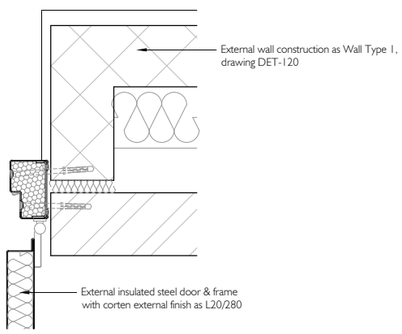


12 / a DOOR TYPE 4 JAMB DETAIL

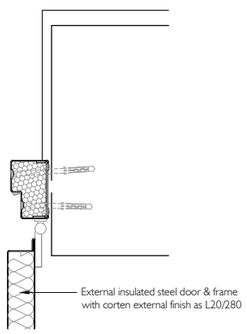

12 / b DOOR TYPE 4 JAMB DETAIL

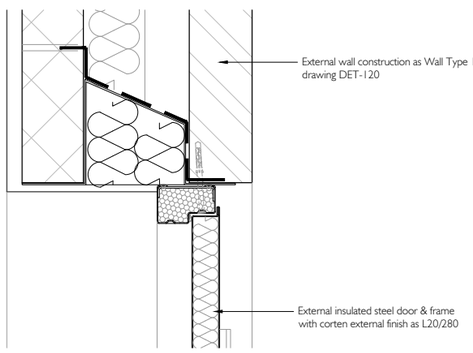

13 / - DOOR TYPE 4 HEAD DETAIL

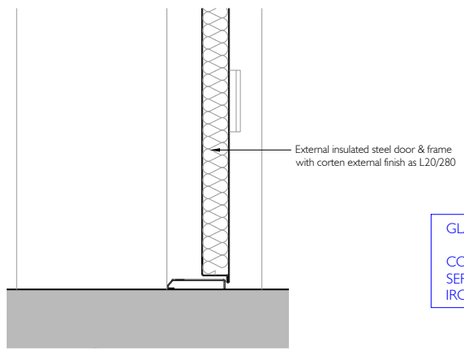

14 / - DOOR TYPE 4 THRESHOLD DETAIL

GLAZED DOORS - H11/120 - U-VALUE OF 1.8W/m²K.

CORTEN CLAD DOOR - L20/280 - U-VALUE OF 2.2W/m²K.
SERVERY HATCH - L20/280 - U-VALUE OF 2.2W/m²K.
IRONMONGERY AS P21 & SCHEDULE

0 100 200 300 400 500
MILLIMETRES
SCALE 1:5 (A1)
SCALE 1:10 (A3)

DO NOT SCALE DRAWINGS. THE CONTRACTOR IS RESPONSIBLE FOR CHECKING DIMENSIONS & ANY DISCREPANCY IS TO BE REFERRED TO THE ARCHITECT.

TENDER

T1	Tender	March 2021
T	Tender	Feb 2021
P	Building Control	Jan 2021
P2	Preliminary	Jan 2021
P1	Preliminary	Dec 2020

REV.	AMENDMENT	DATE

heritage lottery fund
LOTTERY FUNDED

THOMAS FORD & PARTNERS
CHARTERED ARCHITECTS SURVEYORS
177 KIRKDALE
SYDENHAM • LONDON • SE26 4QH
TEL 020 8659 3250 • FAX 020 8659 3146
EMAIL tfp@thomasford.co.uk

PROJECT
HILINGDON
CRANFORD PARK

TITLE
DOOR DETAILS
EXTERNAL
AS PROPOSED

DRAWN	DATE	SCALES	CHECKED
Sed	Nov 20	1:5@A1	
PROJECT REF.		DRG. No.	REV
535401		DET-107	T1