




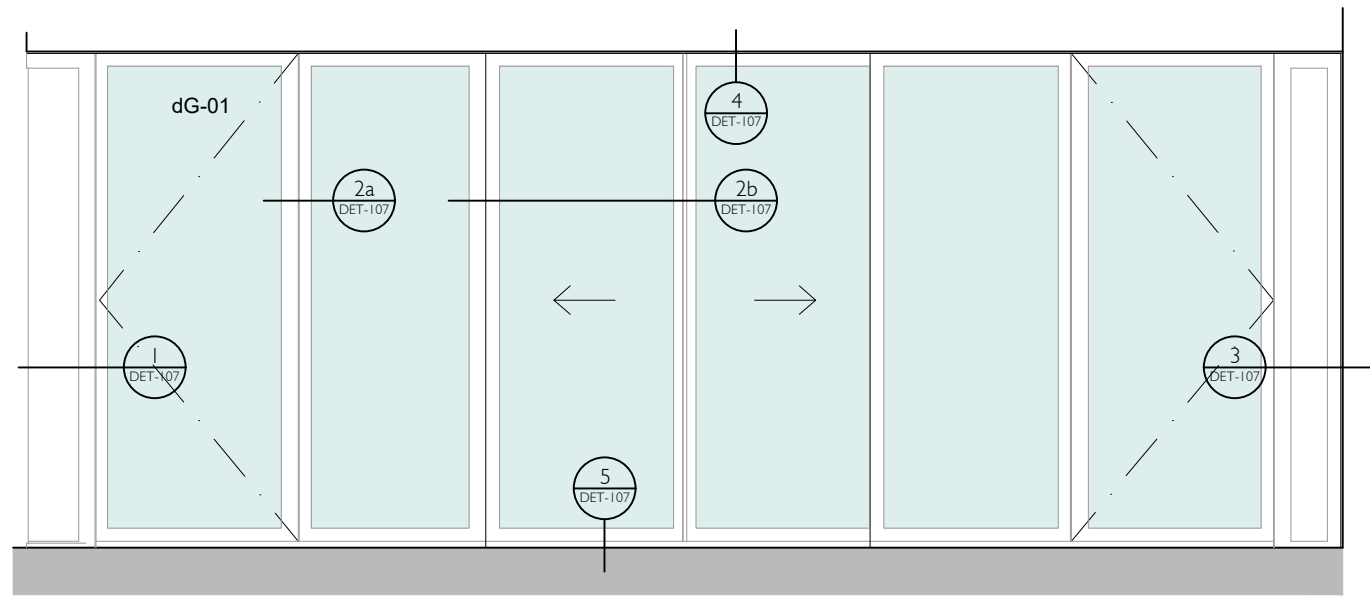


A2 NEW DOOR TYPE 1
- ELEVATION Scale 1:20

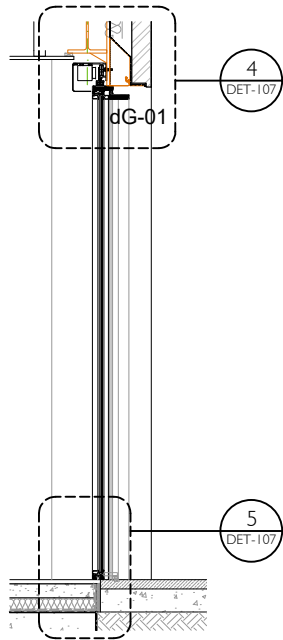


A3 NEW DOOR TYPE 1
- SECTION Scale 1:20

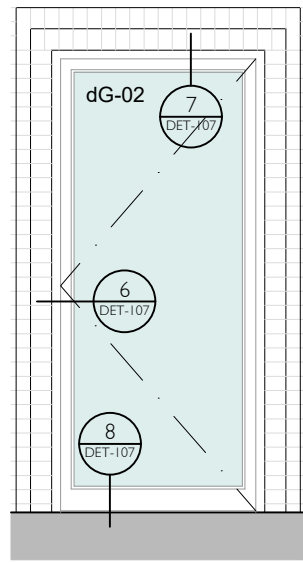


B2 NEW DOOR TYPE 2
- ELEVATION Scale 1:20

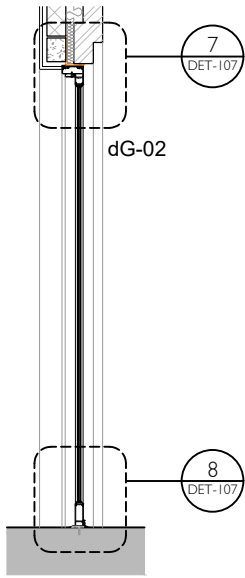


B3 NEW DOOR TYPE 2
- SECTION Scale 1:20

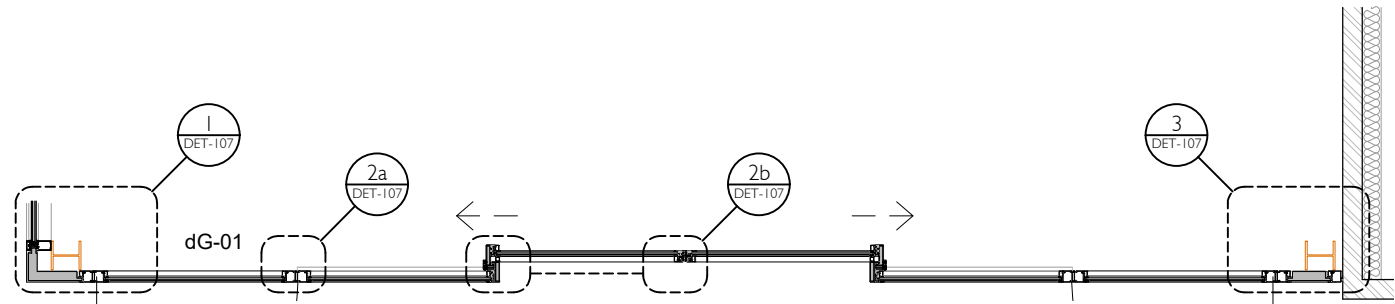


A1 NEW DOOR TYPE 1
- PLAN Scale 1:20

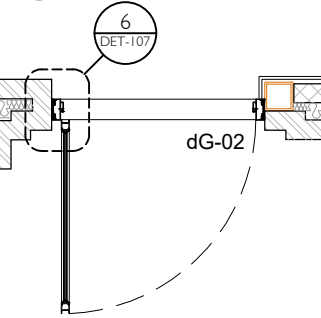


B1 NEW DOOR TYPE 2
- PLAN Scale 1:20

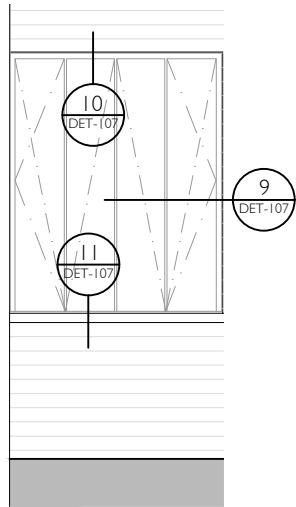


C2 NEW DOOR TYPE 3
- ELEVATION Scale 1:20

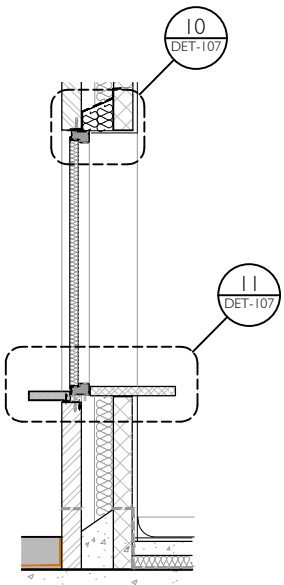


C3 NEW DOOR TYPE 3
- SECTION Scale 1:20

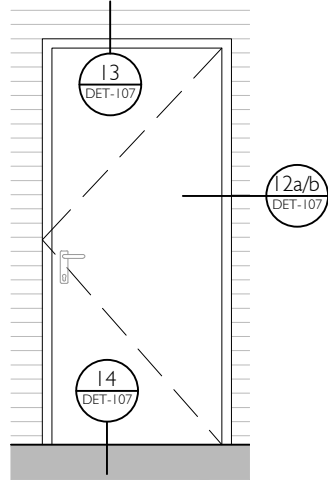


D2 NEW DOOR TYPE 4
- ELEVATION Scale 1:20

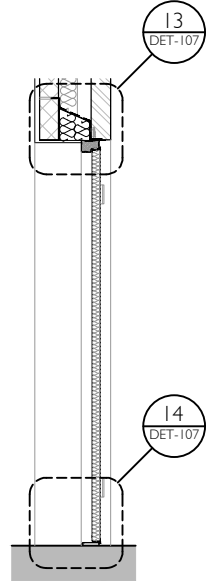


D3 NEW DOOR TYPE 4
- SECTION Scale 1:20

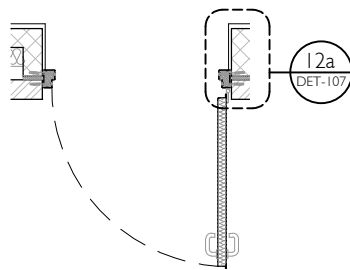

D1a NEW DOOR TYPE 4
- PLAN Scale 1:20

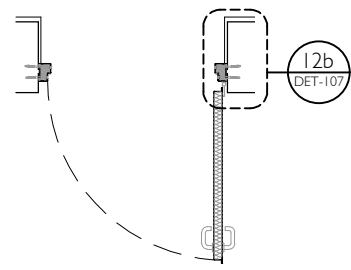

D1b NEW DOOR TYPE 4
- PLAN Scale 1:20

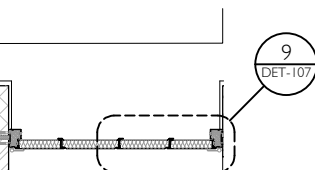

C1 NEW DOOR TYPE 3
- PLAN Scale 1:20

DIMENSIONS INDICATIVE ONLY, FOR PRICING PURPOSES
ALL OPENINGS TO BE MEASURED ON SITE PRIOR TO
MANUFACTURE
IRONMONGERY AS SCHEDULE & P21

GLAZED DOORS - H 11/120 - U-VALUE OF 1.8W/m²K.
CORTEN CLAD DOOR - xxx/xxx
SERVERY HATCH - xxx/xxx
IRONMONGERY AS P21 & SCHEDULE

0 0.5 1 2
SCALE 1:20 (A1)
SCALE 1:40 (A3)
METRES

DO NOT SCALE DRAWINGS. THE CONTRACTOR
IS RESPONSIBLE FOR CHECKING DIMENSIONS &
ANY DISCREPANCY IS TO BE REFERRED TO THE
ARCHITECT.

TENDER

T Tender Feb 2021
P Building Control Jan 2021
P2 Preliminary Jan 2021
P1 Preliminary Dec 2020

REV. AMENDMENT DATE



THOMAS
FORD
& PARTNERS
CHARTERED
ARCHITECTS
SURVEYORS

177 KIRKDALE
SYDENHAM • LONDON • SE26 4QH
TEL 020 8659 3250 • FAX 020 8659 3146
EMAIL tfp@thomasford.co.uk

PROJECT
HILINGDON
CRANFORD PARK

TITLE
DOOR ELEVATIONS
EXTERNAL
AS PROPOSED

DRAWN	DATE	SCALE	CHECKED
Sed	Dec 20	1:20@A1	
PROJECT REF.	DRG. No.	REV	
535401	DET-105	T	