


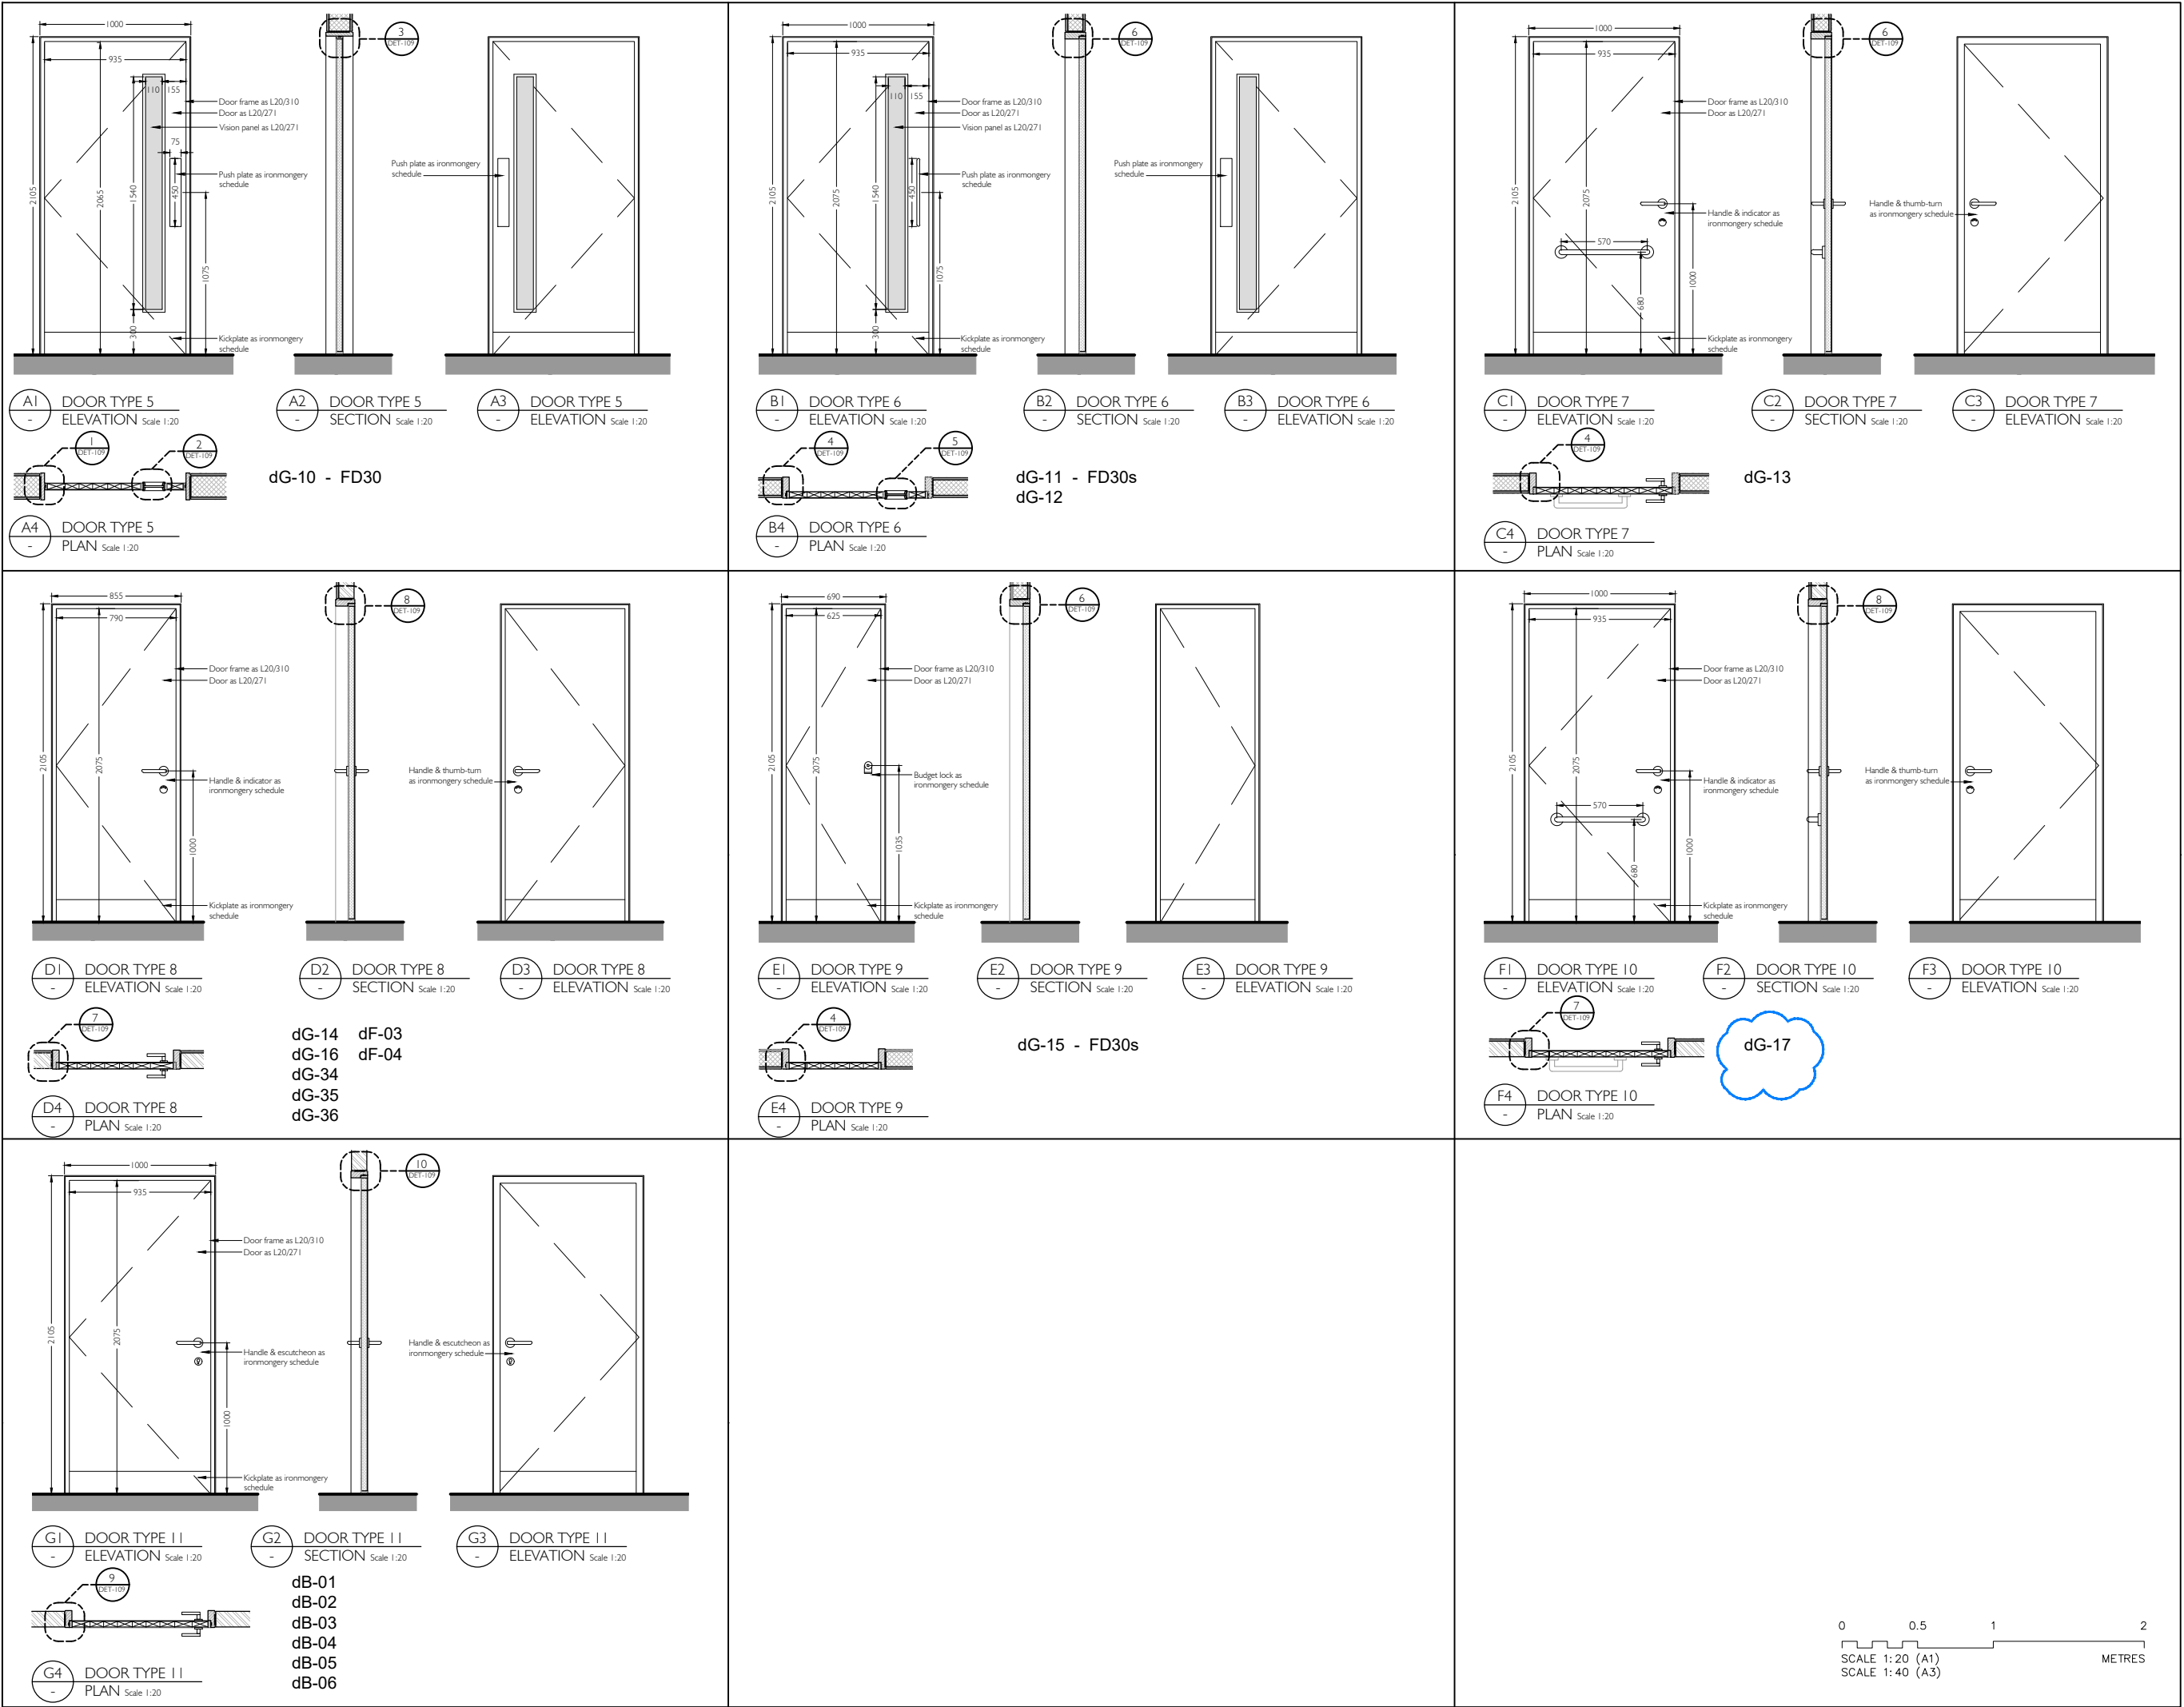

DO NOT SCALE DRAWINGS. THE CONTRACTOR IS RESPONSIBLE FOR CHECKING DIMENSIONS & ANY DISCREPANCY IS TO BE REFERRED TO THE ARCHITECT.

DIMENSIONS INDICATIVE ONLY. FOR PRICING PURPOSES ALL OPENINGS TO BE MEASURED ON SITE PRIOR TO MANUFACTURE

IRONMONGERY AS SCHEDULE & P21

TENDER

T2	Tender	March 2021
T1	Tender	Feb 2021
T	Tender	Feb 2021
P1	Preliminary	Nov 2020

REV.	AMENDMENT	DATE
------	-----------	------



THOMAS FORD & PARTNERS
CHARTERED ARCHITECTS
SURVEYORS

177 KIRKDALE
SYDENHAM • LONDON • SE26 4QH
TEL 020 8659 3250 • FAX 020 8659 3146
EMAIL tfp@thomasford.co.uk

PROJECT
HILINGDON
CRANFORD PARK

TITLE
DOOR ELEVATIONS
INTERNAL
AS PROPOSED

DRAWN	DATE	SCALES	CHECKED
Sed	Nov 20	1:20@A1	
PROJECT REF.	DRG. No.	REV	
535401	DET-106	T2	