




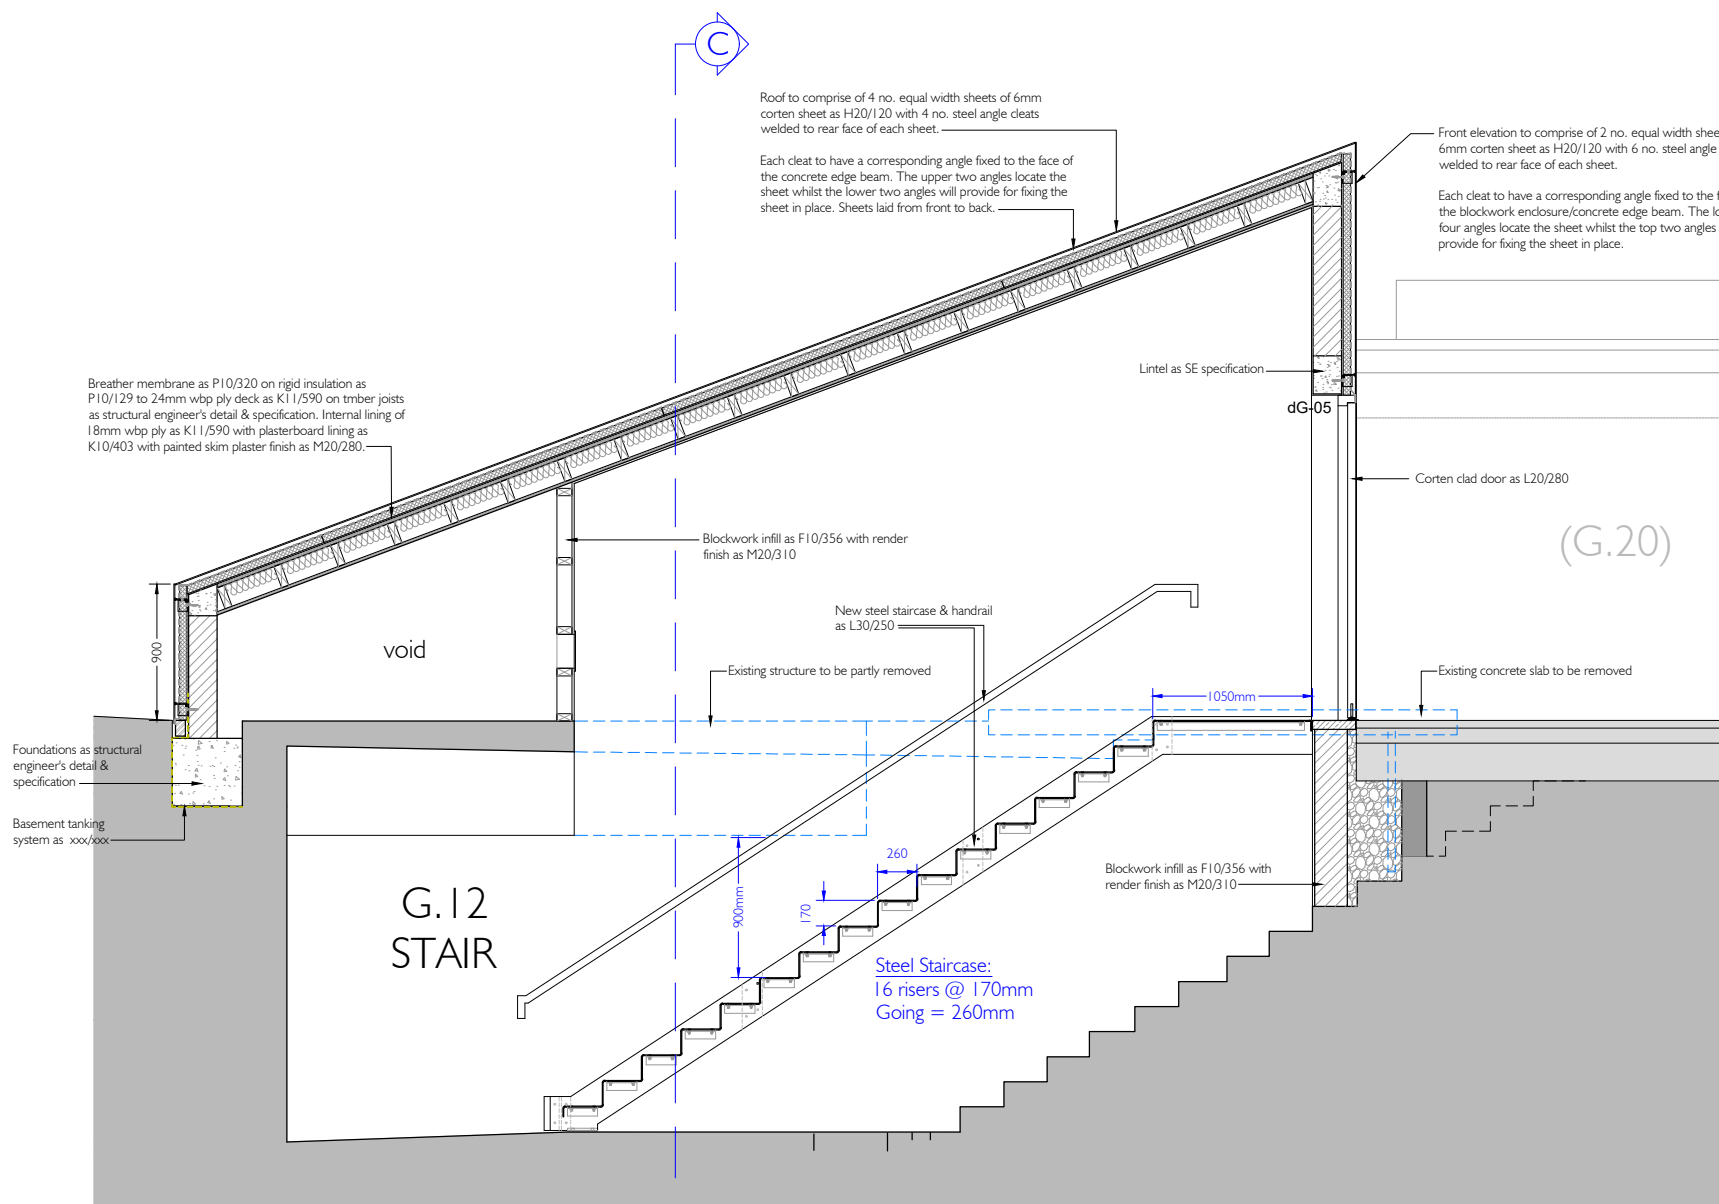



A
-
ESCAPE STAIR
PROPOSED SECTION A-A

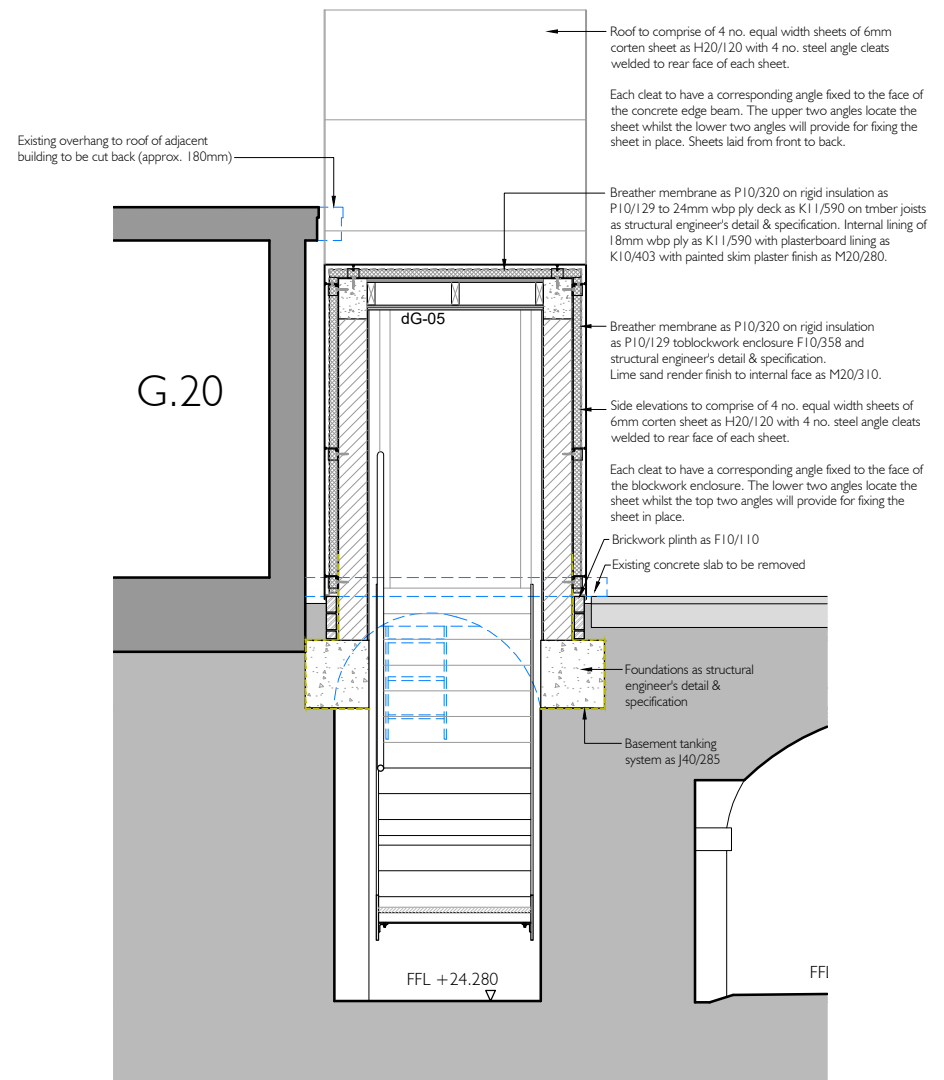

B
-
ESCAPE STAIR
PROPOSED SECTION B-B

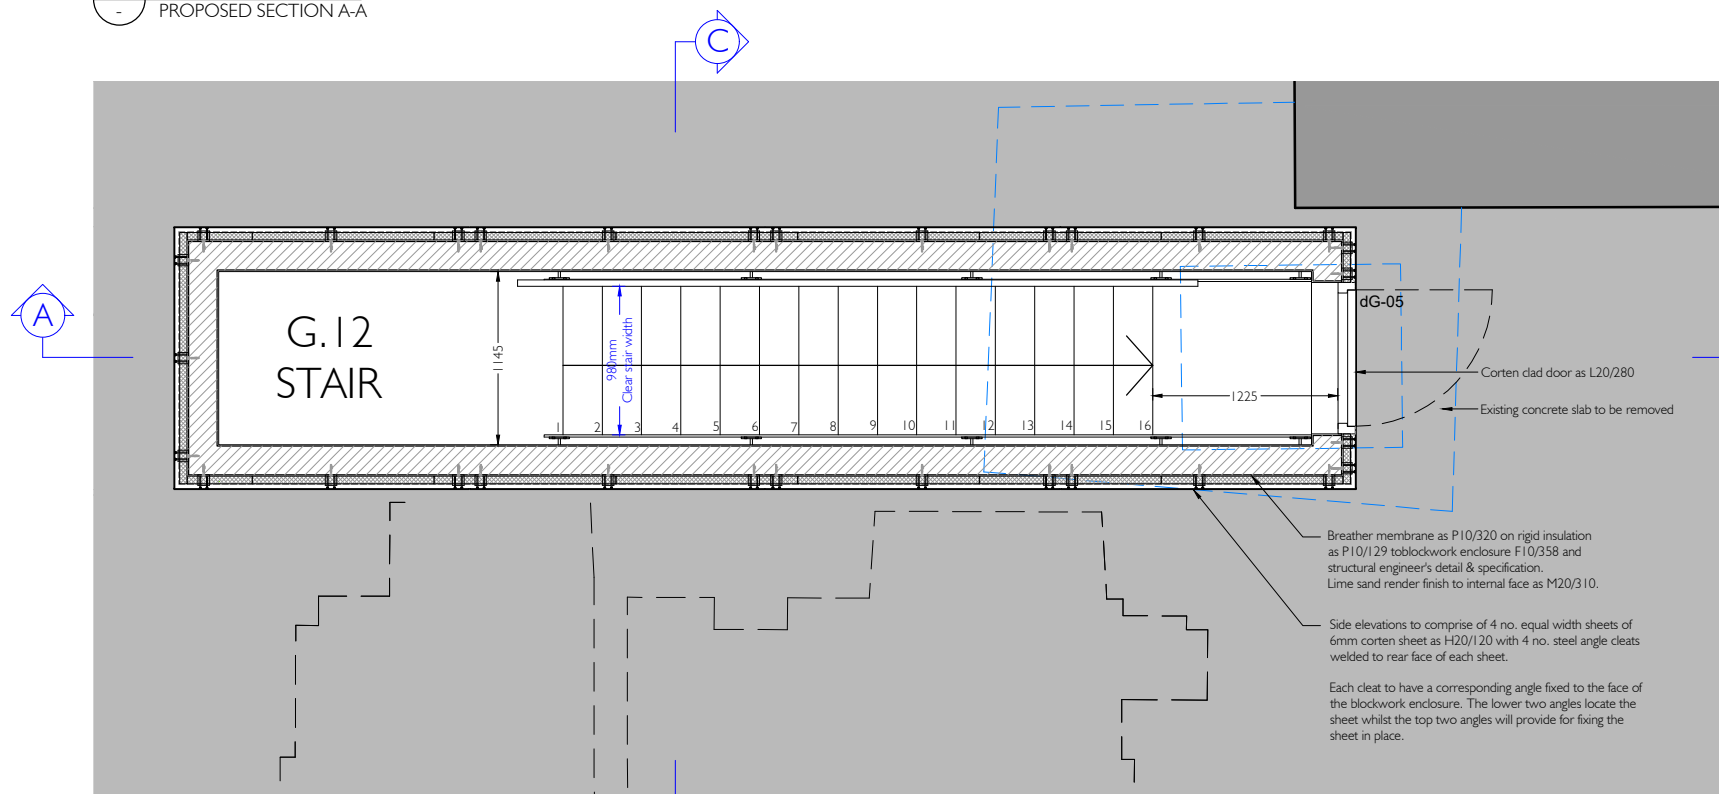

I
-
ESCAPE STAIR
PROPOSED PLAN

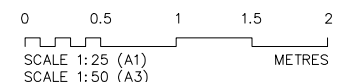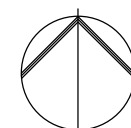

DO NOT SCALE DRAWINGS. THE CONTRACTOR IS RESPONSIBLE FOR CHECKING DIMENSIONS & ANY DISCREPANCY IS TO BE REFERRED TO THE ARCHITECT.

TENDER

T Tender Feb 2021
P Building Control Jan 2021
PI Preliminary Jan 2021

REV.	AMENDMENT	DATE
------	-----------	------



THOMAS FORD & PARTNERS
CHARTERED ARCHITECTS SURVEYORS

177 KIRKDALE
SYDENHAM • LONDON • SE26 4QH
TEL 020 8659 3250 • FAX 020 8659 3146
EMAIL tfp@thomasford.co.uk

PROJECT
HILINGDON
CRANFORD PARK

TITLE
EXTERNAL ESCAPE STAIRWELL
SETOUT
AS PROPOSED

DRAWN	DATE	SCALE	CHECKED
Sed	Jan 21	1:25@A1	
PROJECT REF.	DWG. No.	REV	
535401	DET-141	T	