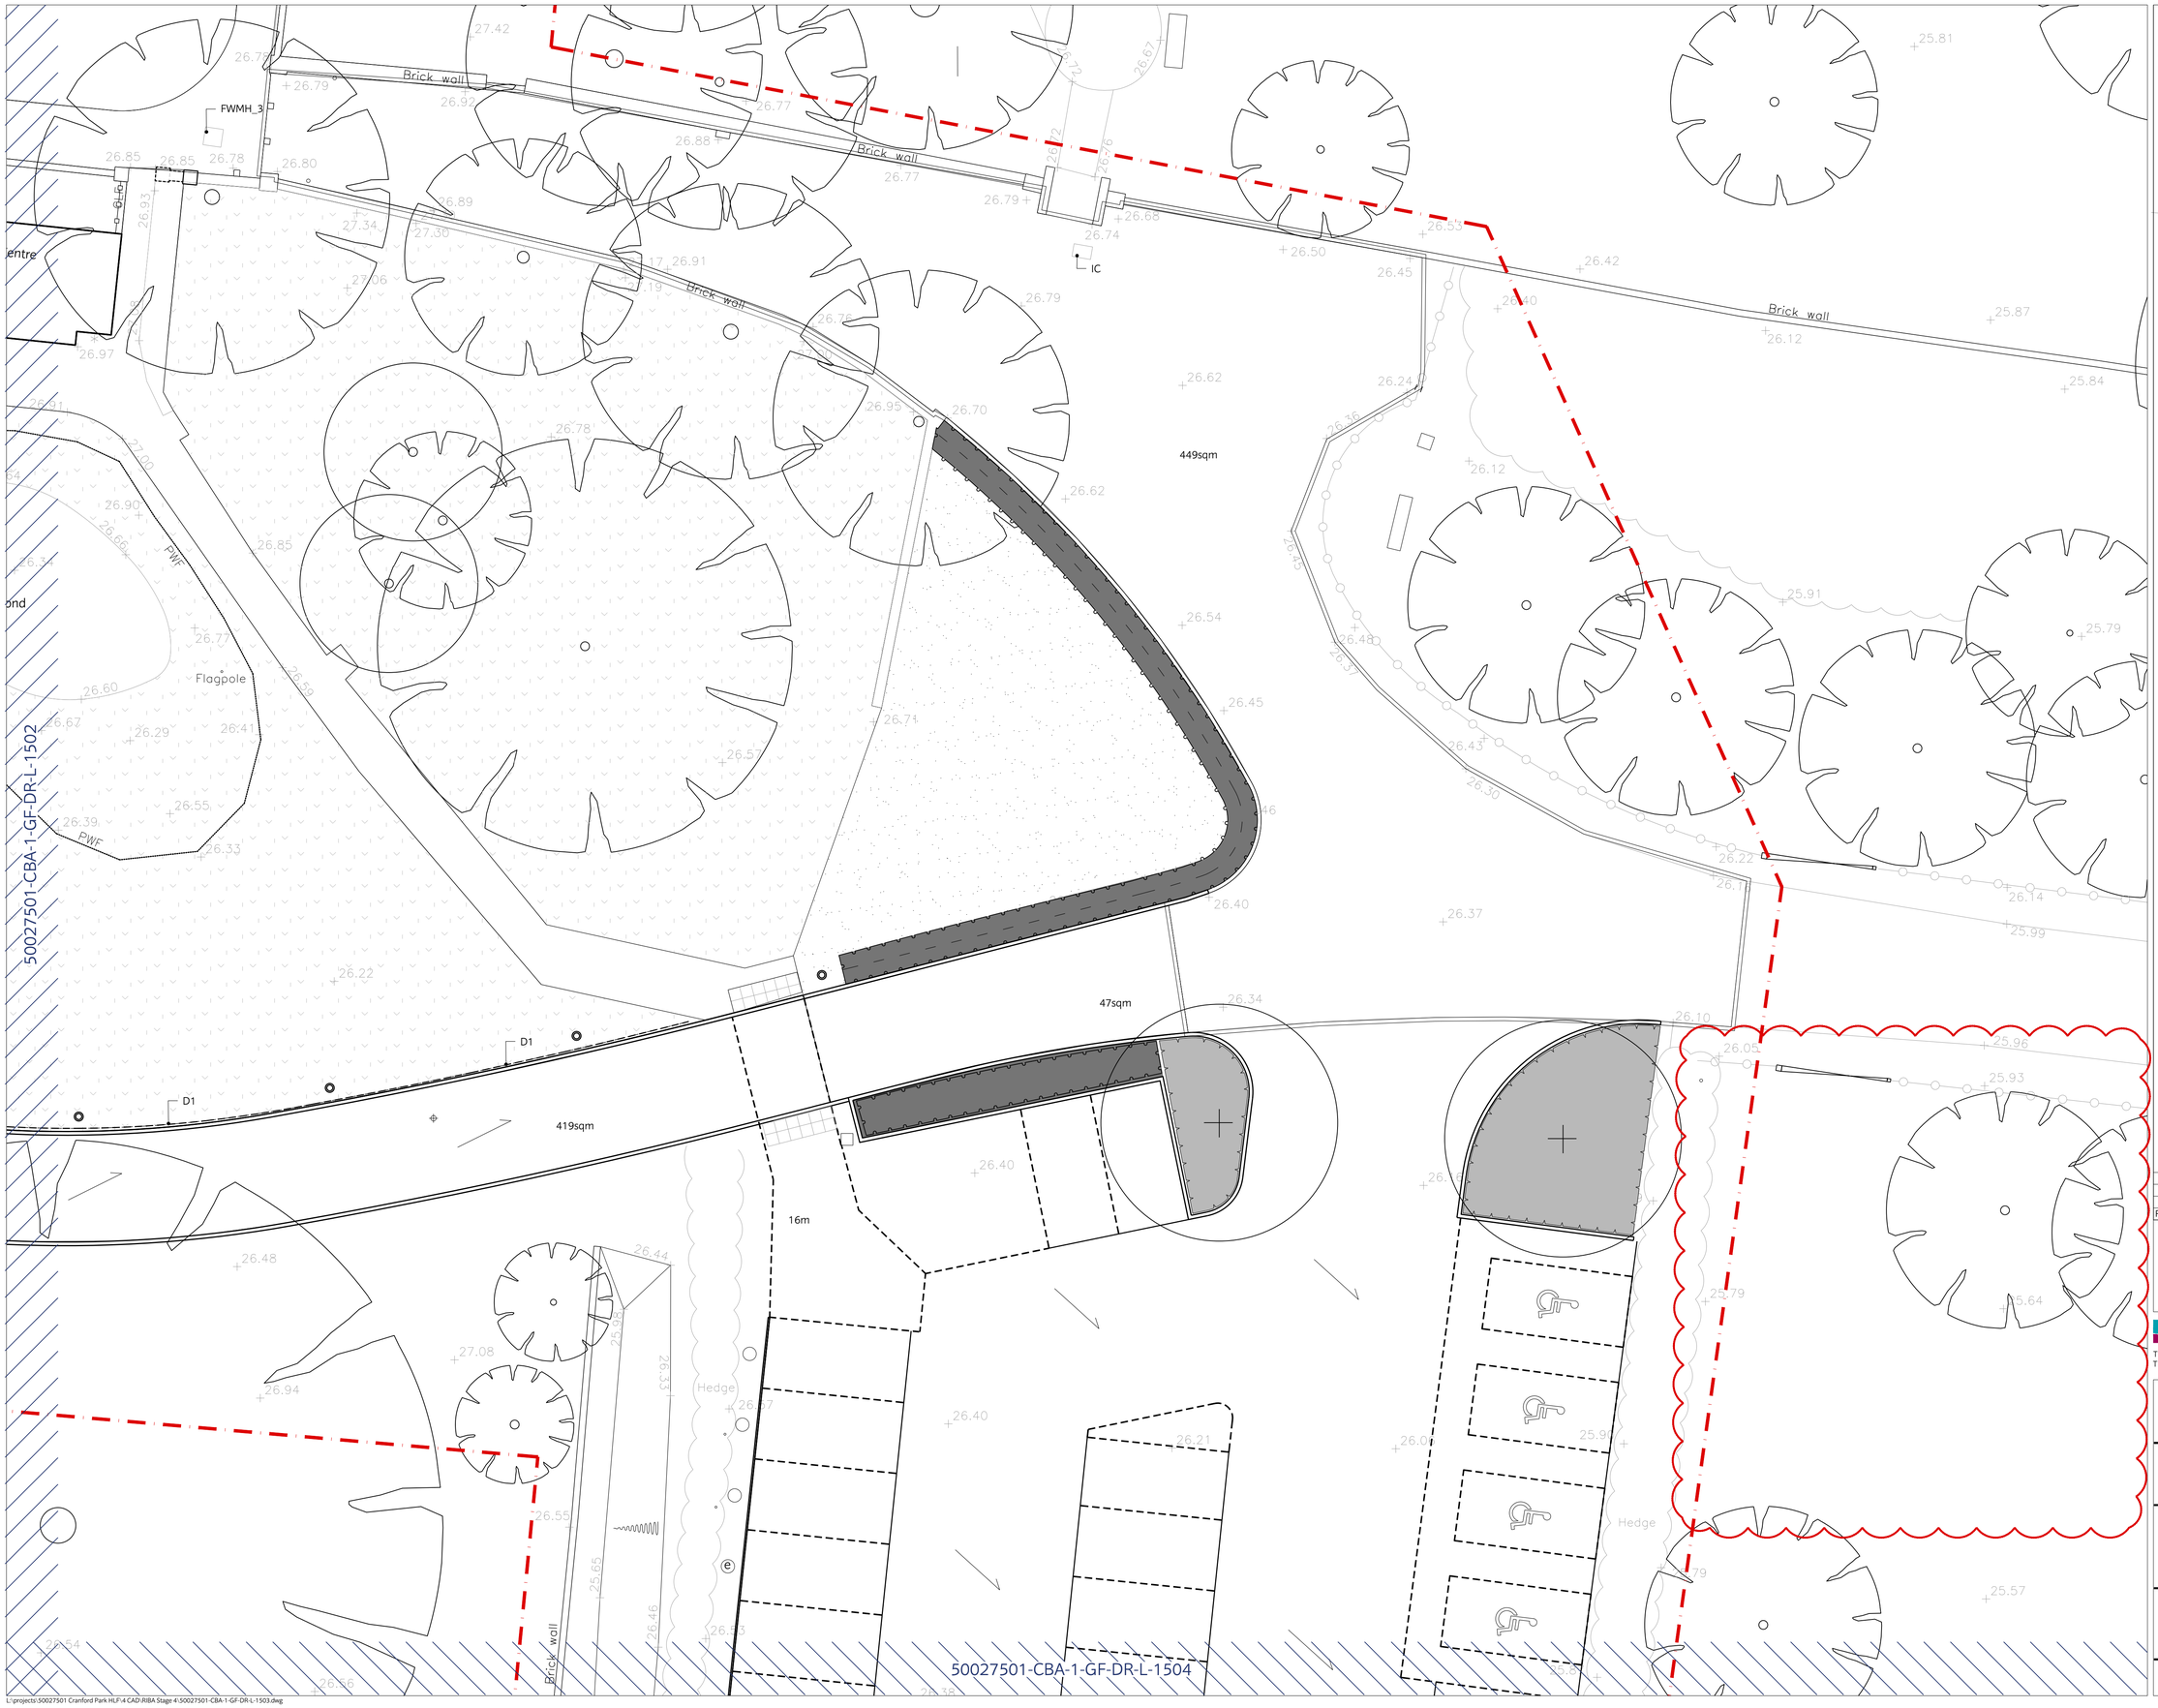

This document should not be relied on or used in circumstances other than those for which it was prepared and for which Chris Blandford Associates was commissioned. Chris Blandford Associates accepts no responsibility for this document to any other party other than the person by whom it was commissioned.

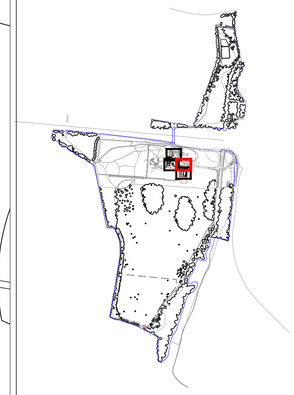

KEY

	Application Boundary
+ 26.740	Existing Level retained
✦ 26.850	Proposed Level
FFL	Finished Floor Level
TOW/TOK	Top of Wall/Top of Kerb Level
TOS/TOP	Top of Step/ Top of Planter Level
SC_E	Existing manhole/inspection/service cover retained | Cover/frame levels adjusted as necessary to meet proposed paving levels |
FWMH_1-5	Existing foul water manhole | Refer to specification for details of retention/replacement of individual covers |
SC_1	Existing manhole/inspection/service cover to be replaced with new recessed tray to receive paving to match adjacent | Finish: Galvanised |
RWP	Rain water pipe to Architect's details
D1	Proposed land drain
D2	Proposed soakaway to Engineer's details
D3	Proposed slot drain
G	Existing gully retained
G1	Proposed gulley

Rev	Date	Drw	Revision or reason for Issue
T2	19/04/21	PC	For Tender
T1	17/02/21	PC	For Tender
P1	12/02/21	PC	For Planning

Scale / North Point

0 1m 3m 5m

N

CHRIS BLANDFORD ASSOCIATES
landscape | environment | heritage
The Print Rooms Studio 511 164/180 Union St Waterloo London SE1 0LH
T +44 (0)20 7089 6480 E mail@cbastudios.com W www.cbastudios.com

Client
LONDON BOROUGH OF HILLINGDON

Project Title
CRANFORD PARK

Drawing Series and Title
1500
EXTERNAL LEVELS

Scale @ A1: 1:100
Drawn: PC
Approved: AS
Date: SEP 2020
Drawing Status: TENDER

Drawing number: 50027501-CBA-1-GF-DR-L-1503
Revision: T2

L:\projects\50027501 Cranford Park HLF\4 CAD\RIBA Stage 4\50027501-CBA-1-GF-DR-L-1503.dwg