


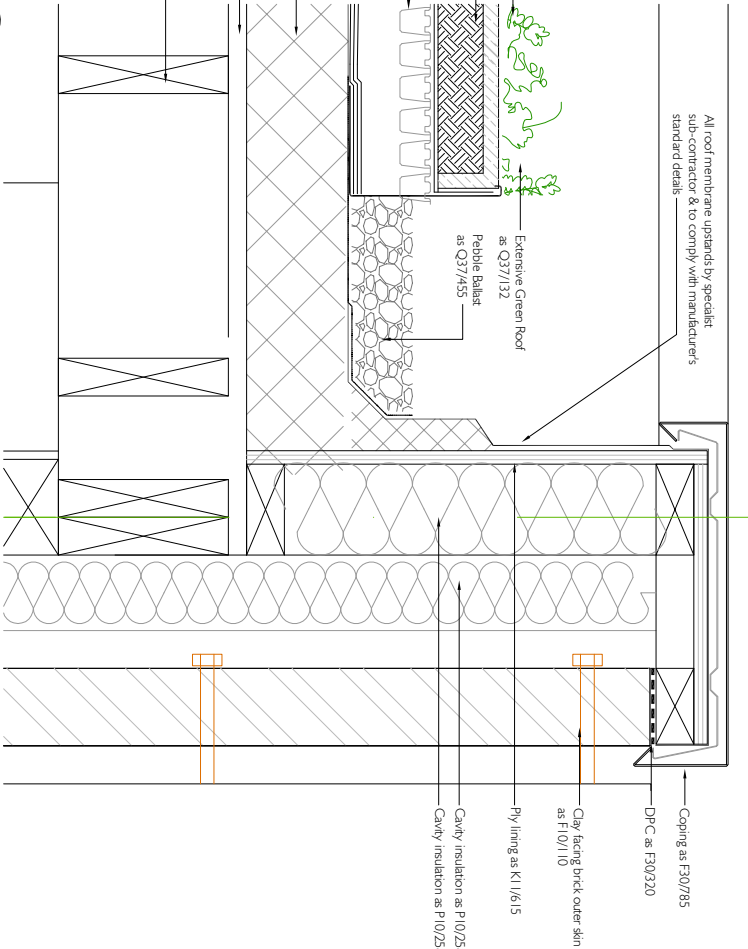


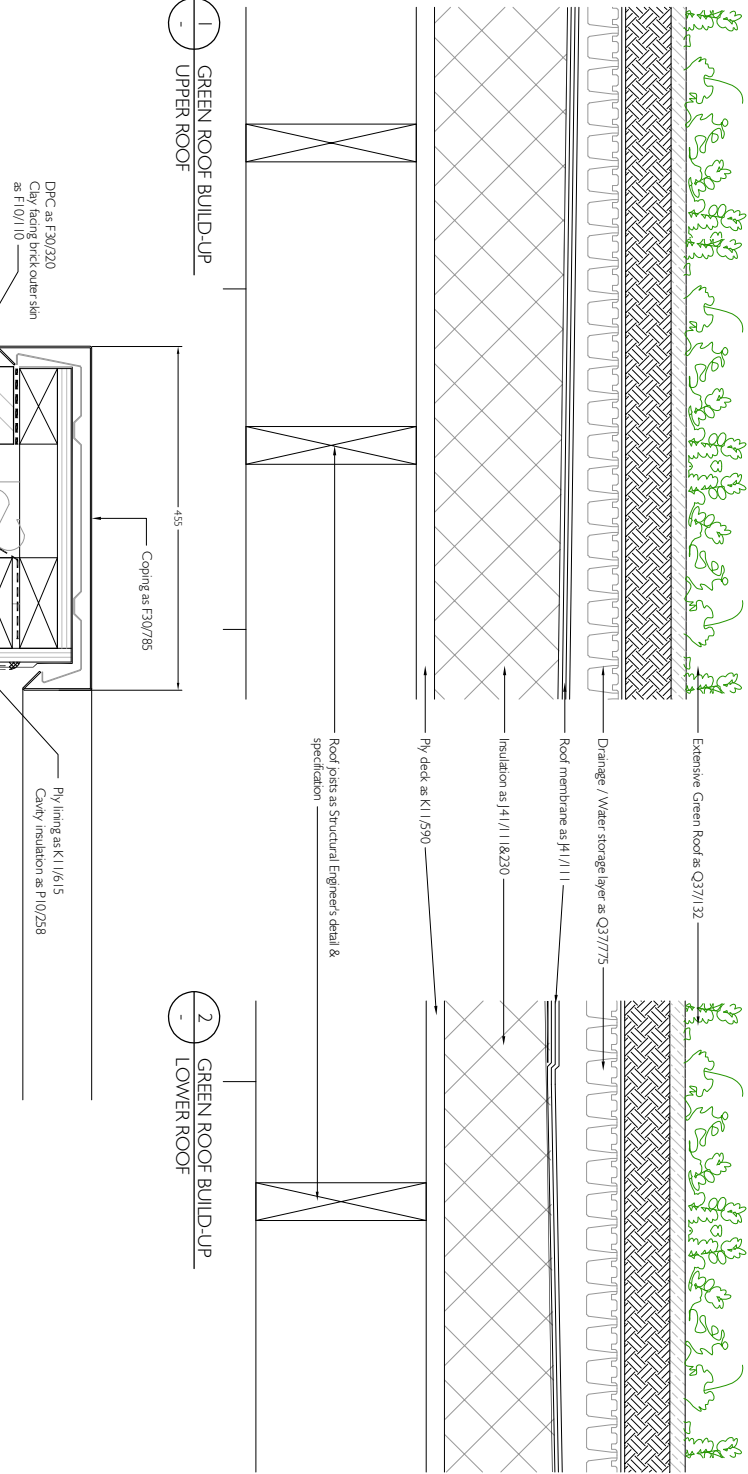


3 PARAPET DETAIL
- GREEN ROOF

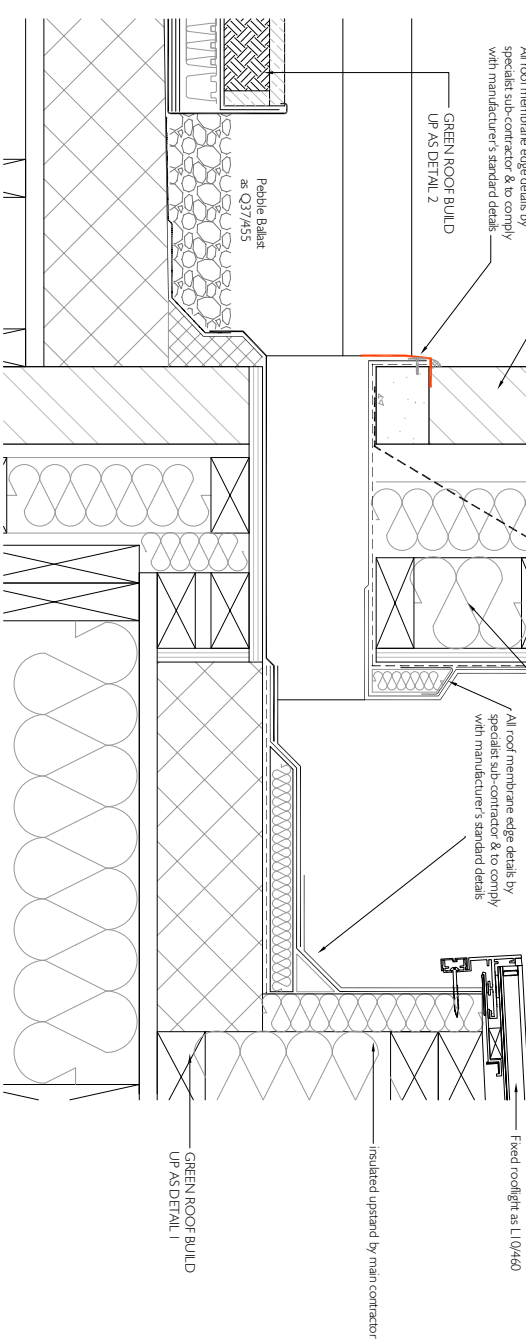


4 CHUTE DETAIL
- GREEN ROOF

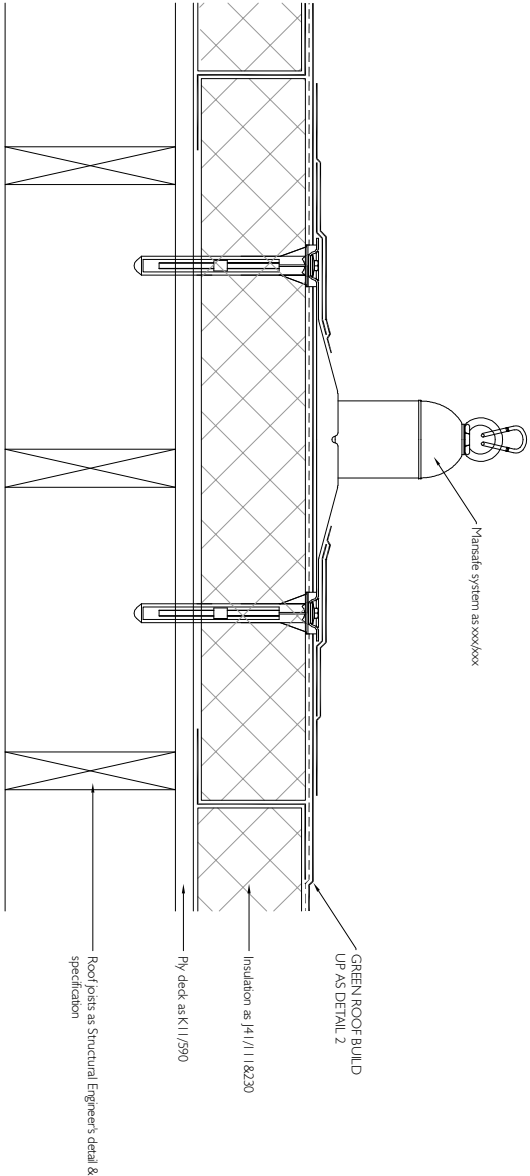

6 MANSAFE INSTALLATION
- GREEN ROOF

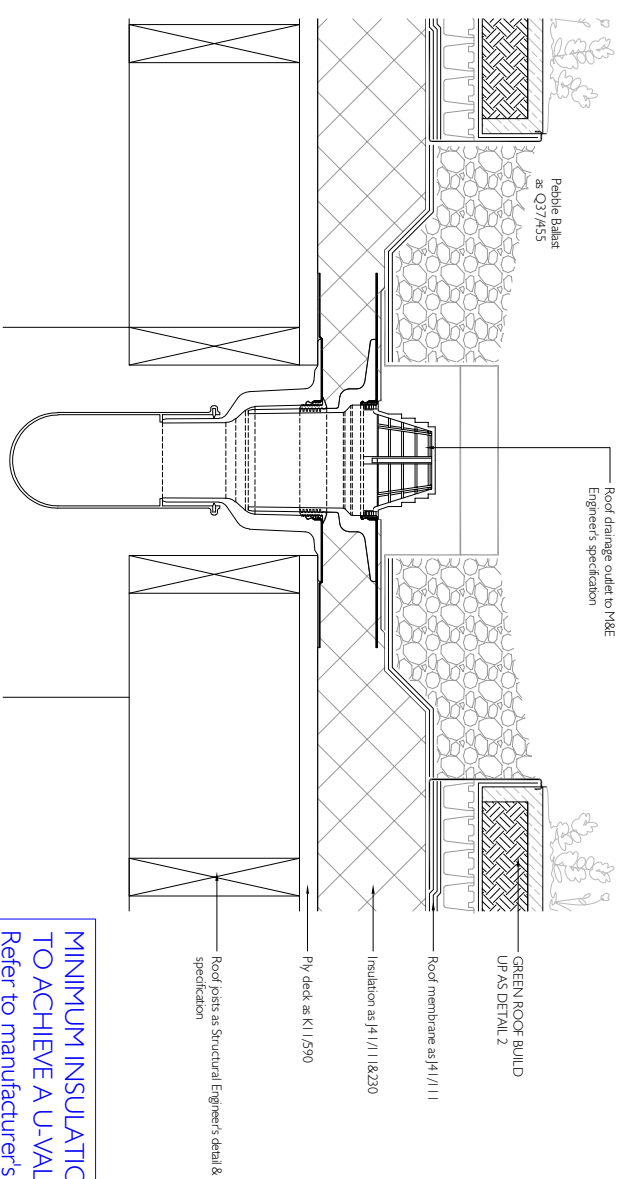

5 SUMP DETAIL
- GREEN ROOF

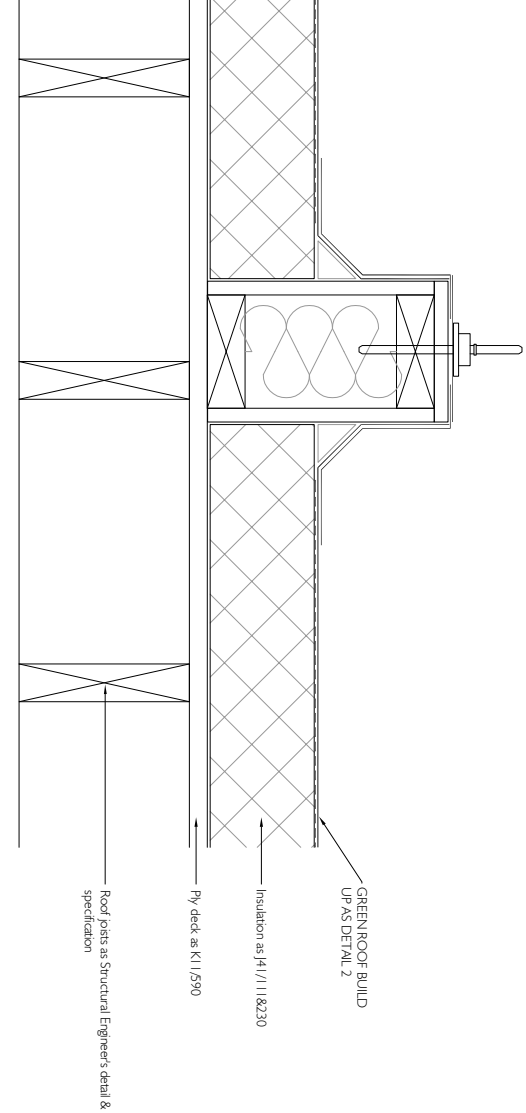

7 PLANT SUPPORT
- GREEN ROOF

MINIMUM INSULATION THICKNESS 120MM TO ACHIEVE A U-VALUE OF 0.17W/m²K. Refer to manufacturer's specification.

0 100 200 300 400 500
SCALE 1:5 (A1)
SCALE 1:10 (A3)
MILLIMETRES

PROJECT				TITLE			
HILINGDON CRANFORD PARK				CAFÉ - GREEN ROOF TYPICAL DETAILS AS PROPOSED			
DRAWN	DATE	SCALES	CHECKED	DRAWN	DATE	SCALES	CHECKED
Sed	Nov 20	1:5 @ A1	REV	Sed	Nov 20	1:5 @ A1	REV
PROJECT REF.				PROJECT REF.			
335401				335401			

THOMAS
FORD
& PARTNERS
CHARTERED
ARCHITECTS
SURVEYORS

177 RENDALE
SYDENHAM • LONDON • SE26 4QH
TEL: 020 8659 3250 • FAX: 020 8659 3146
EMAIL: tfp@thomasford.co.uk



REV.	APPENDIX	DATE
P1	Planning Building Control	Jan 2021 Jan 2021