
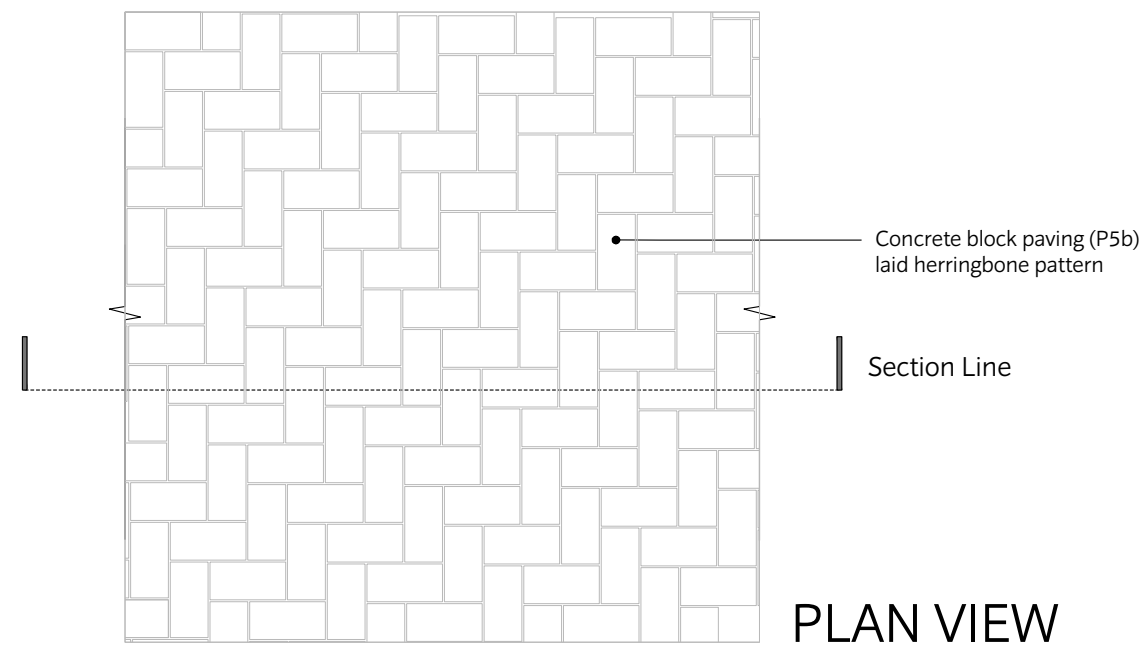
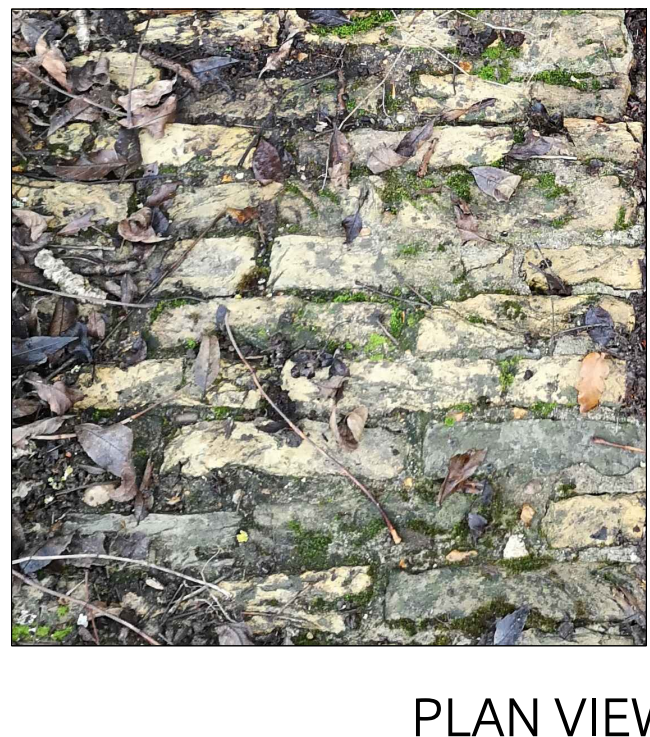
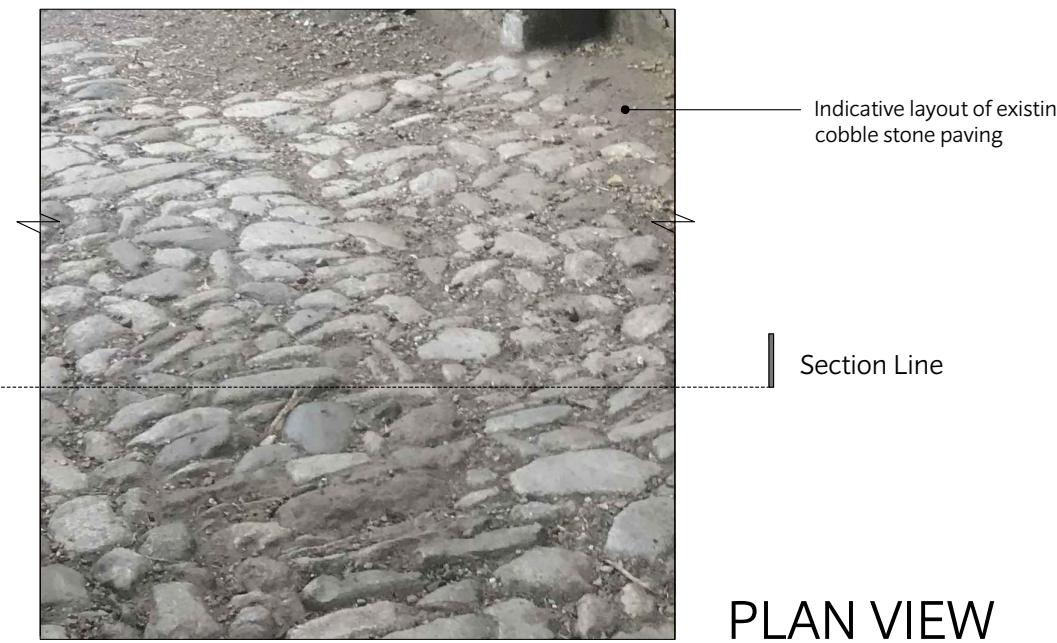
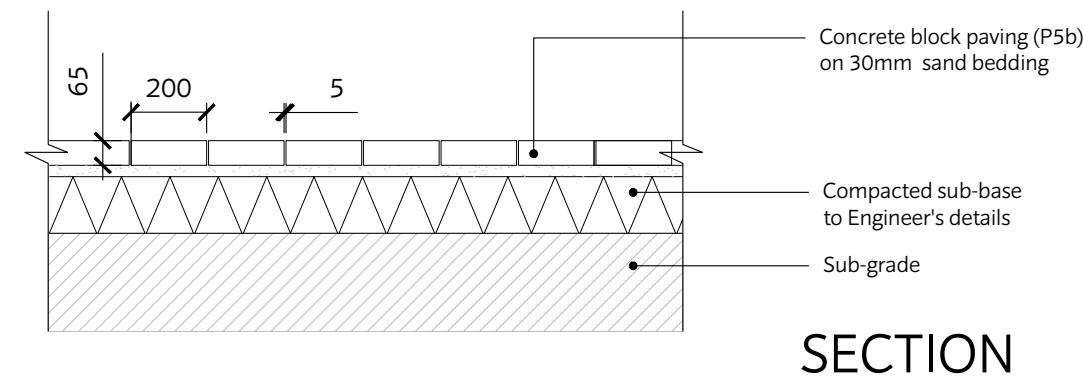
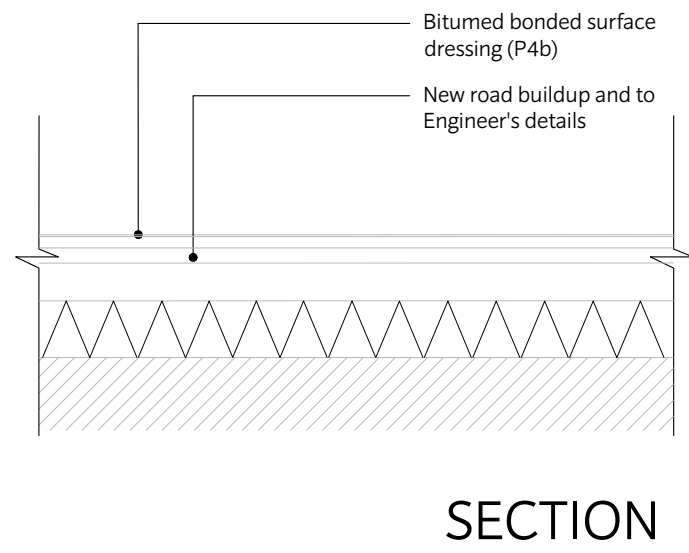
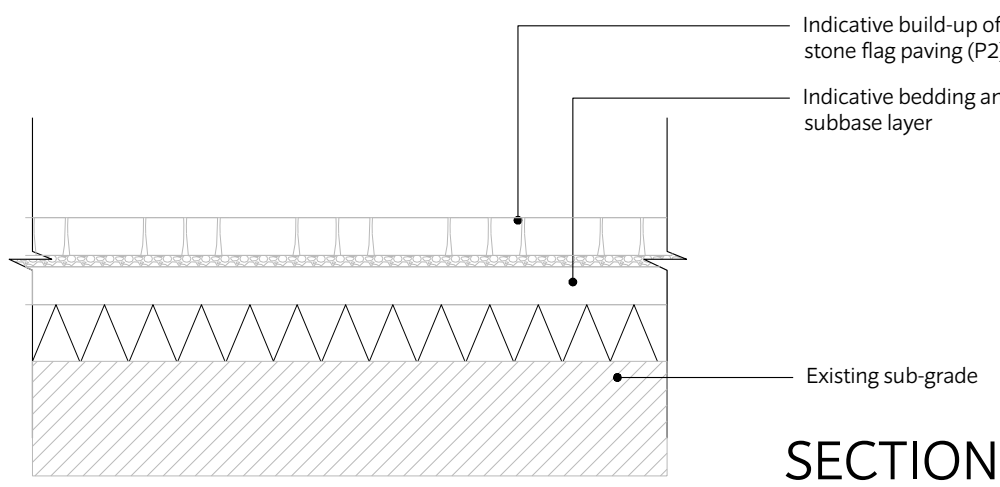


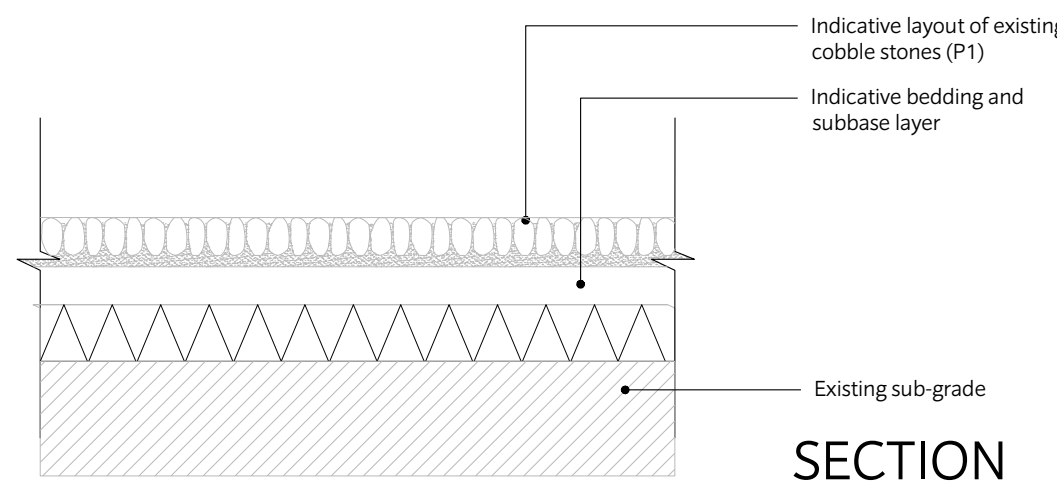







1 Existing Stone Cobbles (P1)
Scale: 1:20

2 Existing Stone Flag Paving (P2)
Scale: 1:20

3 Existing Brick Paving (P3)
Scale: 1:20

4 Typical Asphalt Road
with Bitumen-Bonded
Gravel Surface Dressing (P4c)
Scale: 1:20

5 Typical Concrete Block Paving (P5b)
Scale: 1:20

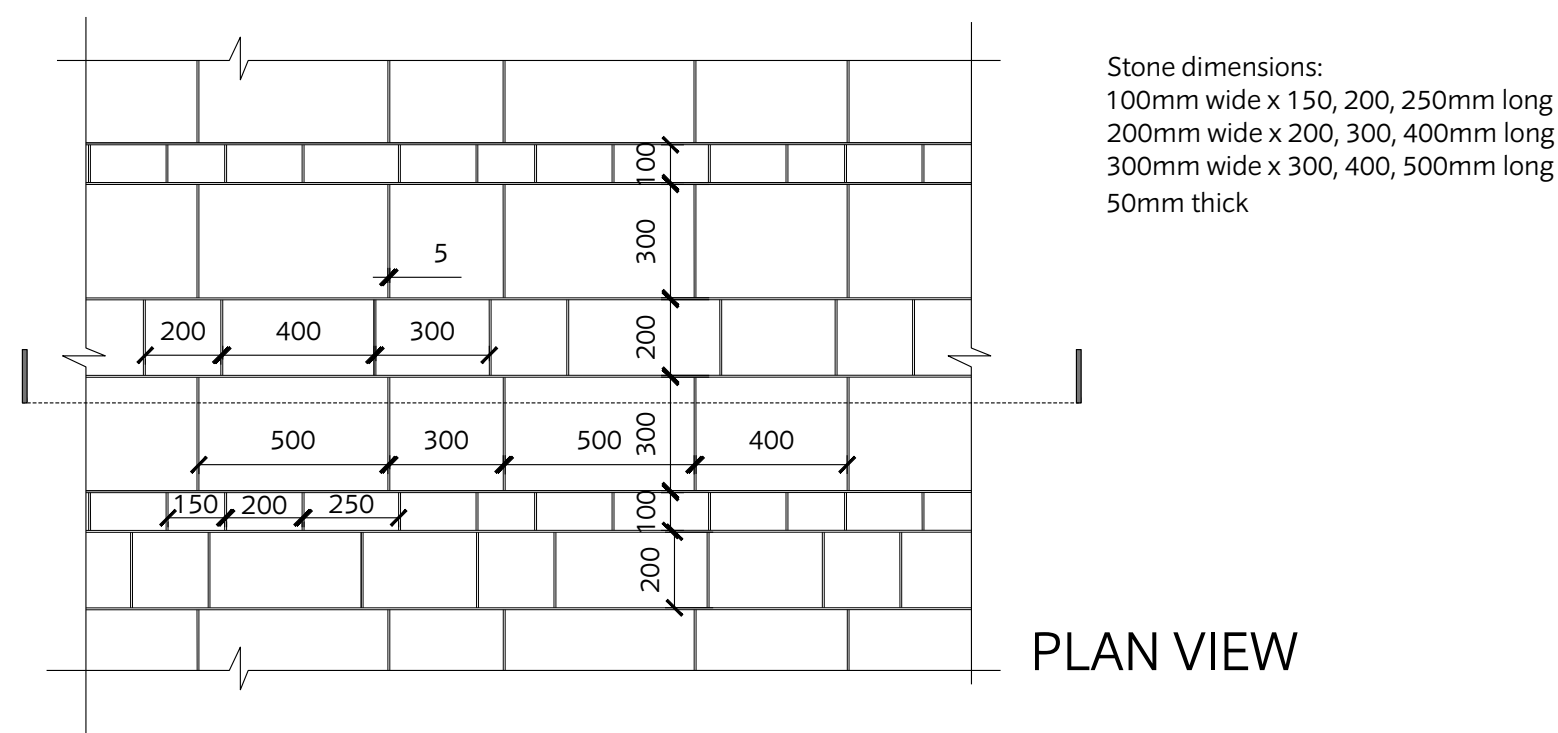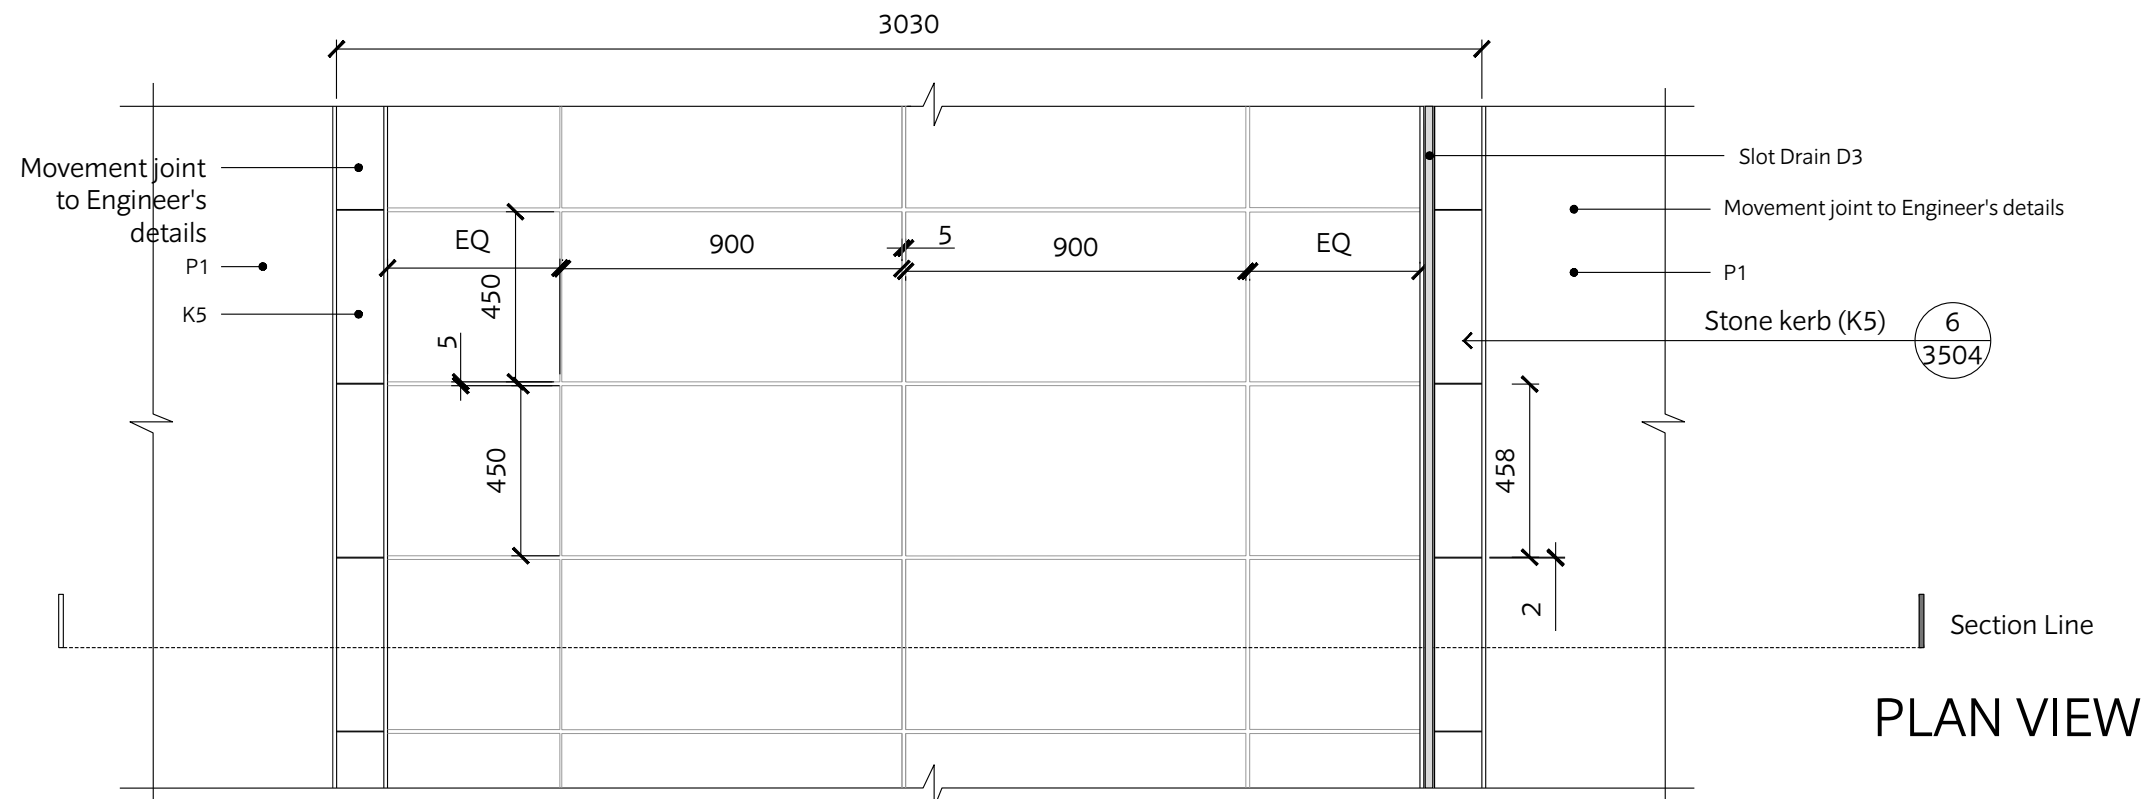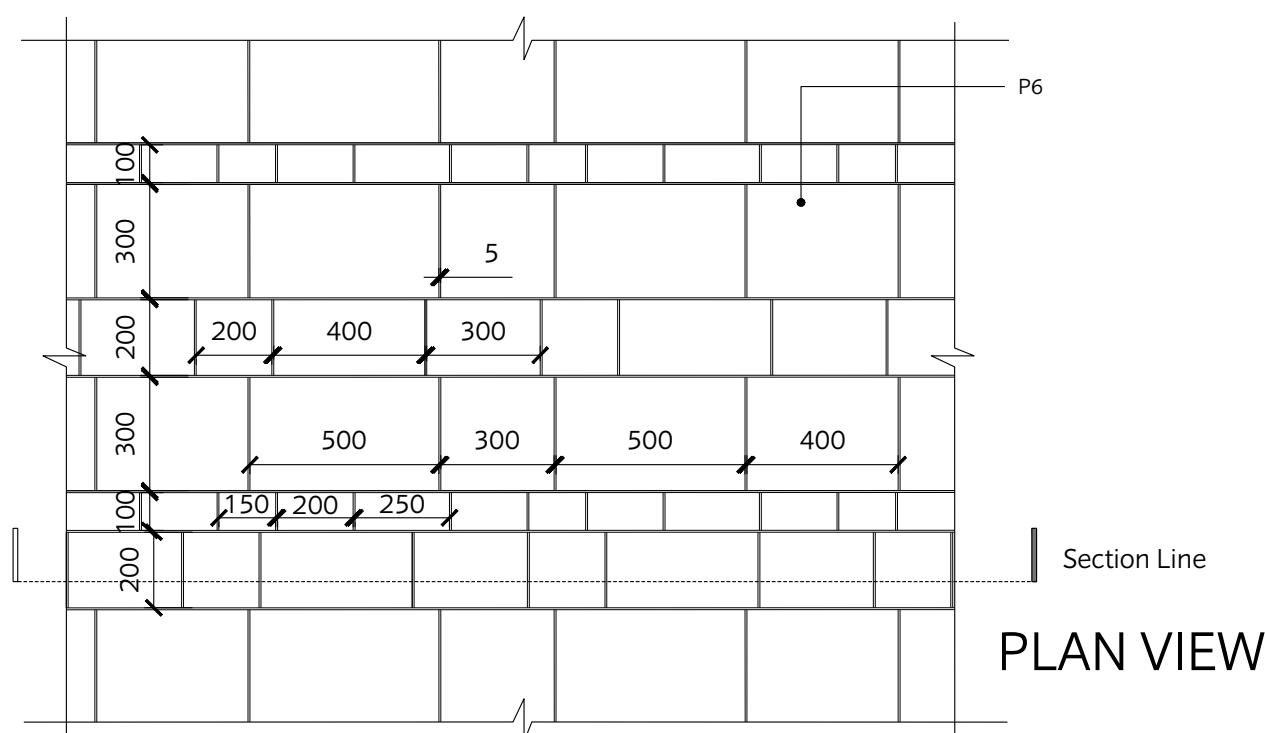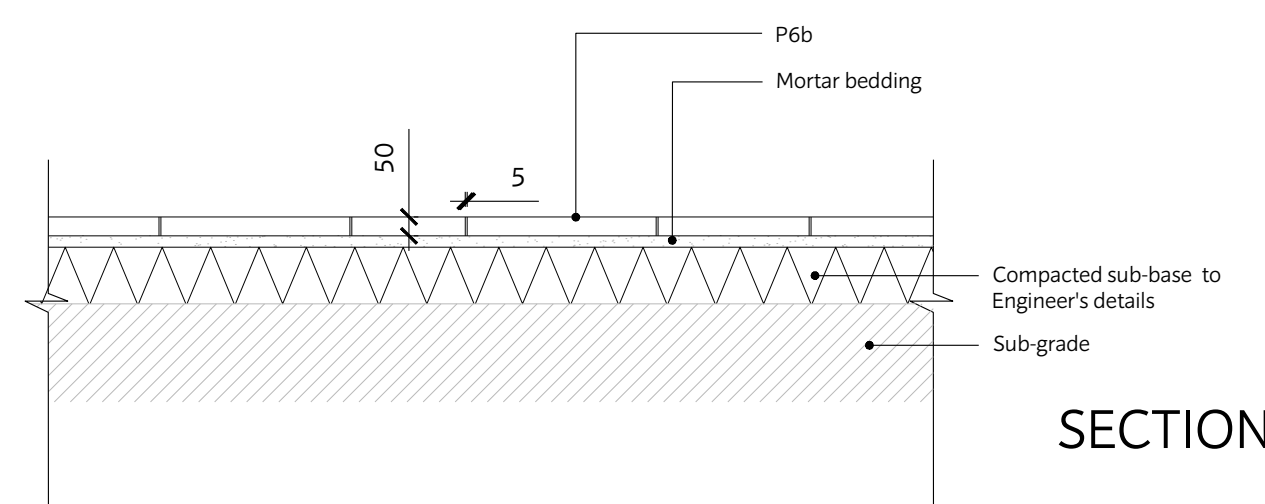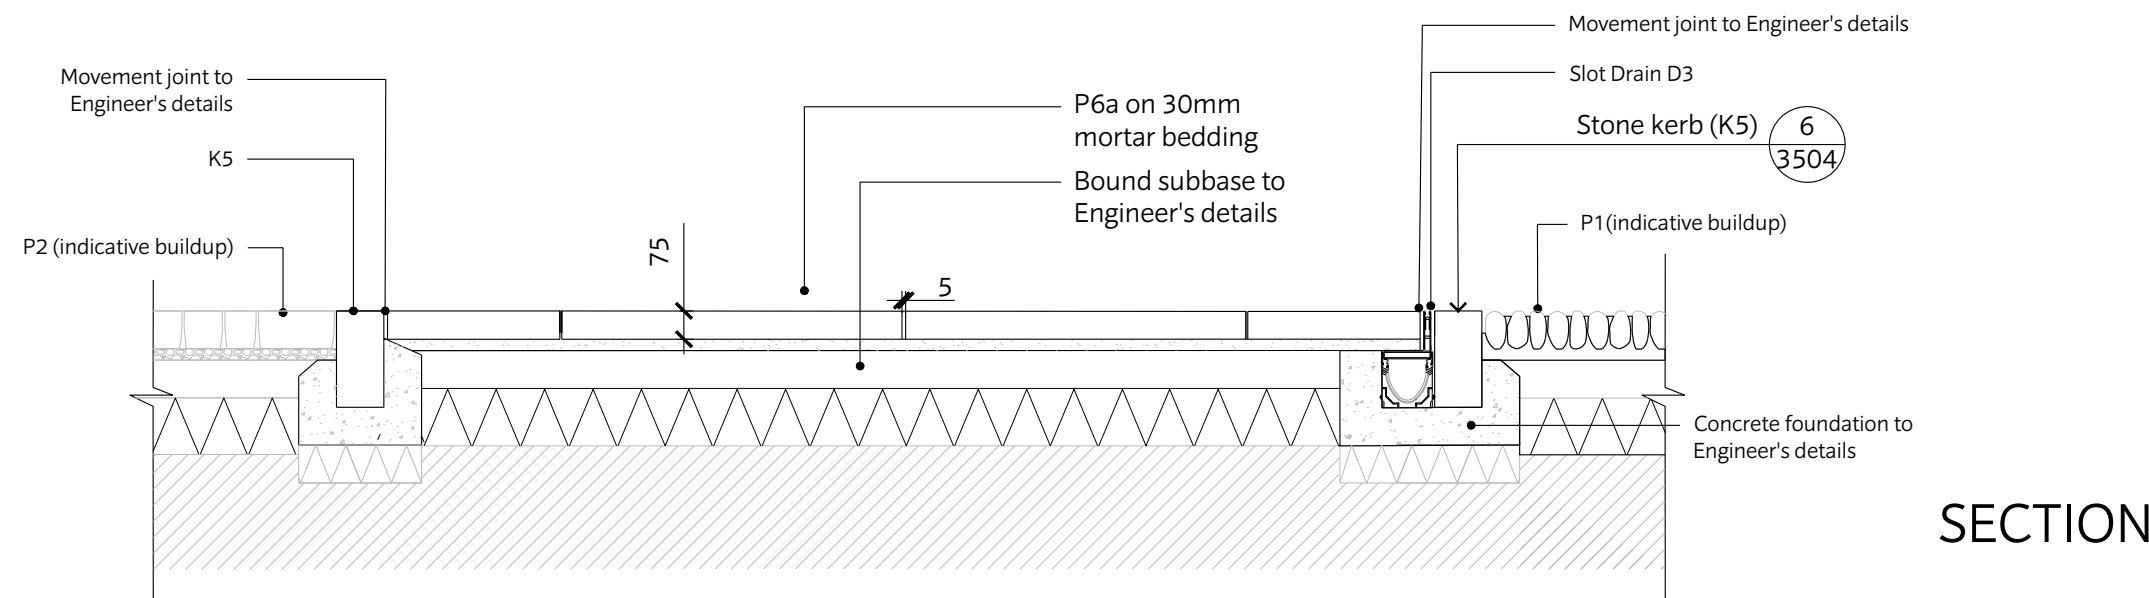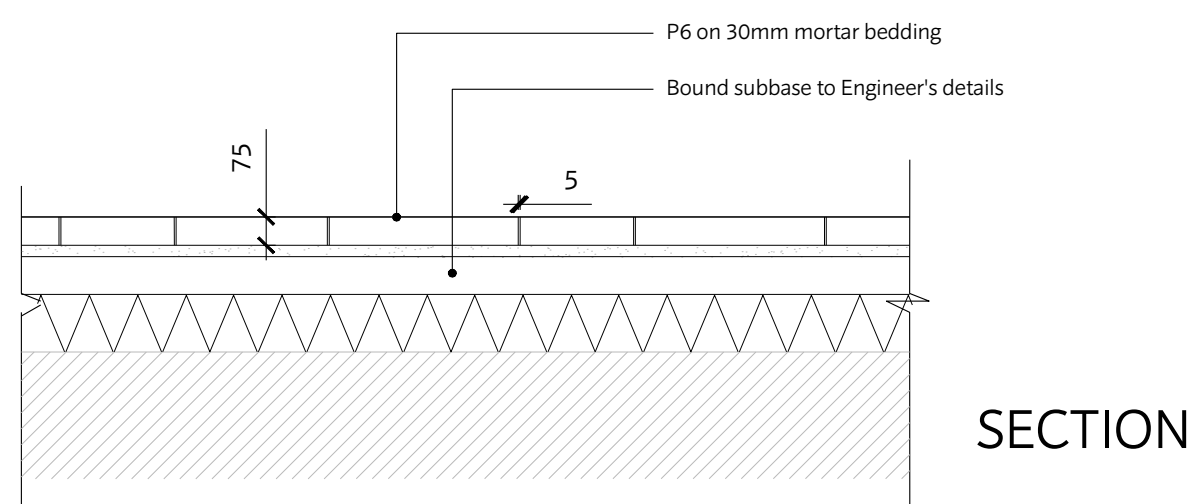

6 Typical Stone Paving (P6)
Scale: 1:20

7 Typical Stone Paving (P6a)
Scale: 1:20

8 Typical Stone Flag Paving (P6b)
Scale: 1:20

This document should not be relied on or used in circumstances other than those for which it was prepared and for which Chris Blandford Associates was commissioned. Chris Blandford Associates accepts no responsibility for this document to any other party other than the person by whom it was commissioned.

Rev	Date	Drw	Revision or reason for Issue
T2	11/03/21	AS	For Tender
T1	17/02/21	PC	For Tender
P1	12/02/21	AS	For Planning
PR1	27/01/21	PC	For Comment

CHRIS BLANDFORD ASSOCIATES
landscape | environment | heritage
The Print Rooms Studio 511 164/180 Union St Waterloo London SE1 0LH
T +44 (0)20 7089 6480 E mail@cbastudios.com W www.cbastudios.com

Client LONDON BOROUGH OF HILLINGDON		
Project Title CRANFORD PARK		
Drawing Series and Title 3000 Hard Landscape Details		
Scale @ A1 AS SHOWN	Drawn PC Approved AS	Date NOV 2020 Drawing Status TENDER
Drawing number 50027501-CBA-1-GF-DR-L-3501		Revision T2